


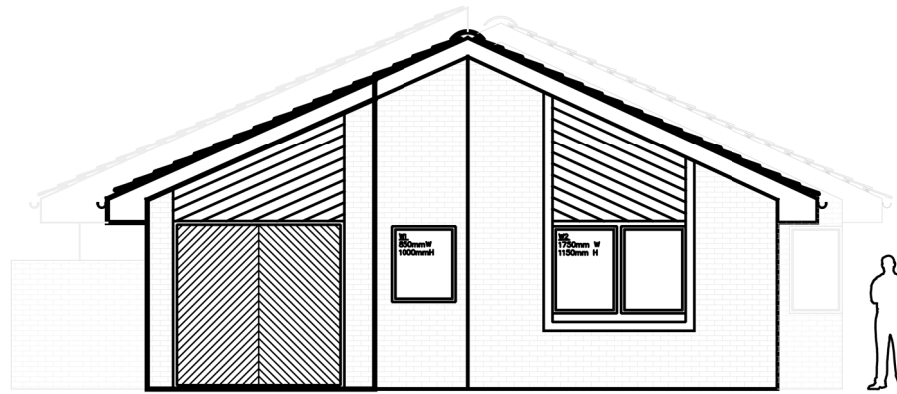

EXISTING FRONT ELEVATION

SCALE: 1:100@A3



EXISTING SIDE ELEVATION

SCALE: 1:100@A3



REVISION NOTES

DG

Dan Gardner, 1A Garden Walk, Royston, Herts, SG8 7HP
T: 07502562069 E: dangardner6@gmail.com

CLIENT

GARDNER/CHALLEN

ADDRESS

**1A GARDEN WALK, ROYSTON,
HERTFORDSHIRE, SG8 7HP**

DESCRIPTION

EXISTING ELEVATIONS

SCALE

1:100

DRAWN BY

DG

DATE

190824

DRAWING No

PAGE 0.2

REV

REV1