



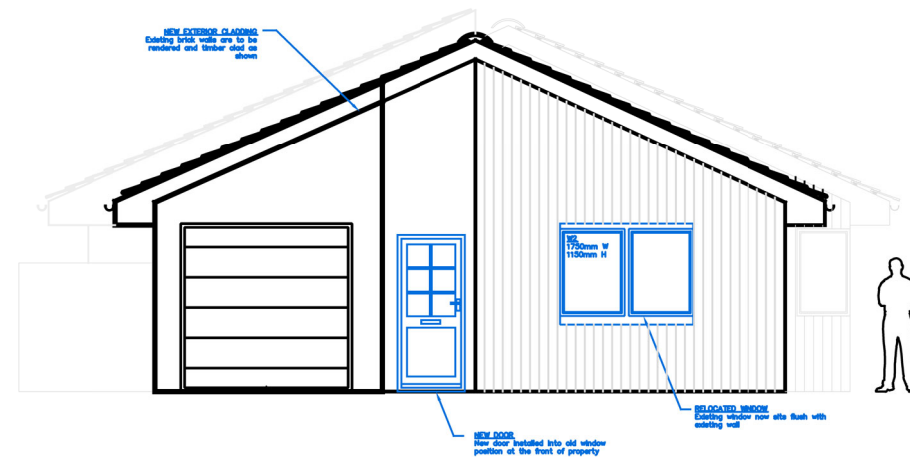

PROPOSED FRONT ELEVATION
SCALE: 1:100@A3

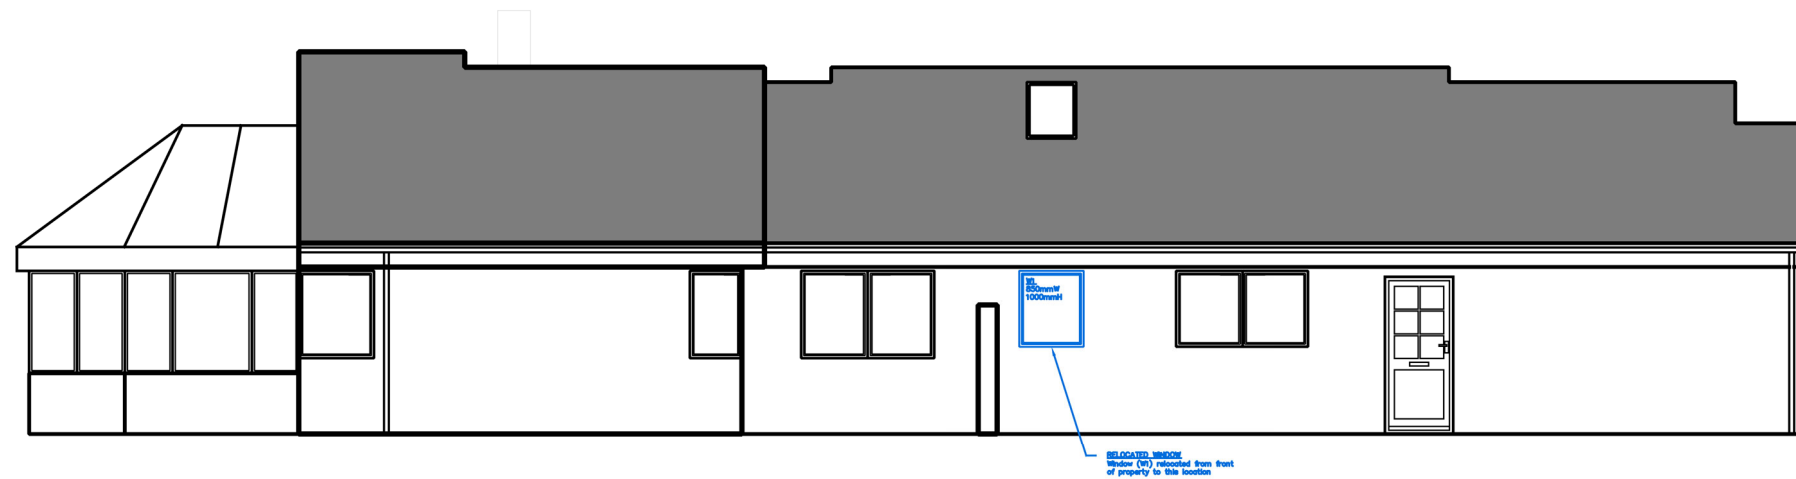

PROPOSED SIDE ELEVATION
SCALE: 1:100@A3



REVISION NOTES

DG

Dan Gardner, 1A Garden Walk, Royston, Herts, SG8 7HP
T: 07502562069 E: dangardner6@gmail.com

CLIENT
GARDNER/CHALLEN

ADDRESS
**1A GARDEN WALK, ROYSTON,
HERTFORDSHIRE, SG8 7HP**

DESCRIPTION
PROPOSED ELEVATIONS

SCALE	DRAWN BY	DATE
1:100	DG	190824

DRAWING No
PAGE 0.3

REV
REV1