


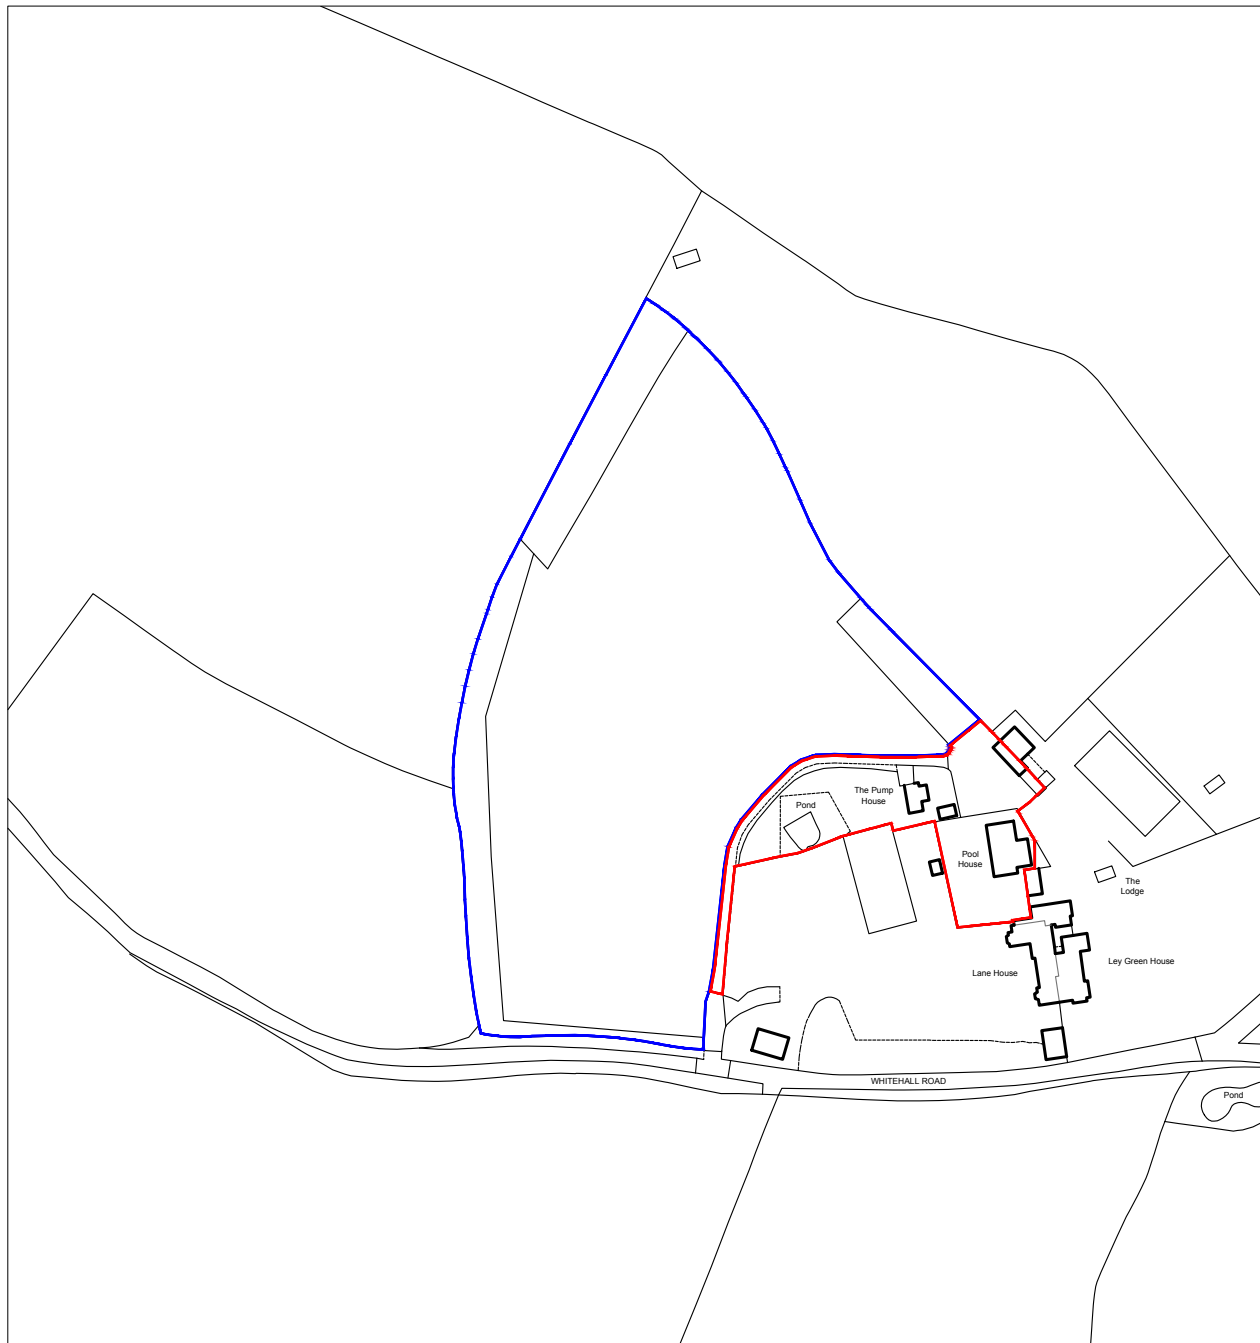

Boundary of land

drawing title Title Plan			
project Pool House Kings Walden SG4 8LJ			
drawing no: 005458	sheet A4	scale: 1:2500	rev: -
by: ST	date: August 2024		
 Towers Richardson 1B Bleakley Lane Notton Wakefield WF4 2NR 01226 885040 www.towersrichardson.com info@towers-richardson.co.uk		Land Registry Plans Title Plans Lease Plans Measured Surveys Floor Plans CAD Drafting	

TowersRichardson © COPYRIGHT PROTECTED 2024

