




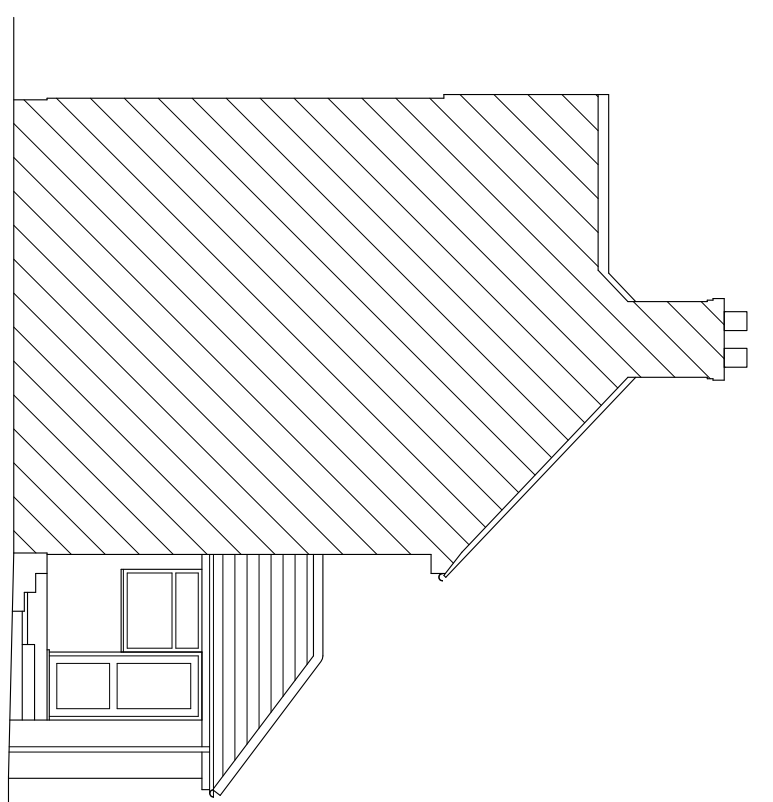


Existing Side Elevation
South
Scale 1 : 100

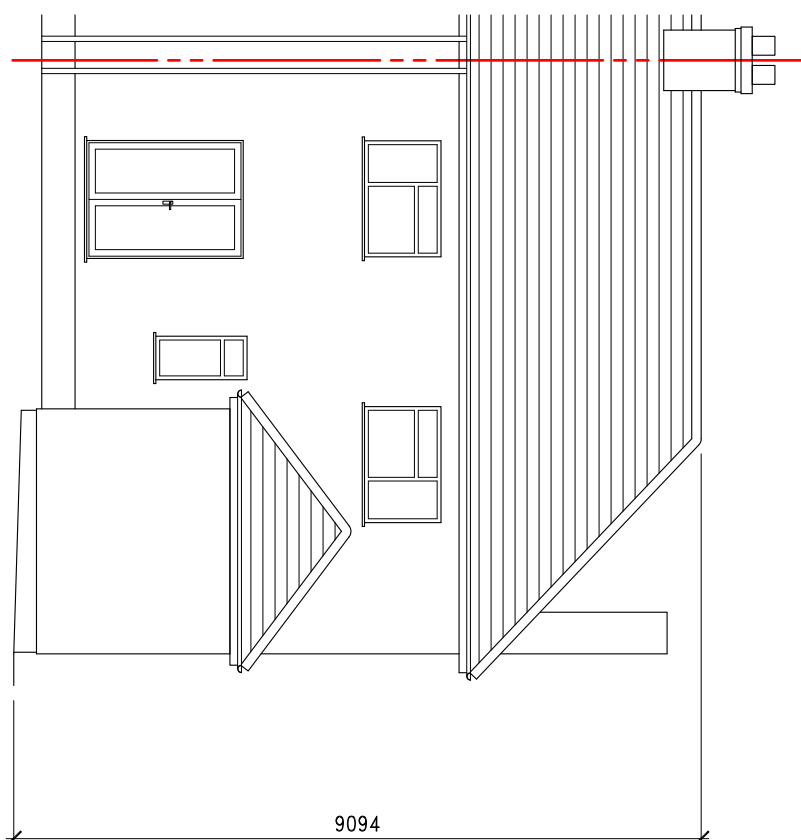

Existing Rear Elevation

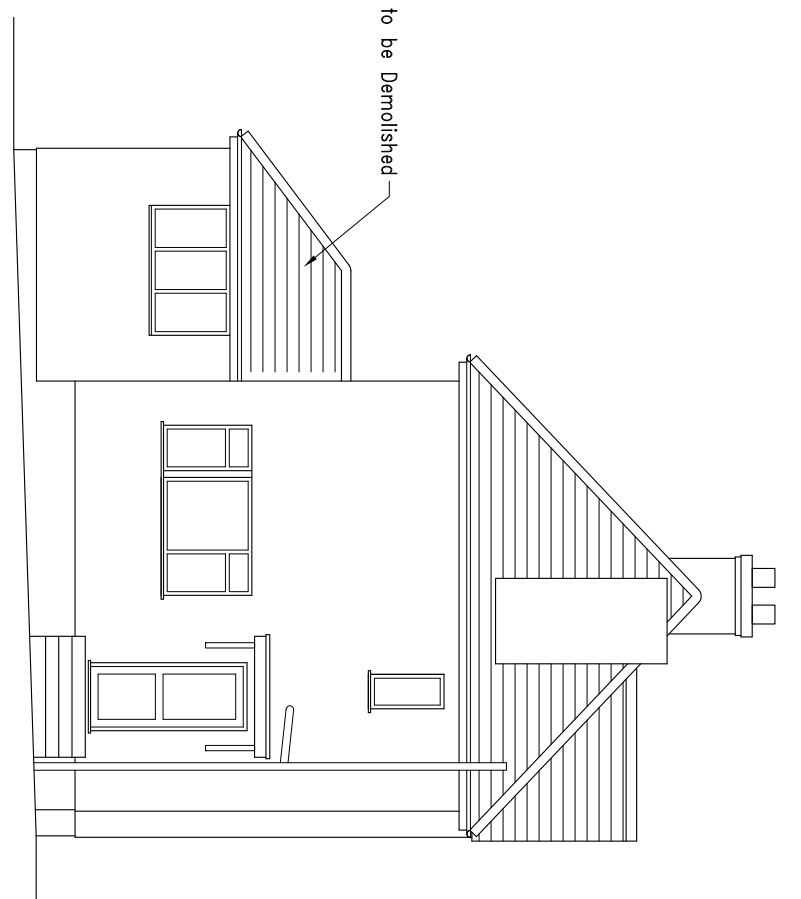

Existing Side Elevation
North
Scale 1 : 100

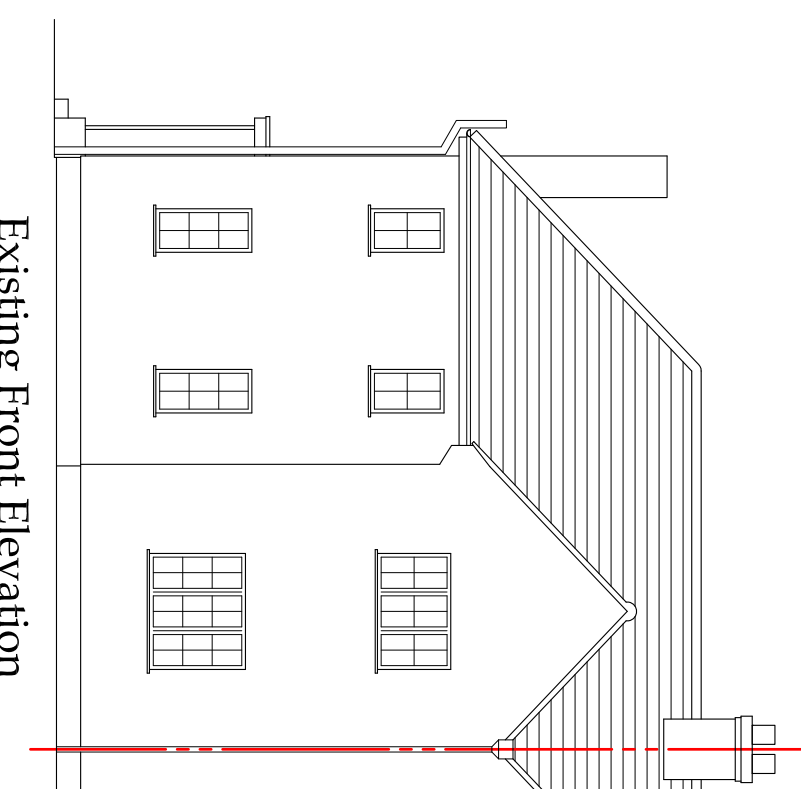

Existing Front Elevation



South/West

Scale 1 : 100




Existing Block Plan


Scale 1 : 200

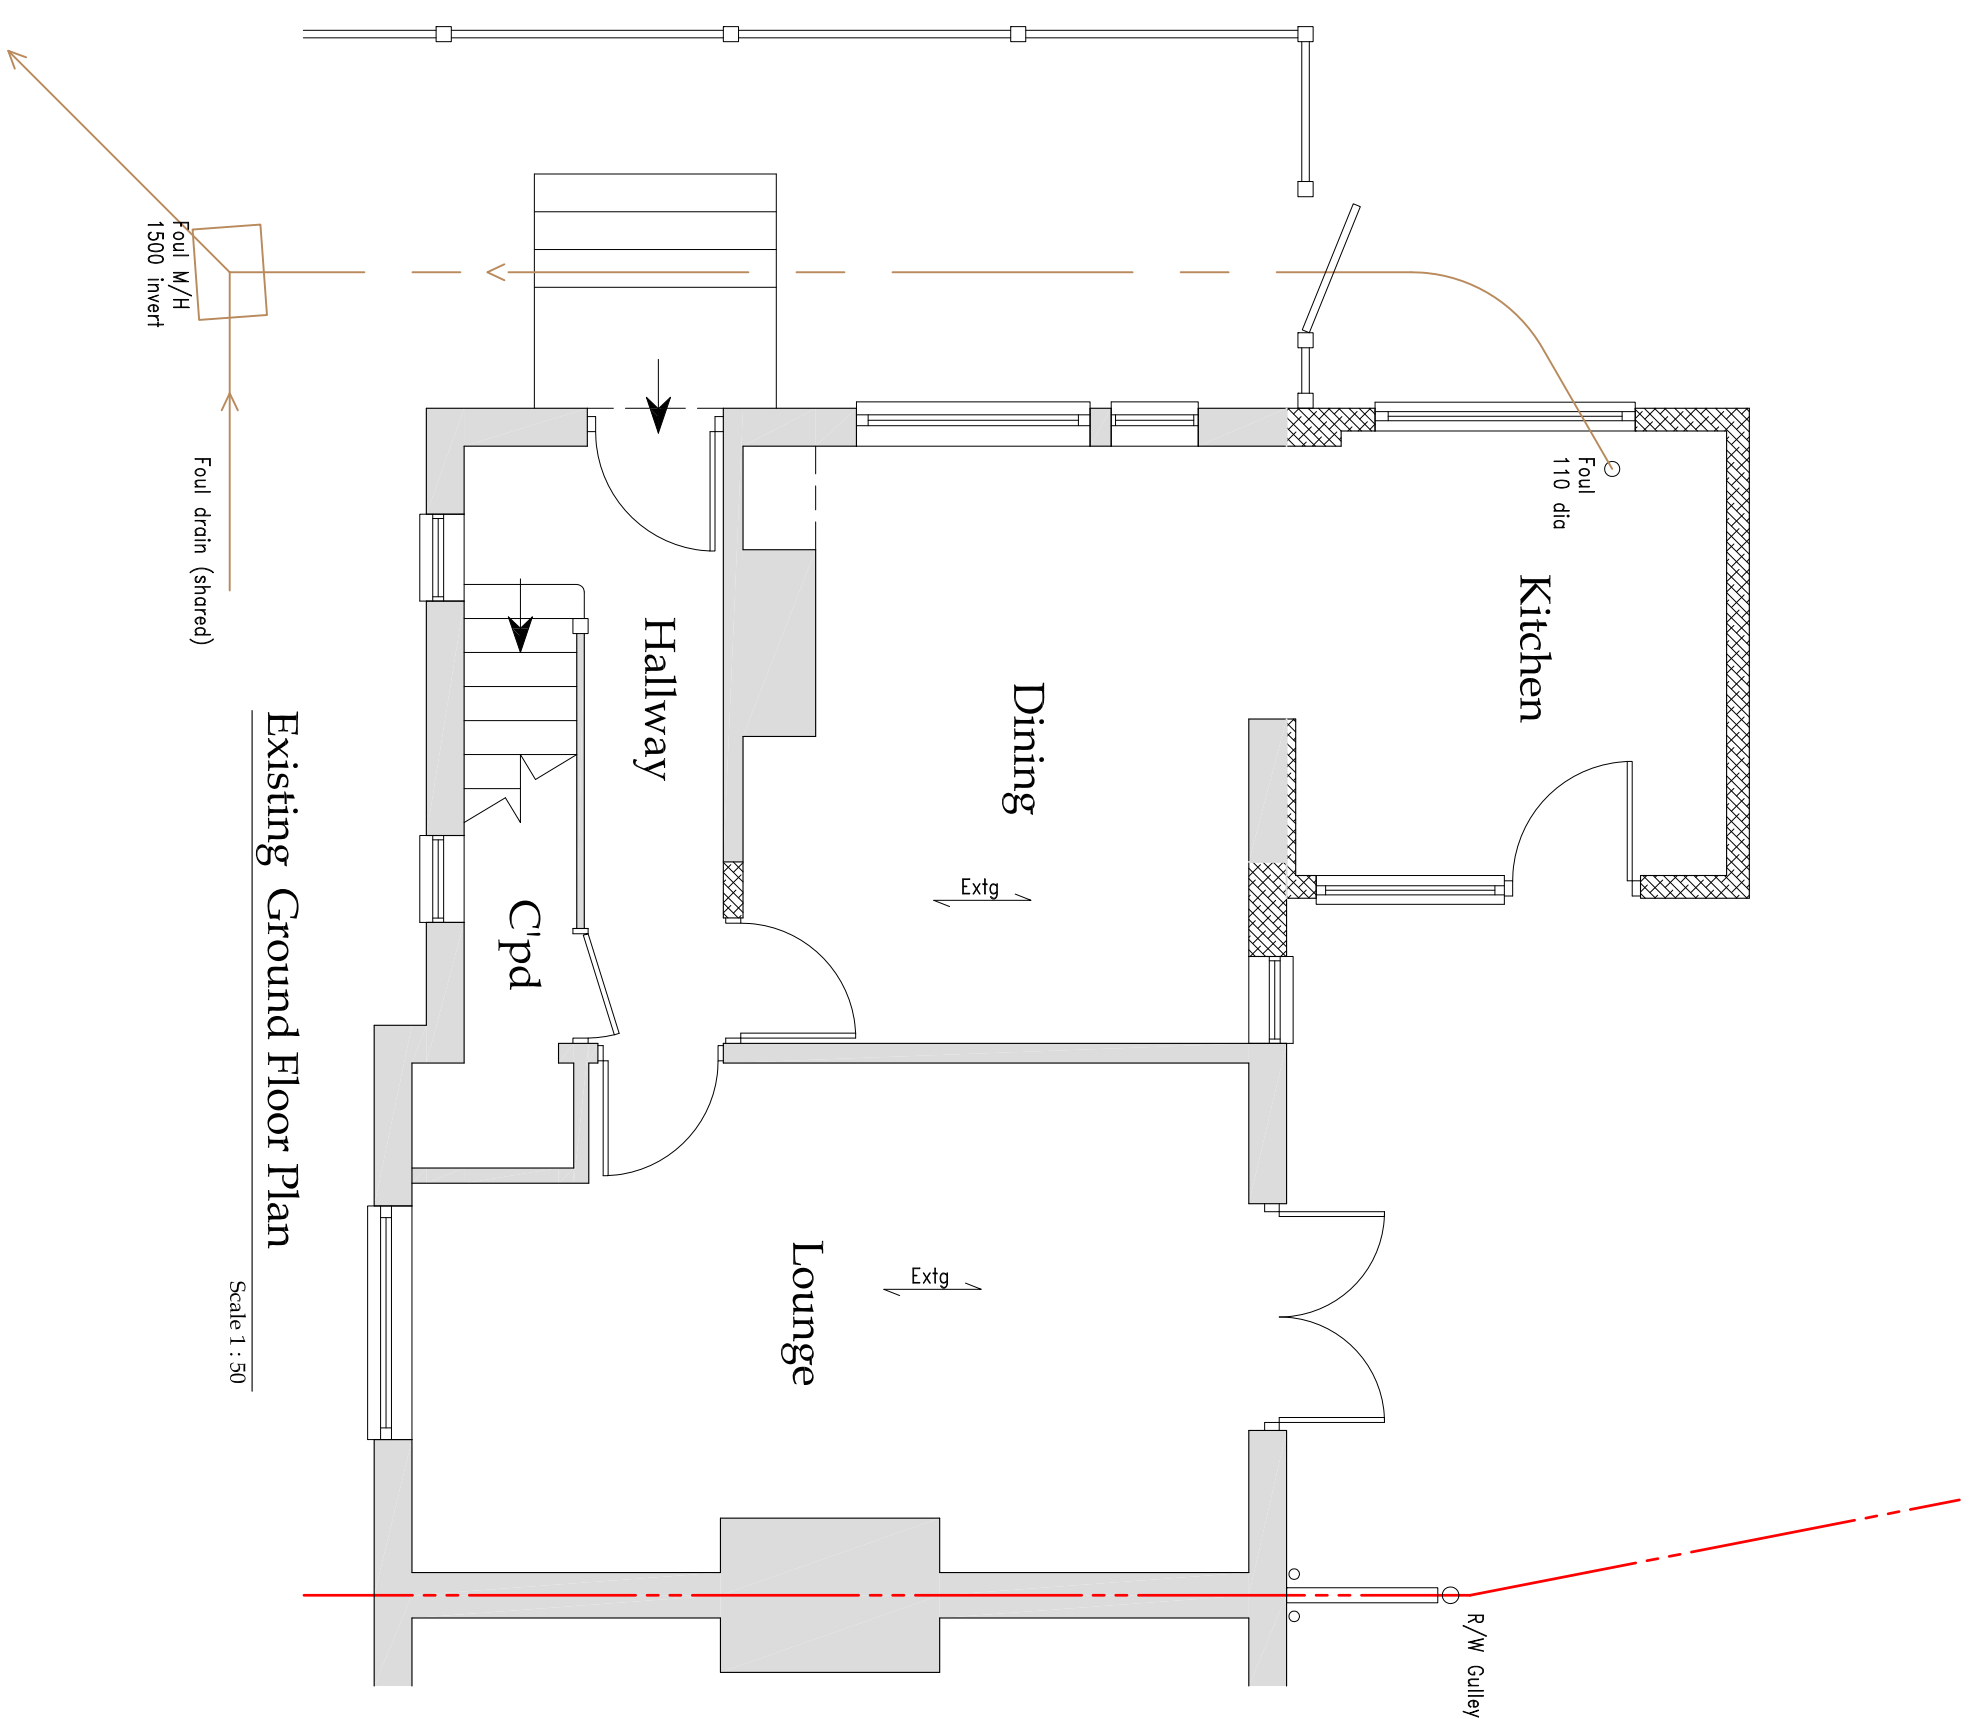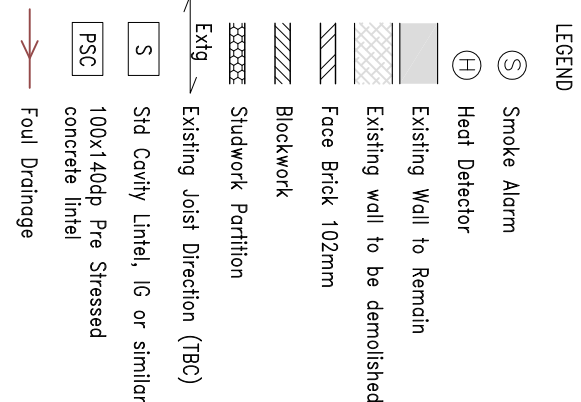

Existing Ground Floor Plan

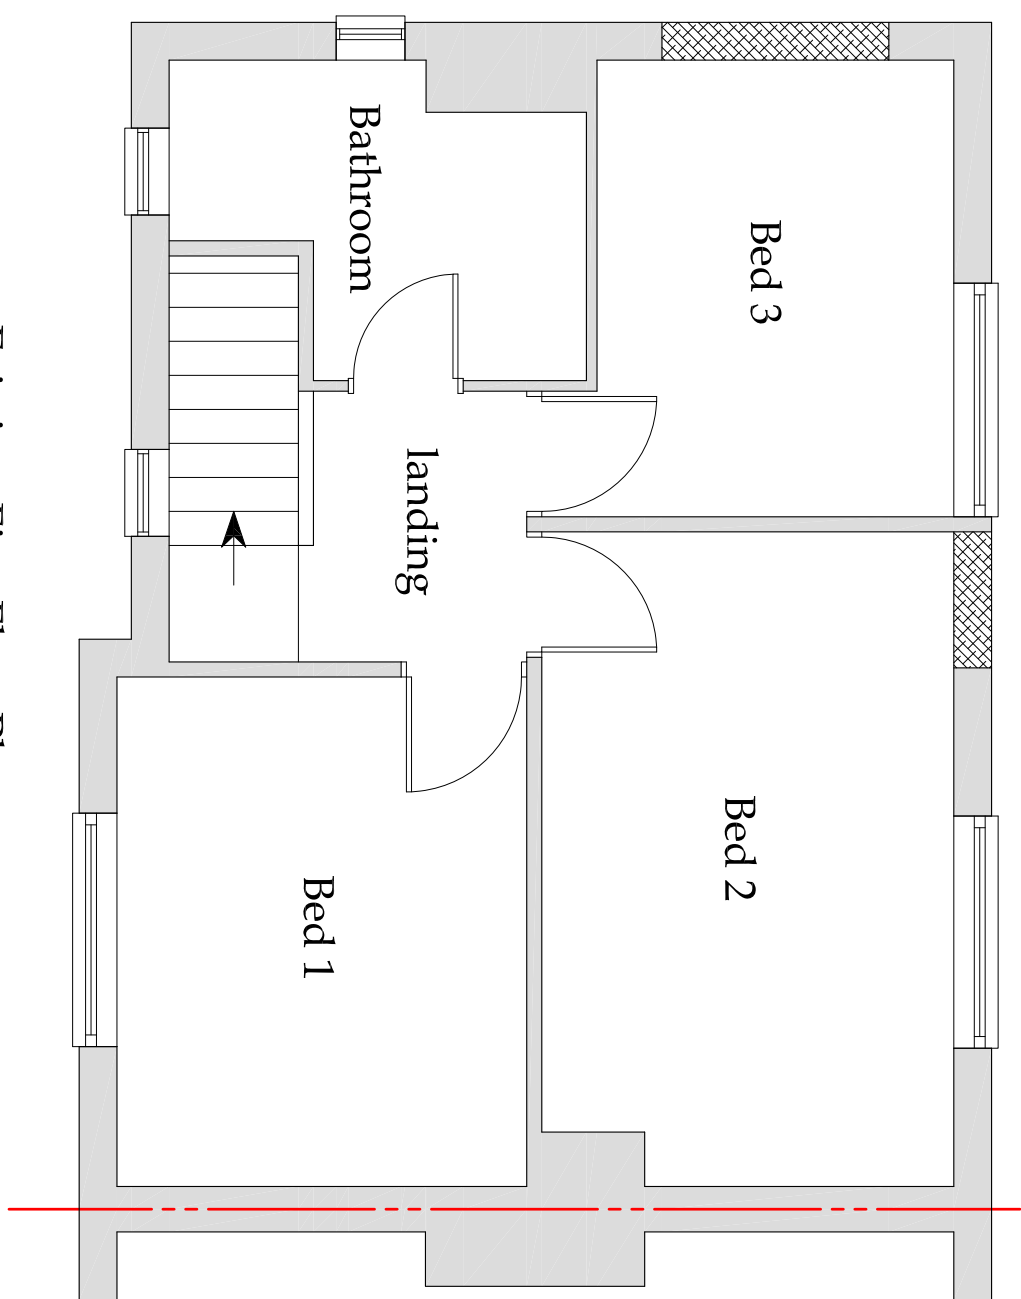

Existing First Floor Plan

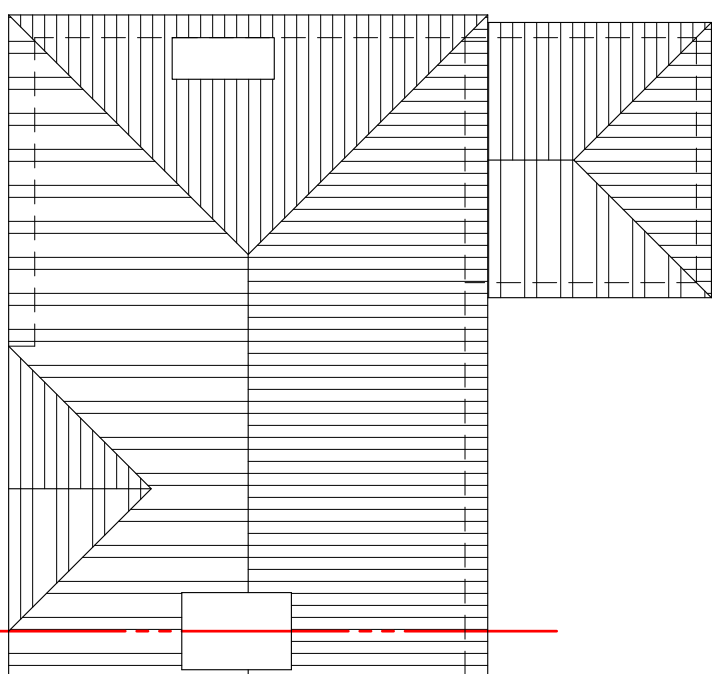

Existing Roof Plan

AAC Design
Architectural Design Specialists

Detroit: **Existing Detail**

Title:		Proposed part Single Storey /Part Double Storey, Rear & Side Extension Following Demolition of Existing Rear Room	
Property:		45 Stevenson Road, Slippolys, Herts, SG4 7TE	
Client:		Mr & Mrs Barrell	
Scale:s:	1:50 1:100	Date:	Dec 2024
 3rd ANGLE	Sheet	1 of 3	
Drawing No.		0771-1	
Rev		A	

Important: These Plans are designed for use by competent construction contractors that are familiar with current Building Regulations and Who are capable of making alternative decisions should the need arise