


GENERAL NOTES

This scheme is subject to Town Planning and all other necessary consents. Dimensions, areas and levels, where given are approximate and subject to verification. All dimensions are to be checked on site. Do not scale other than for Planning purposes. This drawing is to be read in conjunction with all relevant consultants' and/or specialists' drawings/documents and any discrepancies or variations are to be notified to the architects before the affected work commences. All queries relating to design of foundations, floor slabs and any structural elements are to be referred to the structural engineering consultant for resolution. All feasibility studies are subject to full site survey. The workmanship of all relevant trades and building operations shall comply with the recommendations of British Standard (BS) 8000:1989 parts 1-15 inclusive. All design and construction is to be in accordance with the Construction, Design and Management Regulations 2007

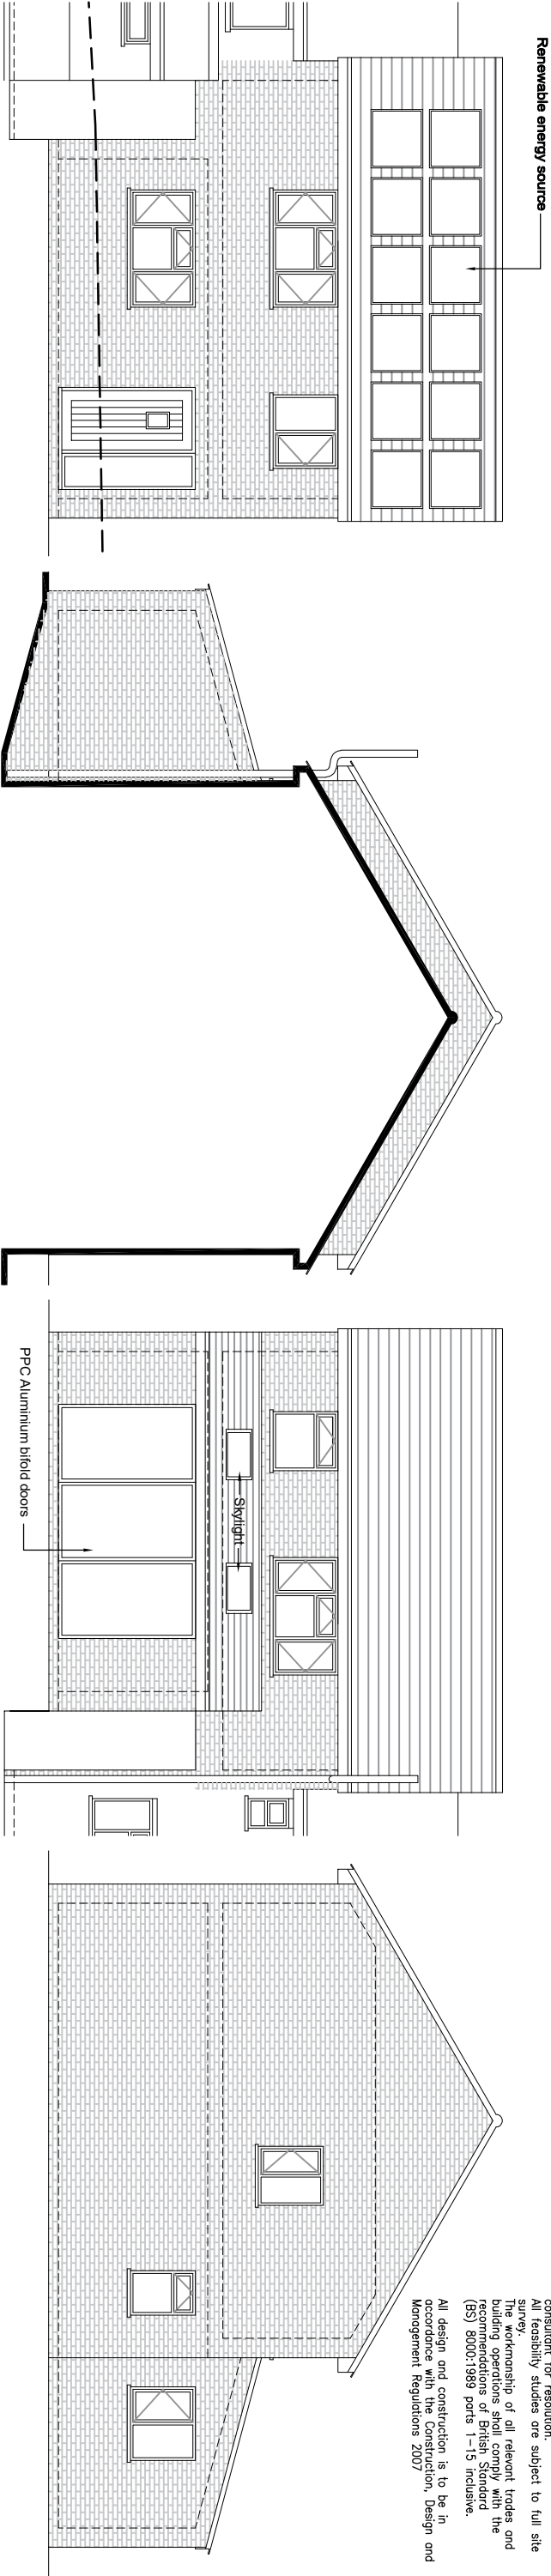

PLANNING

CLIENT

Mr & Mrs Shelford

PROJECT

1 Pryor Road,
Baldock, Herts,
SG7 6LJ

DRAWING

Proposed Plans
and Elevations



DATE 13.12.2024

DRAWN ML

SCALE 1:100 @ A3

CHECKED ...

CHQ.20.15919 - 16

Front Elevation scale 1:100 @ A3

Side Elevation scale 1:100 @ A3

Rear Elevation scale 1:100 @ A3

Side Elevation scale 1:100 @ A3

Ground Floor Plan
scale 1:100 @ A3

First Floor Plan
scale 1:100 @ A3

Roof Plan
scale 1:100 @ A3