


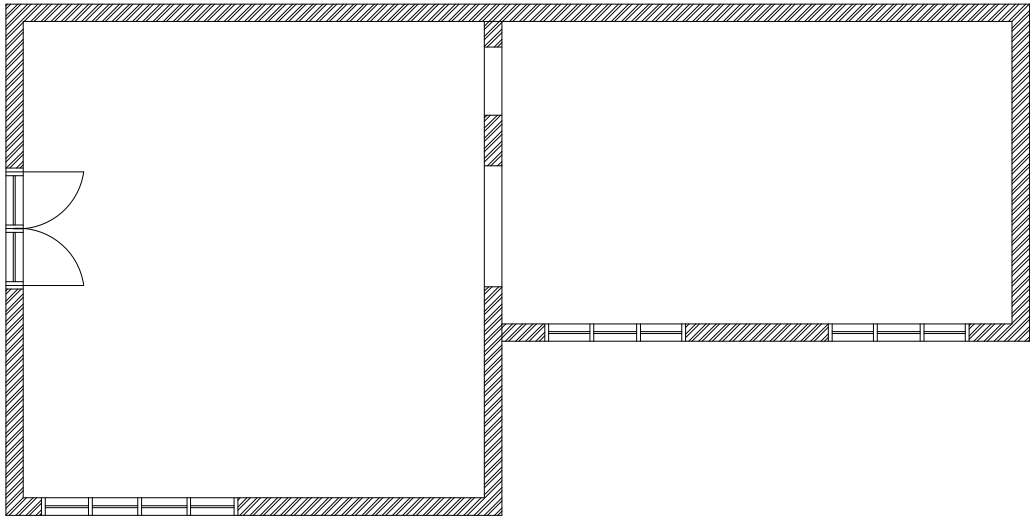


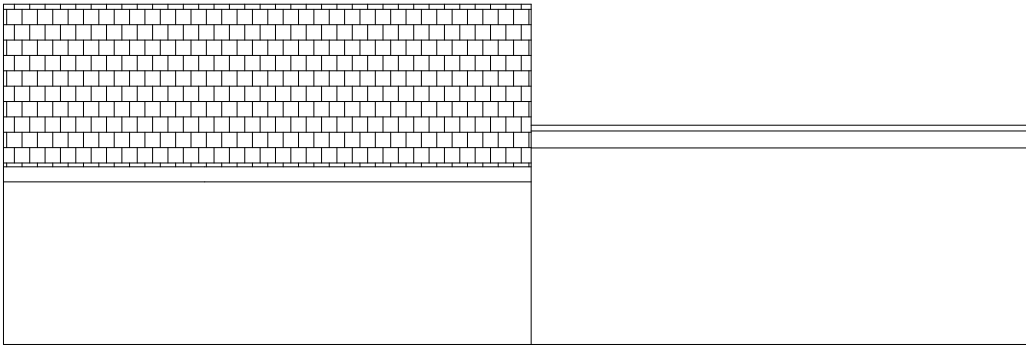


Internal floor Plan layout

 


Rear elevation

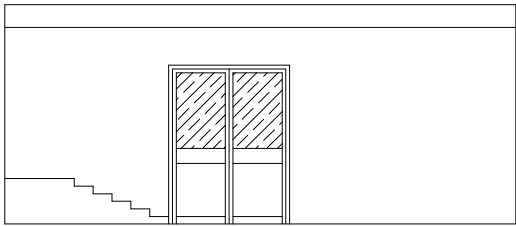

Left side elevation

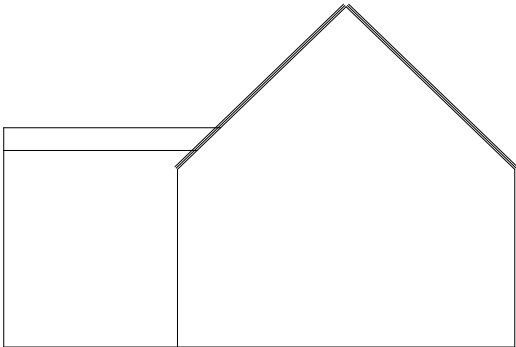

Right side elevation

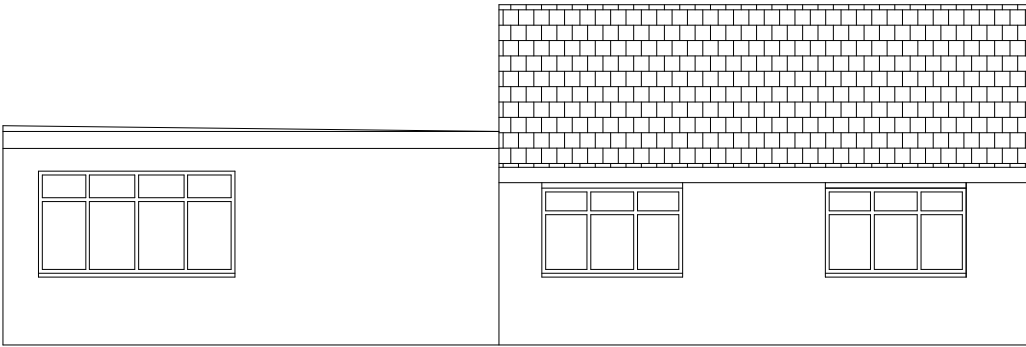

Front elevation

NOTES:

Report all discrepancies, errors and omissions
Do not scale from this drawing.
Verify all dimensions on site before commencing any work or preparing shop drawings.
All materials, components and workmanship are to comply with all the relevant British Standards, Codes of Practice, and appropriate manufacturers recommendations that from time to time shall apply.
For all specialist work, see relevant drawings.

This drawing and design are copyright of PELLINGS LLP

Rev	Date	Description	Name



SM Surveyors & Co Ltd Unit 12c, Pixmore Business Centre, Pixmore Avenue, Letchworth Garden City, SG6 1JG t 07512681617 e pmadden@smsurveyors.co.uk				Chartered Building Surveyors			
CLIENT Sikh Temple				PROJECT 94 Pixmore Way, Letchworth G.C			
TITLE Outbuilding - Plans and elevations		DATE April 2026	SCALE 1:100 @A3	DRAWN PMM	CHK	DRAWING NO ST 02	