




Notes :
1. All dimensions in millimetres unless otherwise stated.

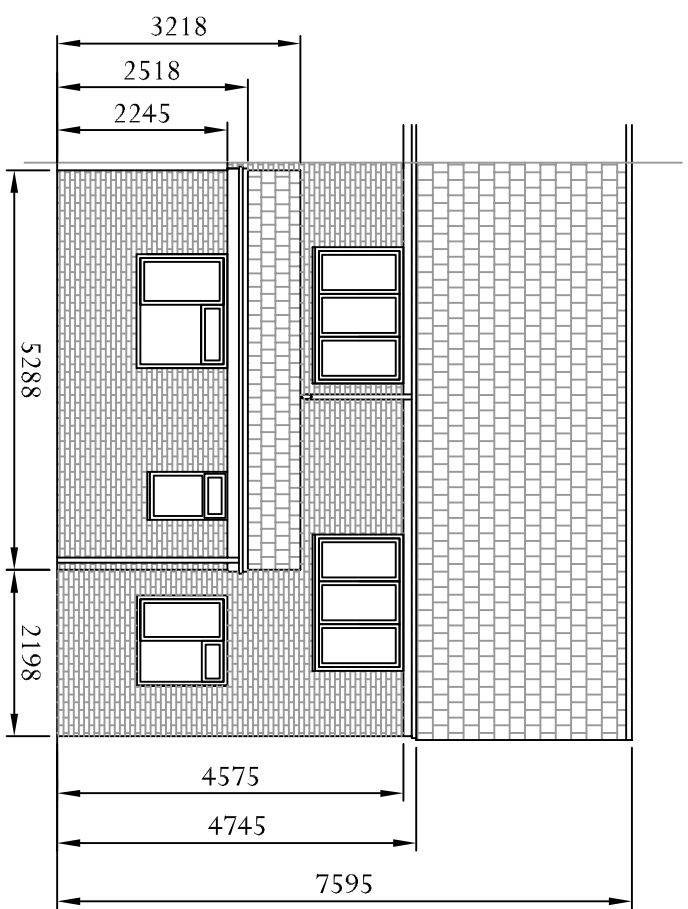


EXISTING REAR ELEVATION
SCALE 1:100

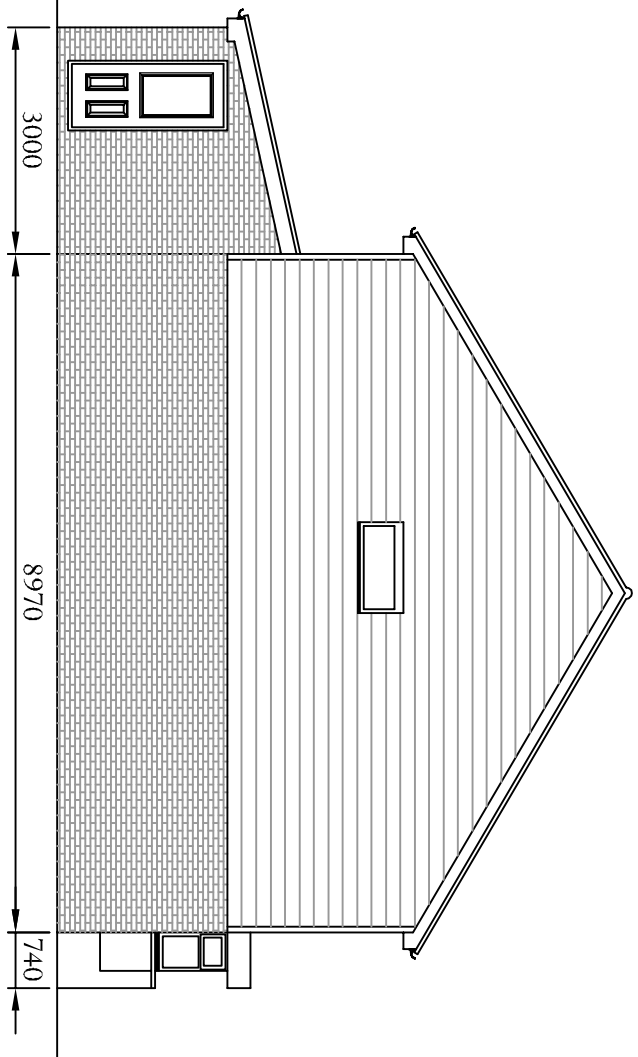


EXISTING SIDE ELEVATION
SCALE 1:100

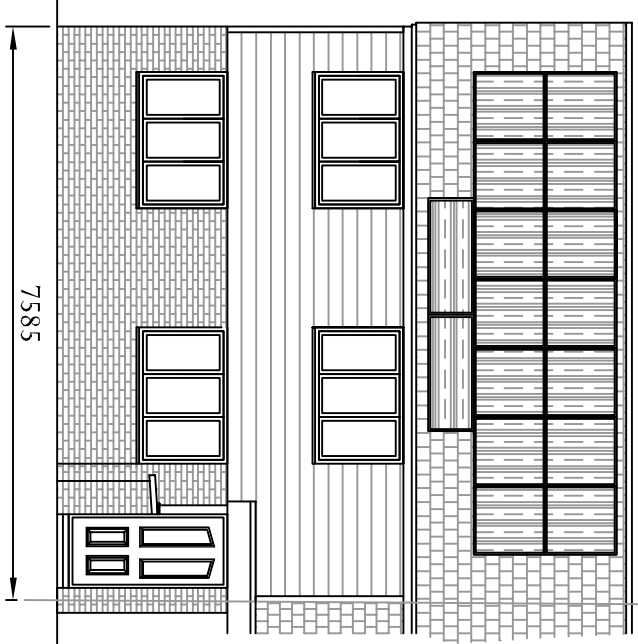


EXISTING FRONT ELEVATION
SCALE 1:100

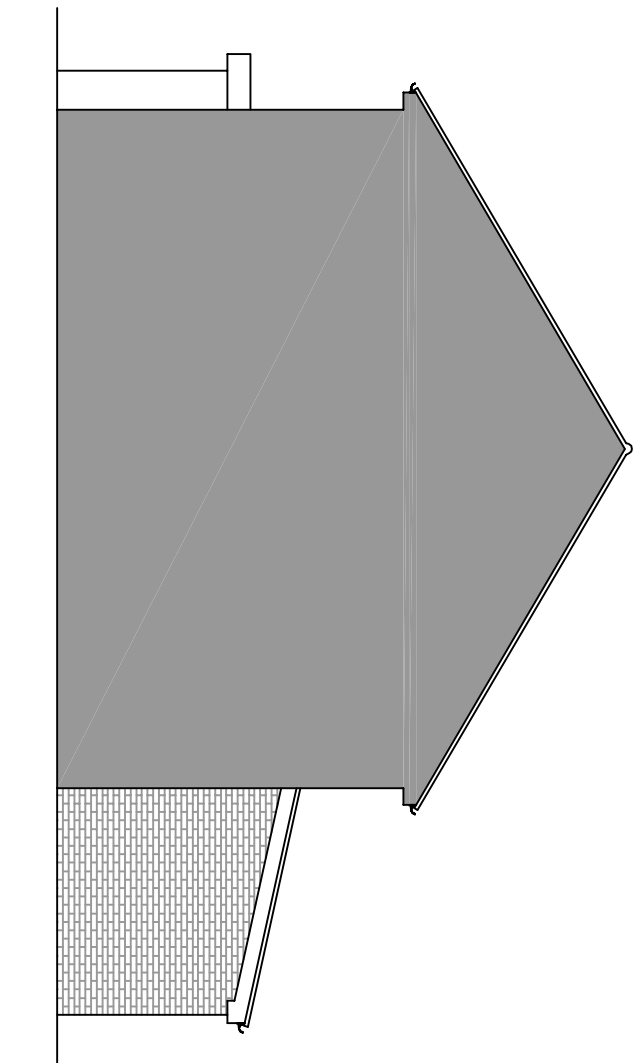


EXISTING SIDE ELEVATION
SCALE 1:100

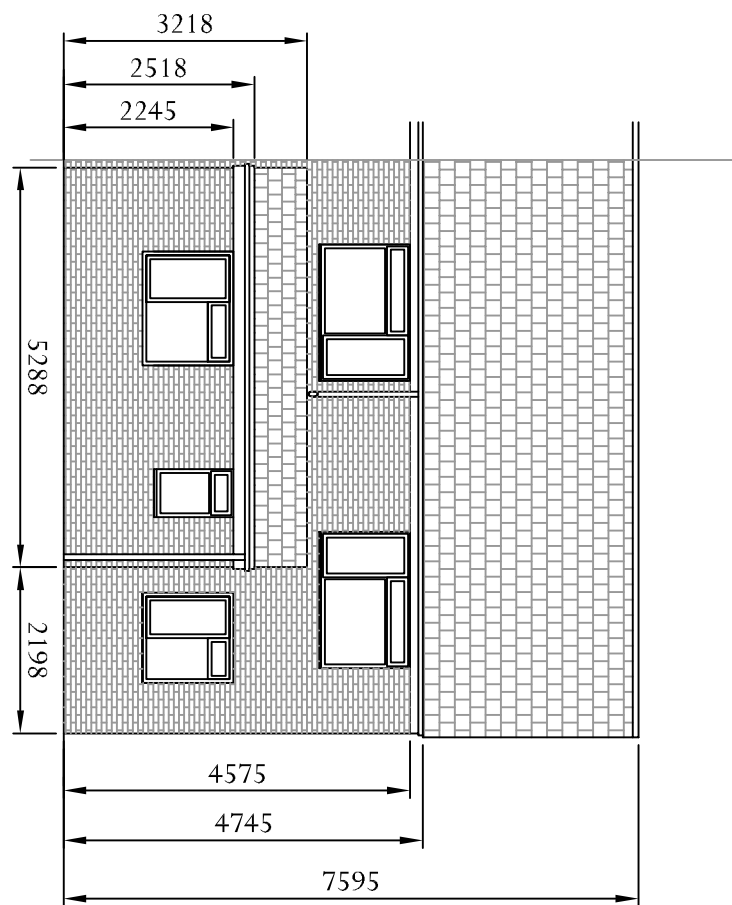


PREVIOUS REAR ELEVATION
SCALE 1:100

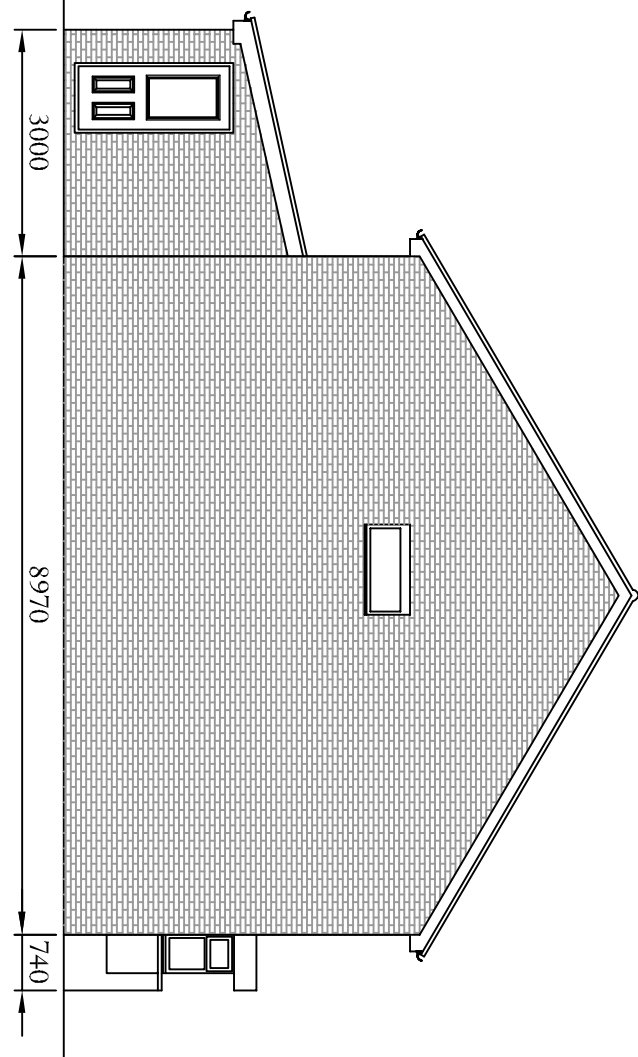


PREVIOUS SIDE ELEVATION
SCALE 1:100

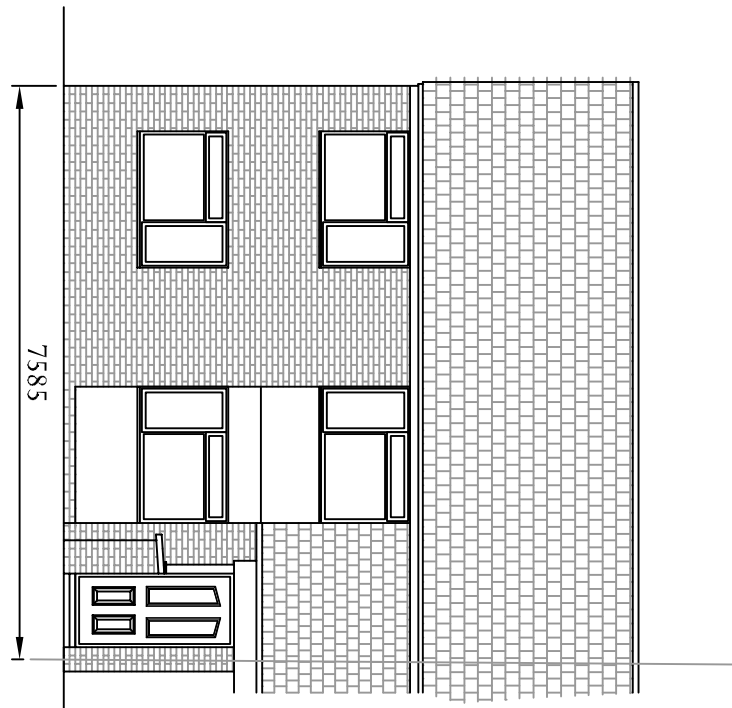


PREVIOUS FRONT ELEVATION
SCALE 1:100

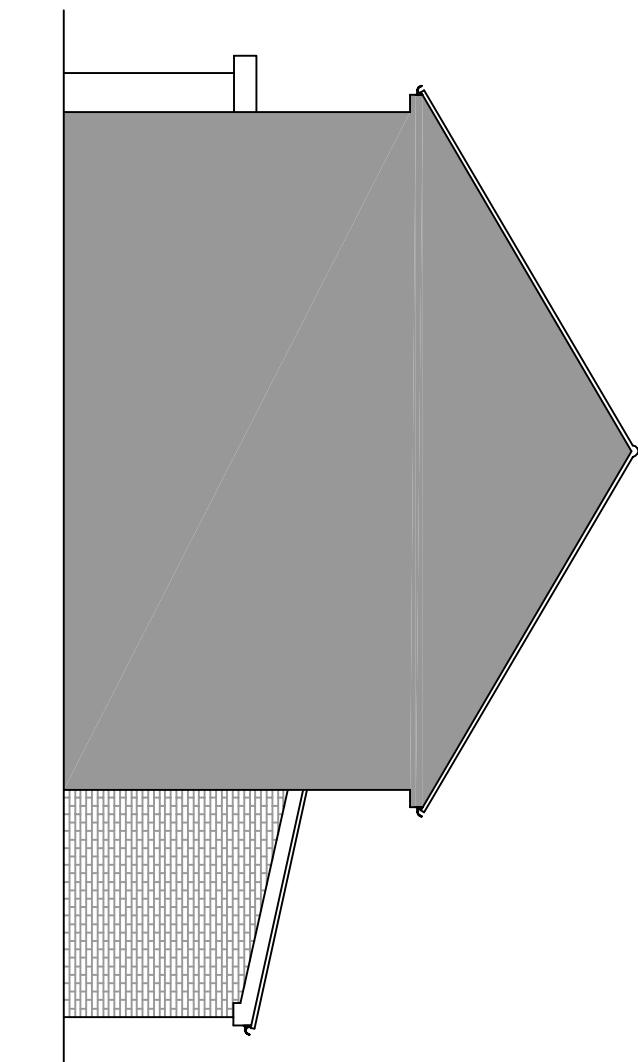

PREVIOUS SIDE ELEVATION
SCALE 1:100

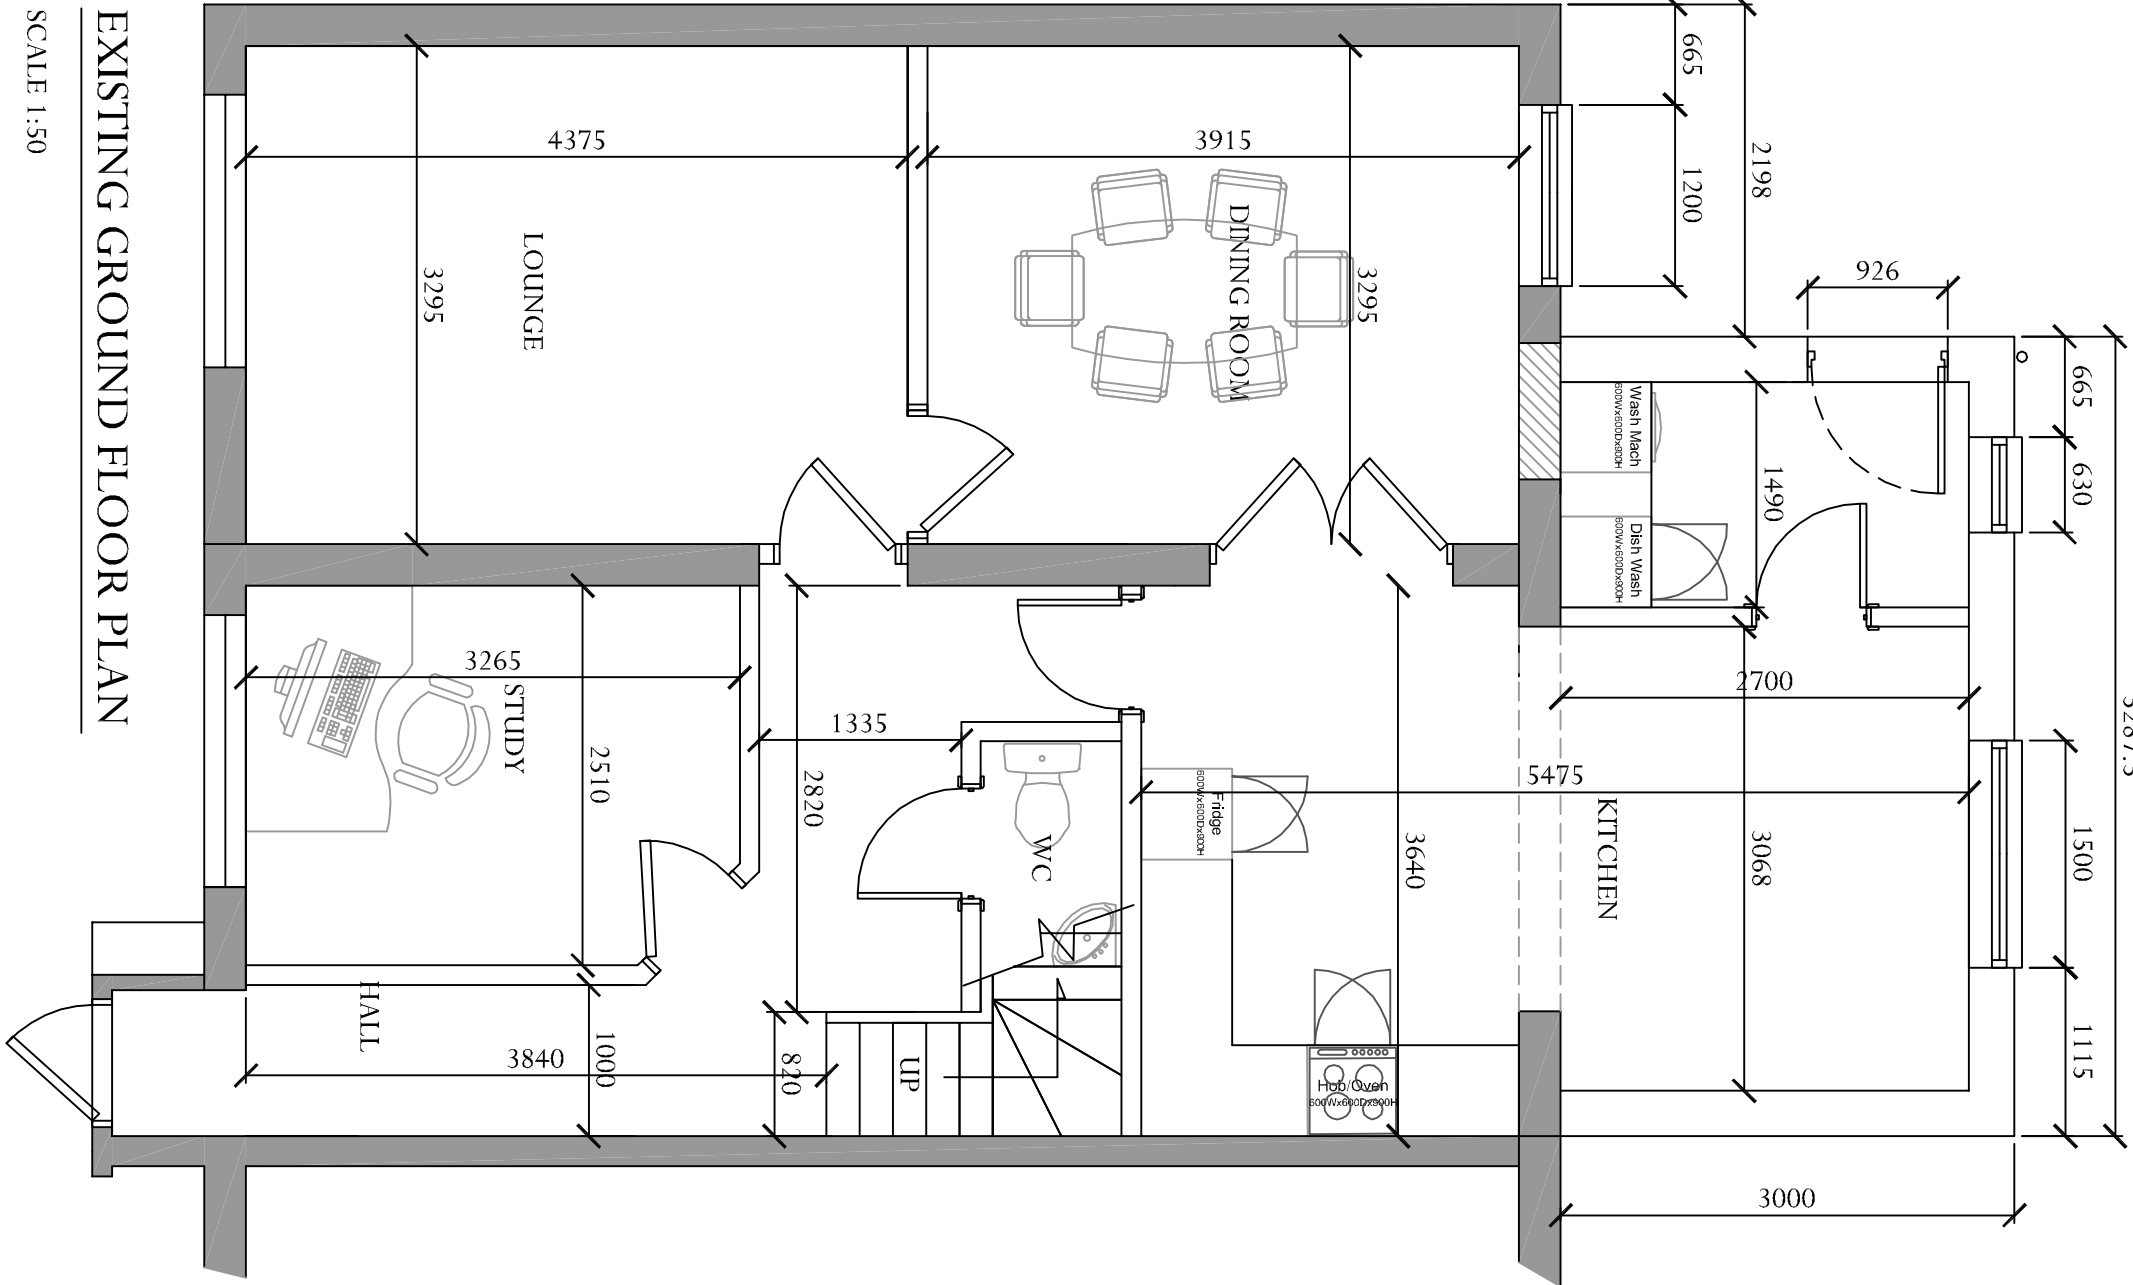


EXISTING GROUND FLOOR PLAN
SCALE 1:50

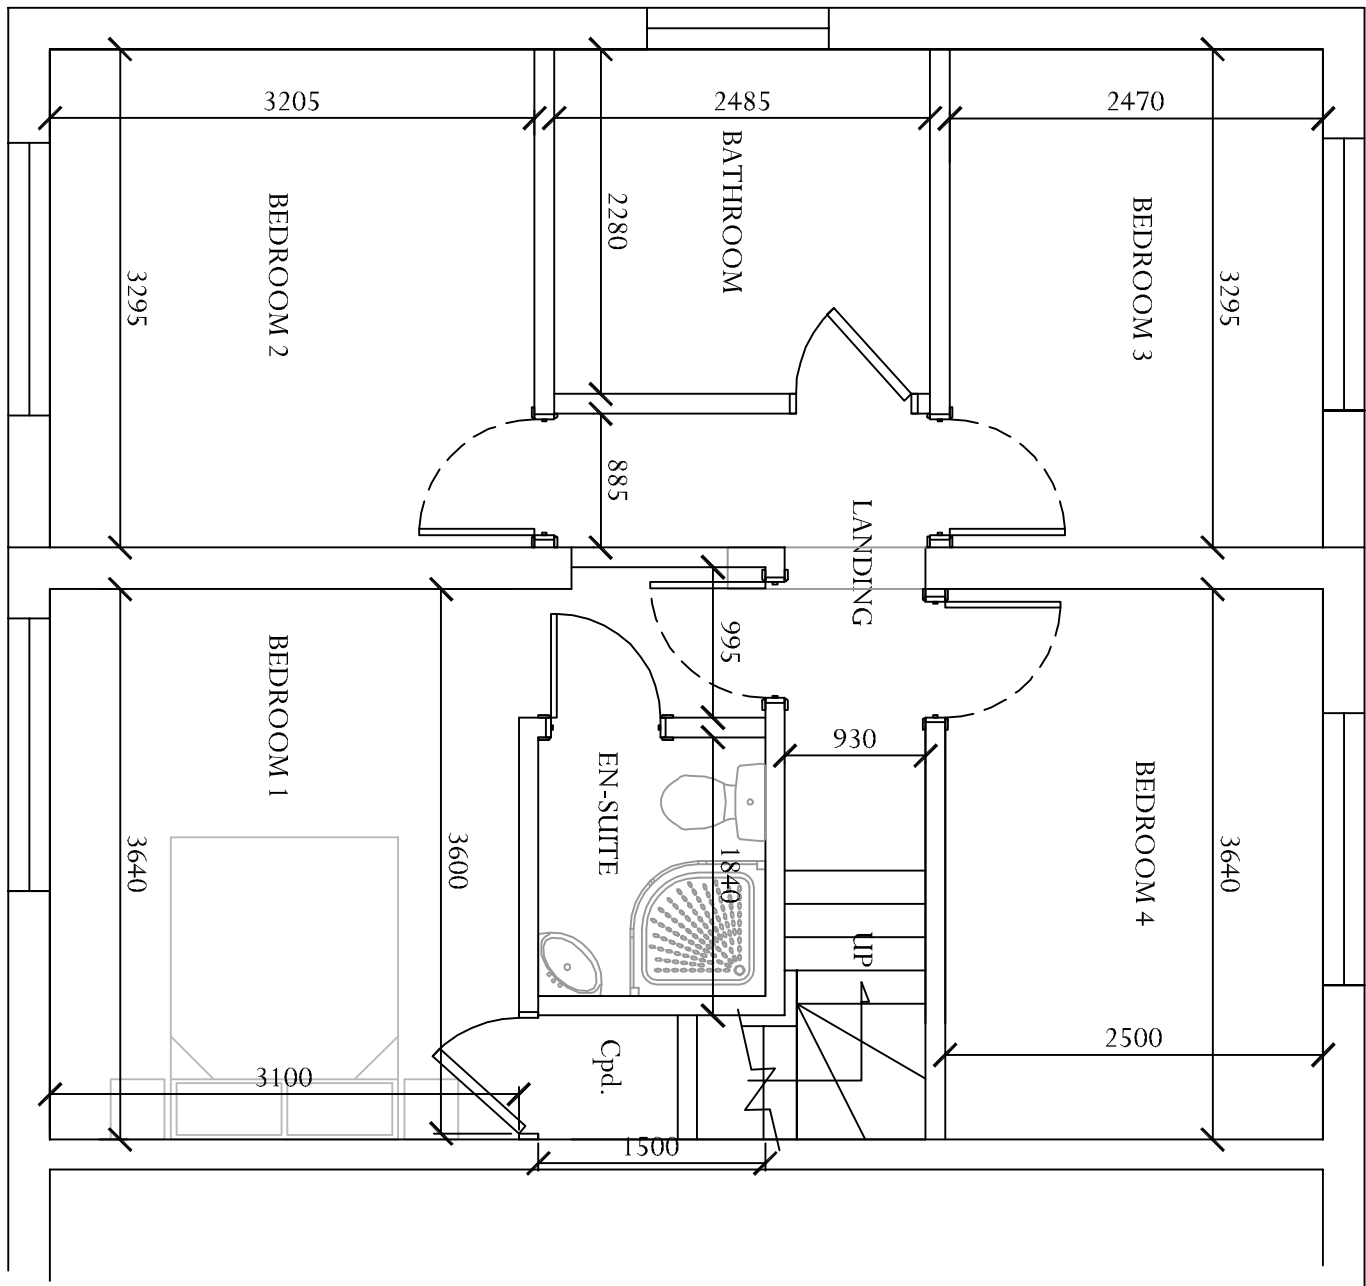


EXISTING FIRST FLOOR PLAN
SCALE 1:50





SITE LOCATION PLAN
SCALE 1:1250

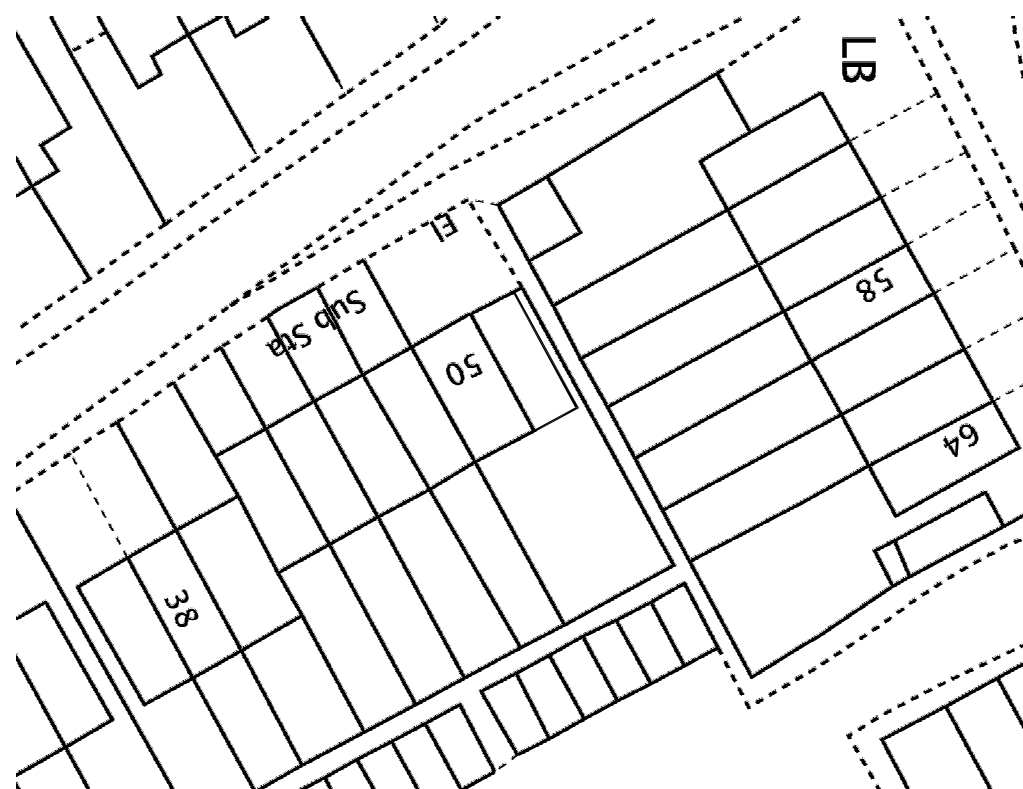

SITE PLAN
SCALE 1:500

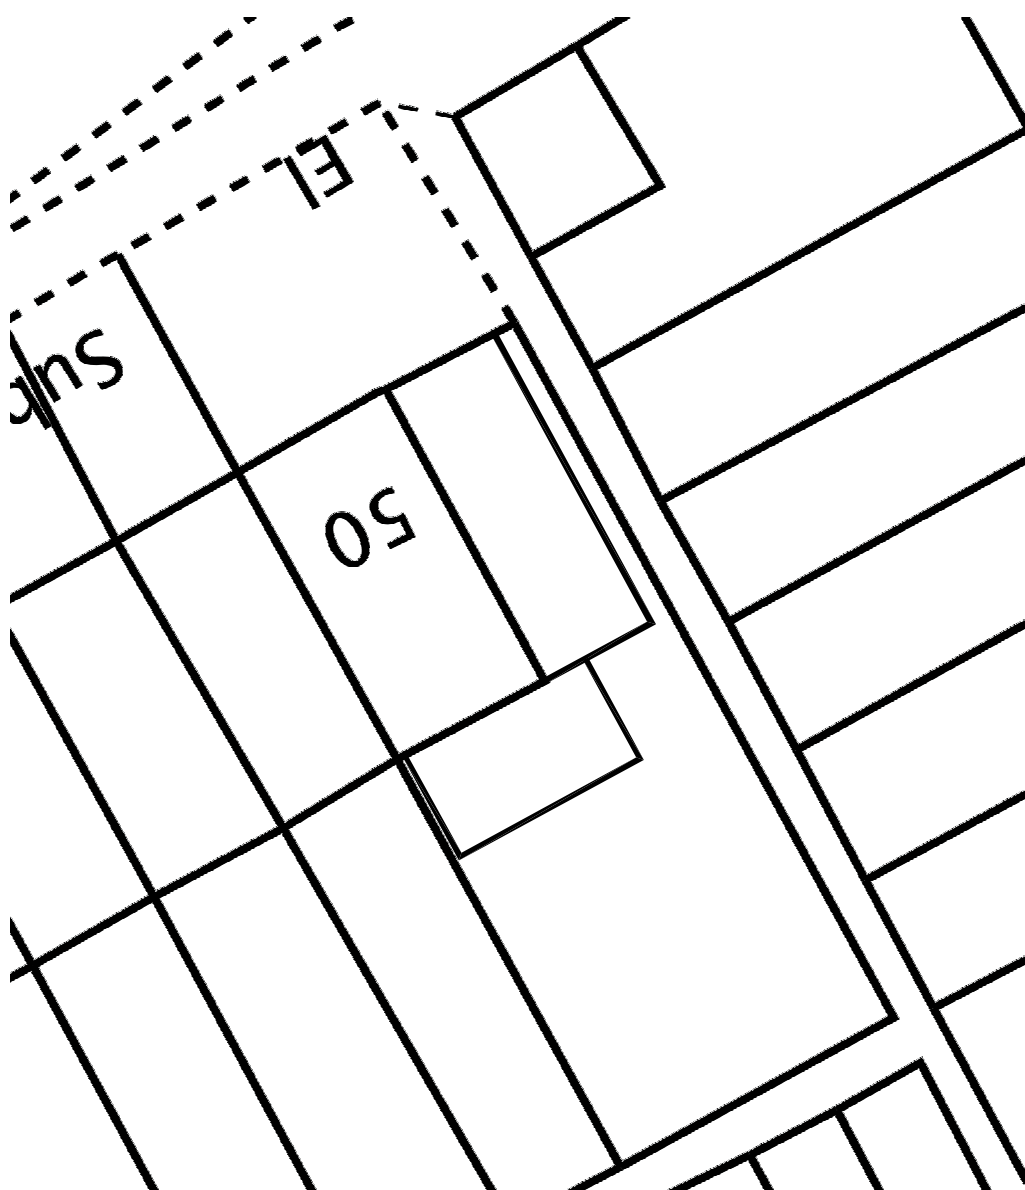

BLOCK PLAN
SCALE 1:200

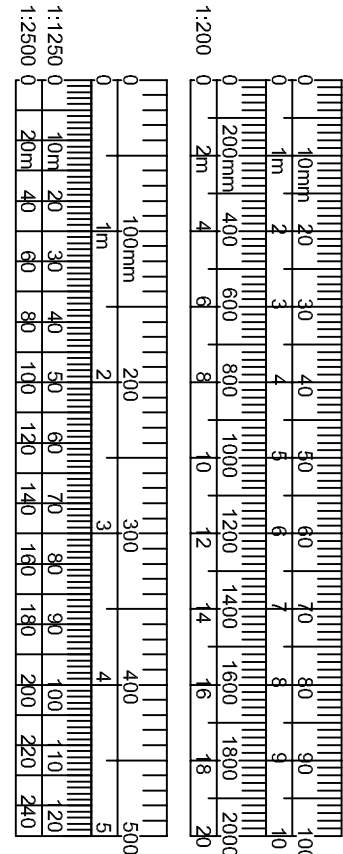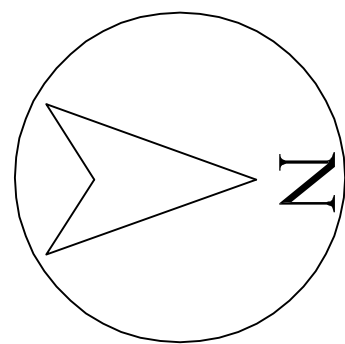

SCALE RULER

JPT DESIGN
RESIDENTIAL PLANNING & DEVELOPMENT ENGINEERING
THE STUDIO, 23 HAILEY ROAD, UPPER CAMBERLEY, GU24 0AN
WWW.JPTDESIGN.CO.UK

Drawing Title -
EXISTING & PROPOSED FLOOR PLANS, ELEVATIONS AND
SITE PLANS
Client - MRS RUTH BARR
Address - 50 ORCHARD WAY, KNEBWORTH
Scale - A3/SHOW/6/41
Date - NOV 24
Dwg No. - JPT/RBR/1/24/001
Rev. -

