

Proposed Elevations



Front Elevation



Rear Elevation




Side Elevation




Side Elevation

Proposed Floor Plans

The copyright in all drawings, schedules, specifications and any other documentation prepared by Scene Architects in relation to this project shall remain the property of Scene Architects and must not be reissued, loaned or copied without prior written consent.

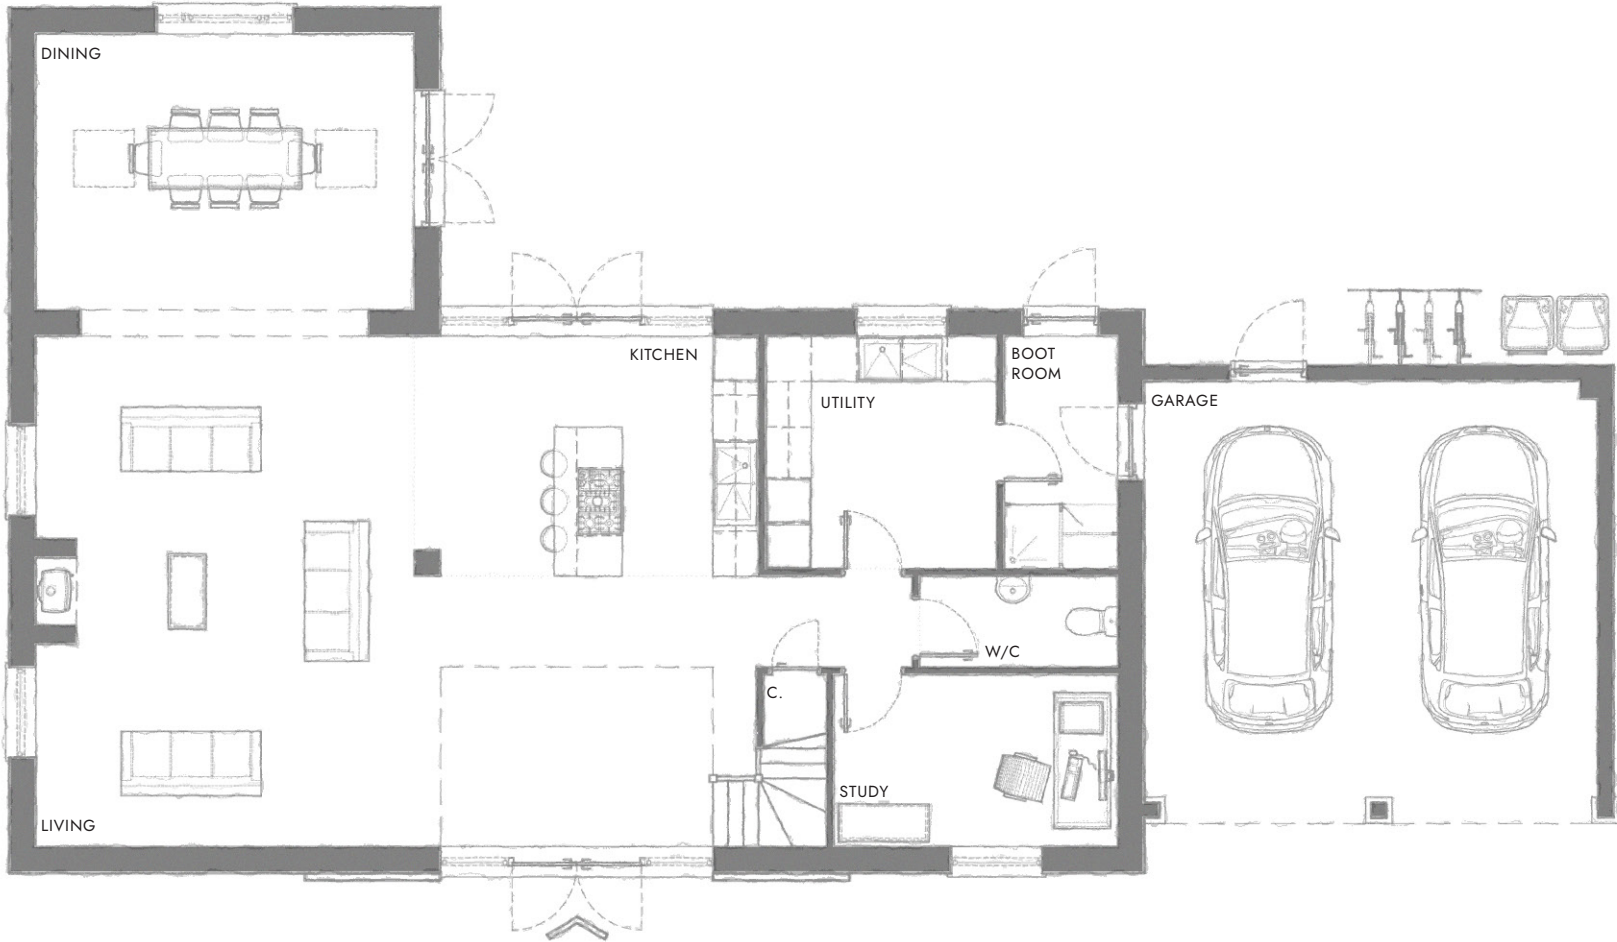

Ground Floor Plan

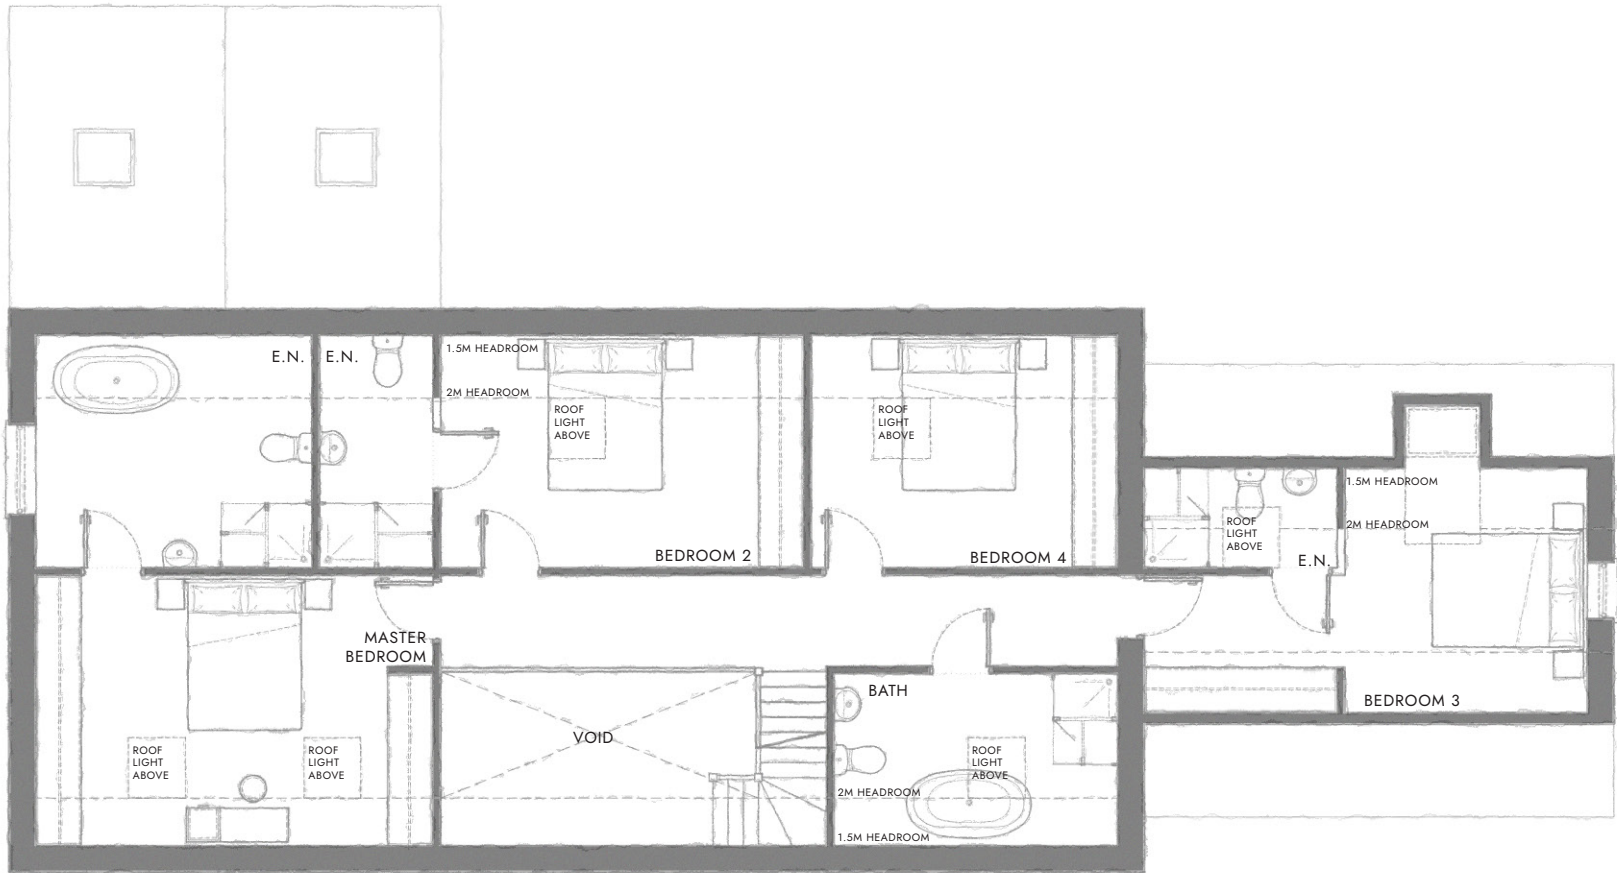

First Floor Plan

1:100
0m 1m 3m 6m



Stage 3

Tuthill's Yard

// Proposed Plot 2

Client Name Bluecrest Land
Site Address Tuthill's Yard,
Therefield
Royston
SG8 9TT

Drawn by OBL **Checked by** BKM
Scale 1:100 @ A2 **Date** 26.04.2024
Scene Ref. 1549 **Rev no.** PL01
Drawing no. THSYD-SCN-HT2-XX-DR-A-10.001-A3



// SceneArchitects.co.uk // 01245 440 302