




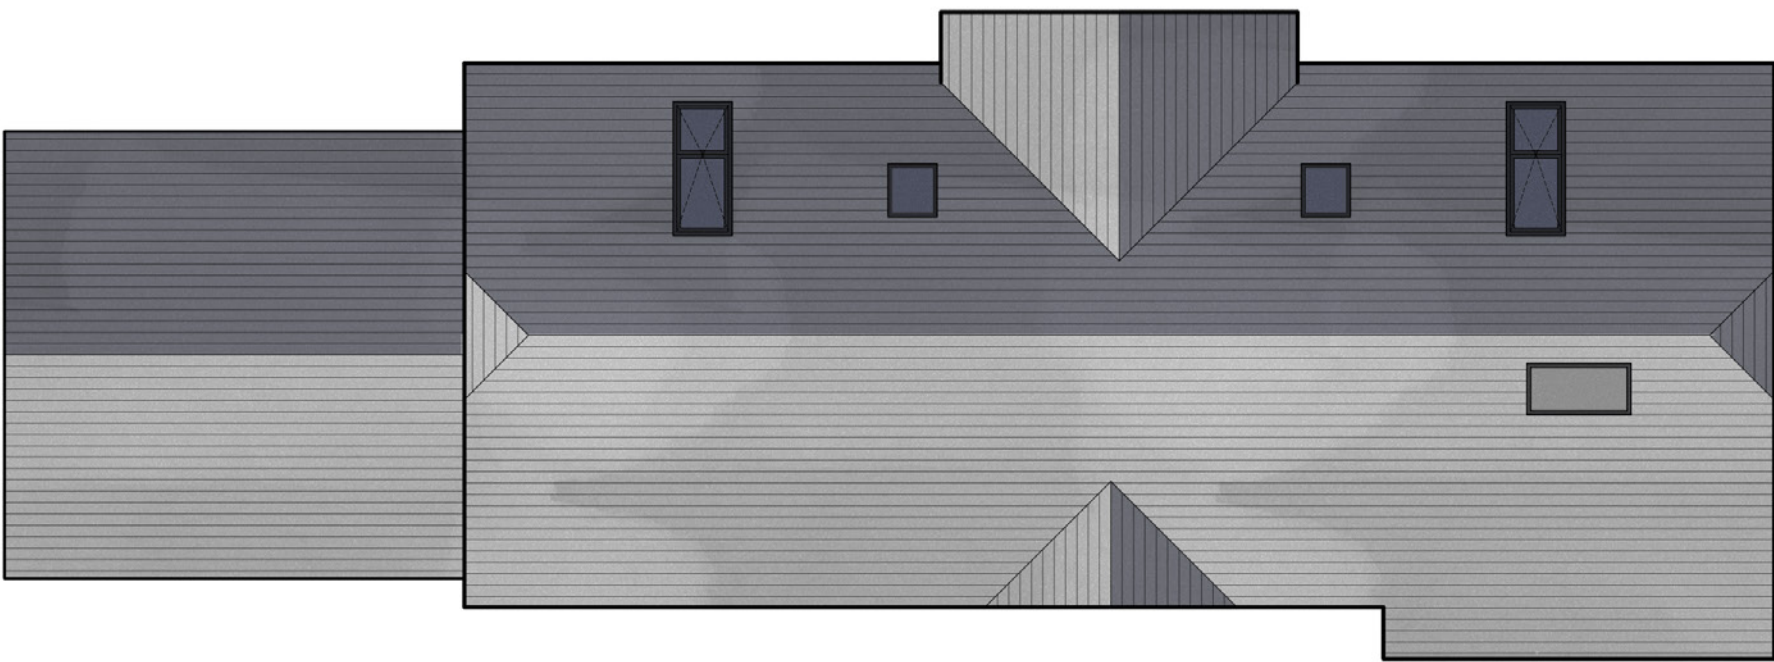

Proposed Roof Plan

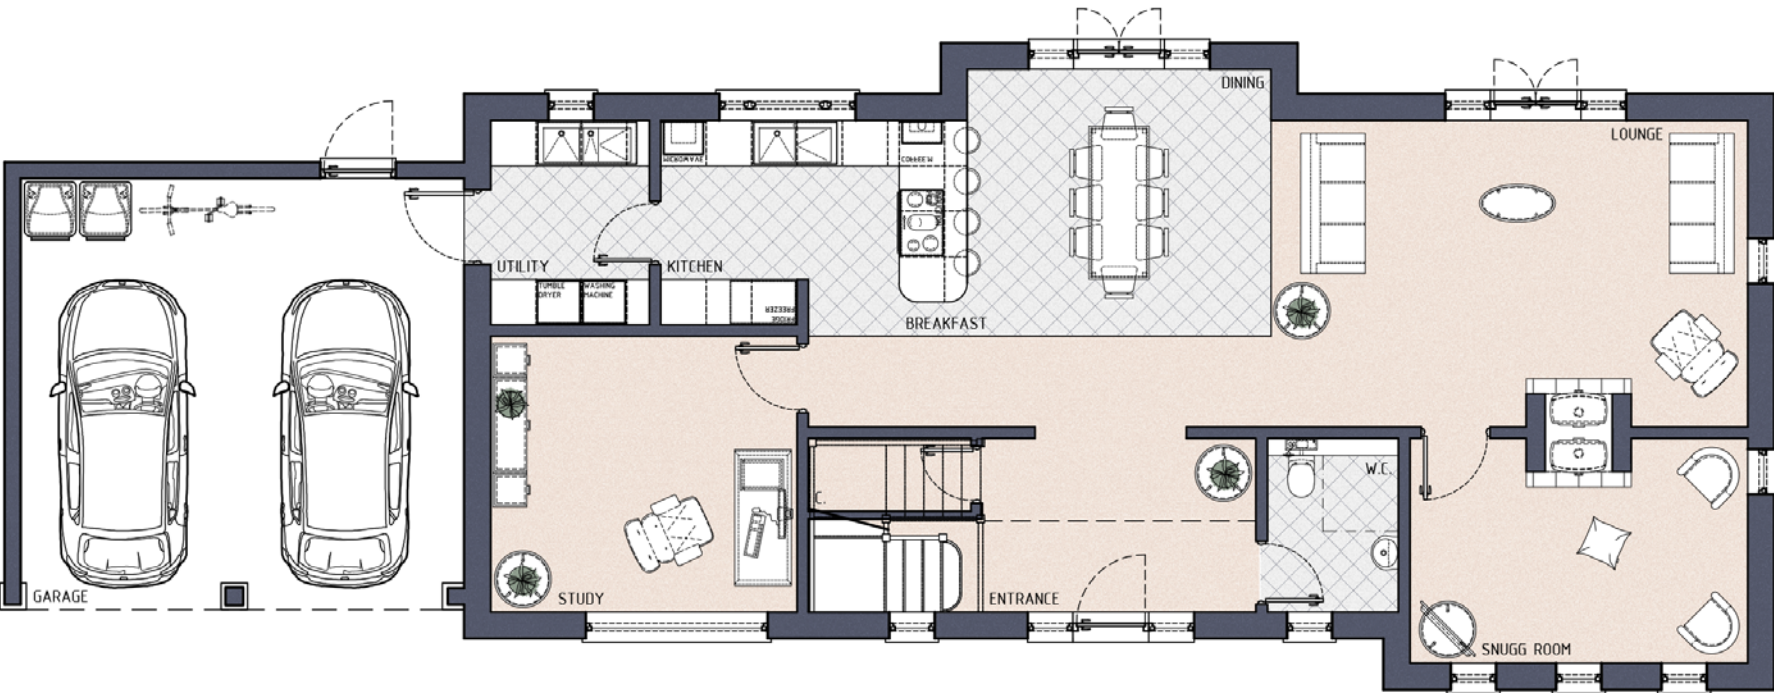

Proposed Ground Floor Plan

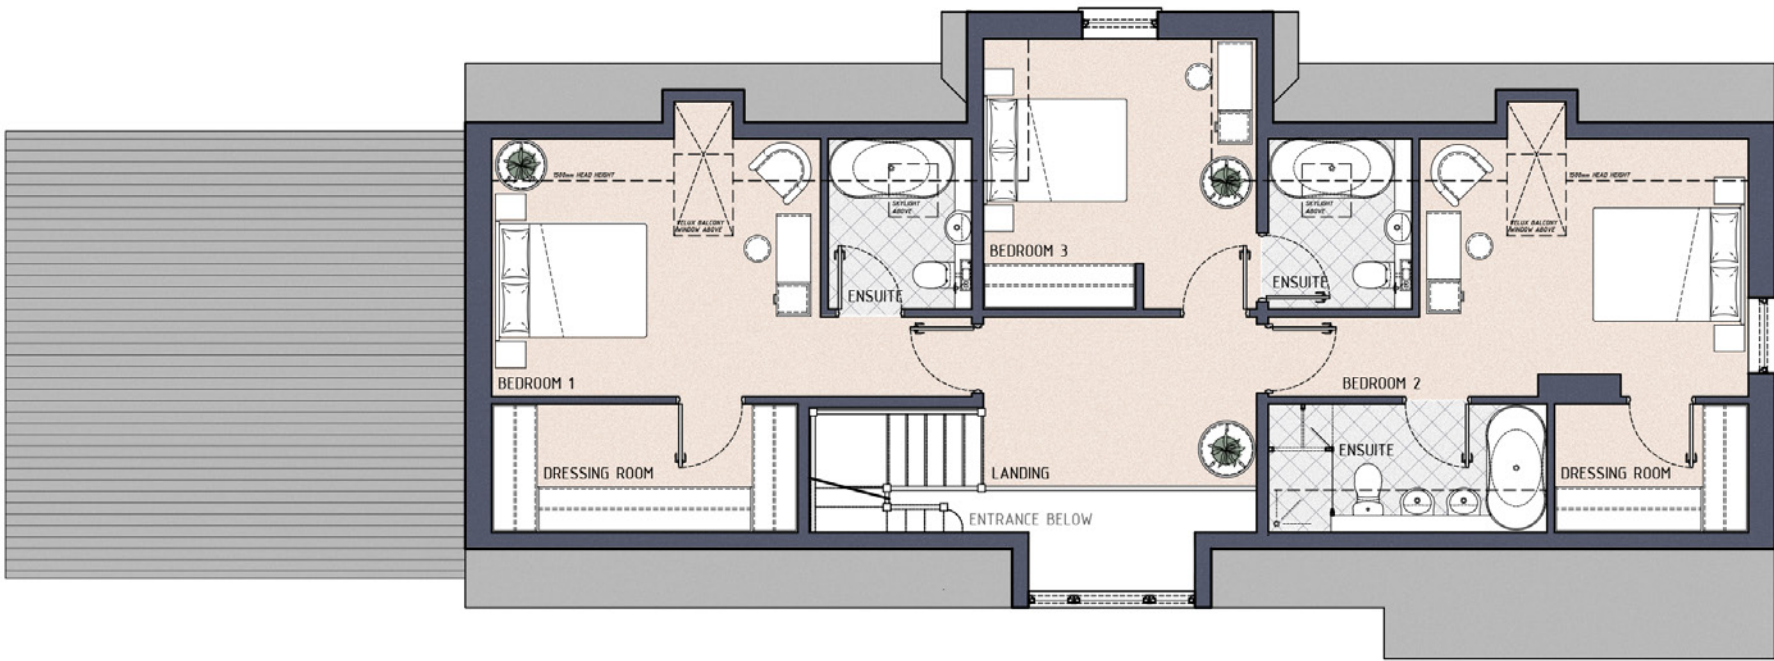

Proposed First Floor Plan

## Tuthill's Yard

### // Proposed Plot 3 Floor Plans

**Client Name** Bluecrest Land  
**Site Address** Tuthill's Yard,  
Therefield  
Royston  
SG8 9TT

**Drawn by** OBL **Checked by** BKM  
**Scale** 1:100 @ A2 **Date** 16.05.2024  
**Scene Ref.** 1549 **Rev no.** PL01  
**Drawing no.** THSYD-SCN-HT3-XX-DR-A-10.001-A3

| PL01 | Original Issue by Scene | OBL      | 16.05.24 |
|------|-------------------------|----------|----------|
| Rev  | Description             | Initials | Date     |

