


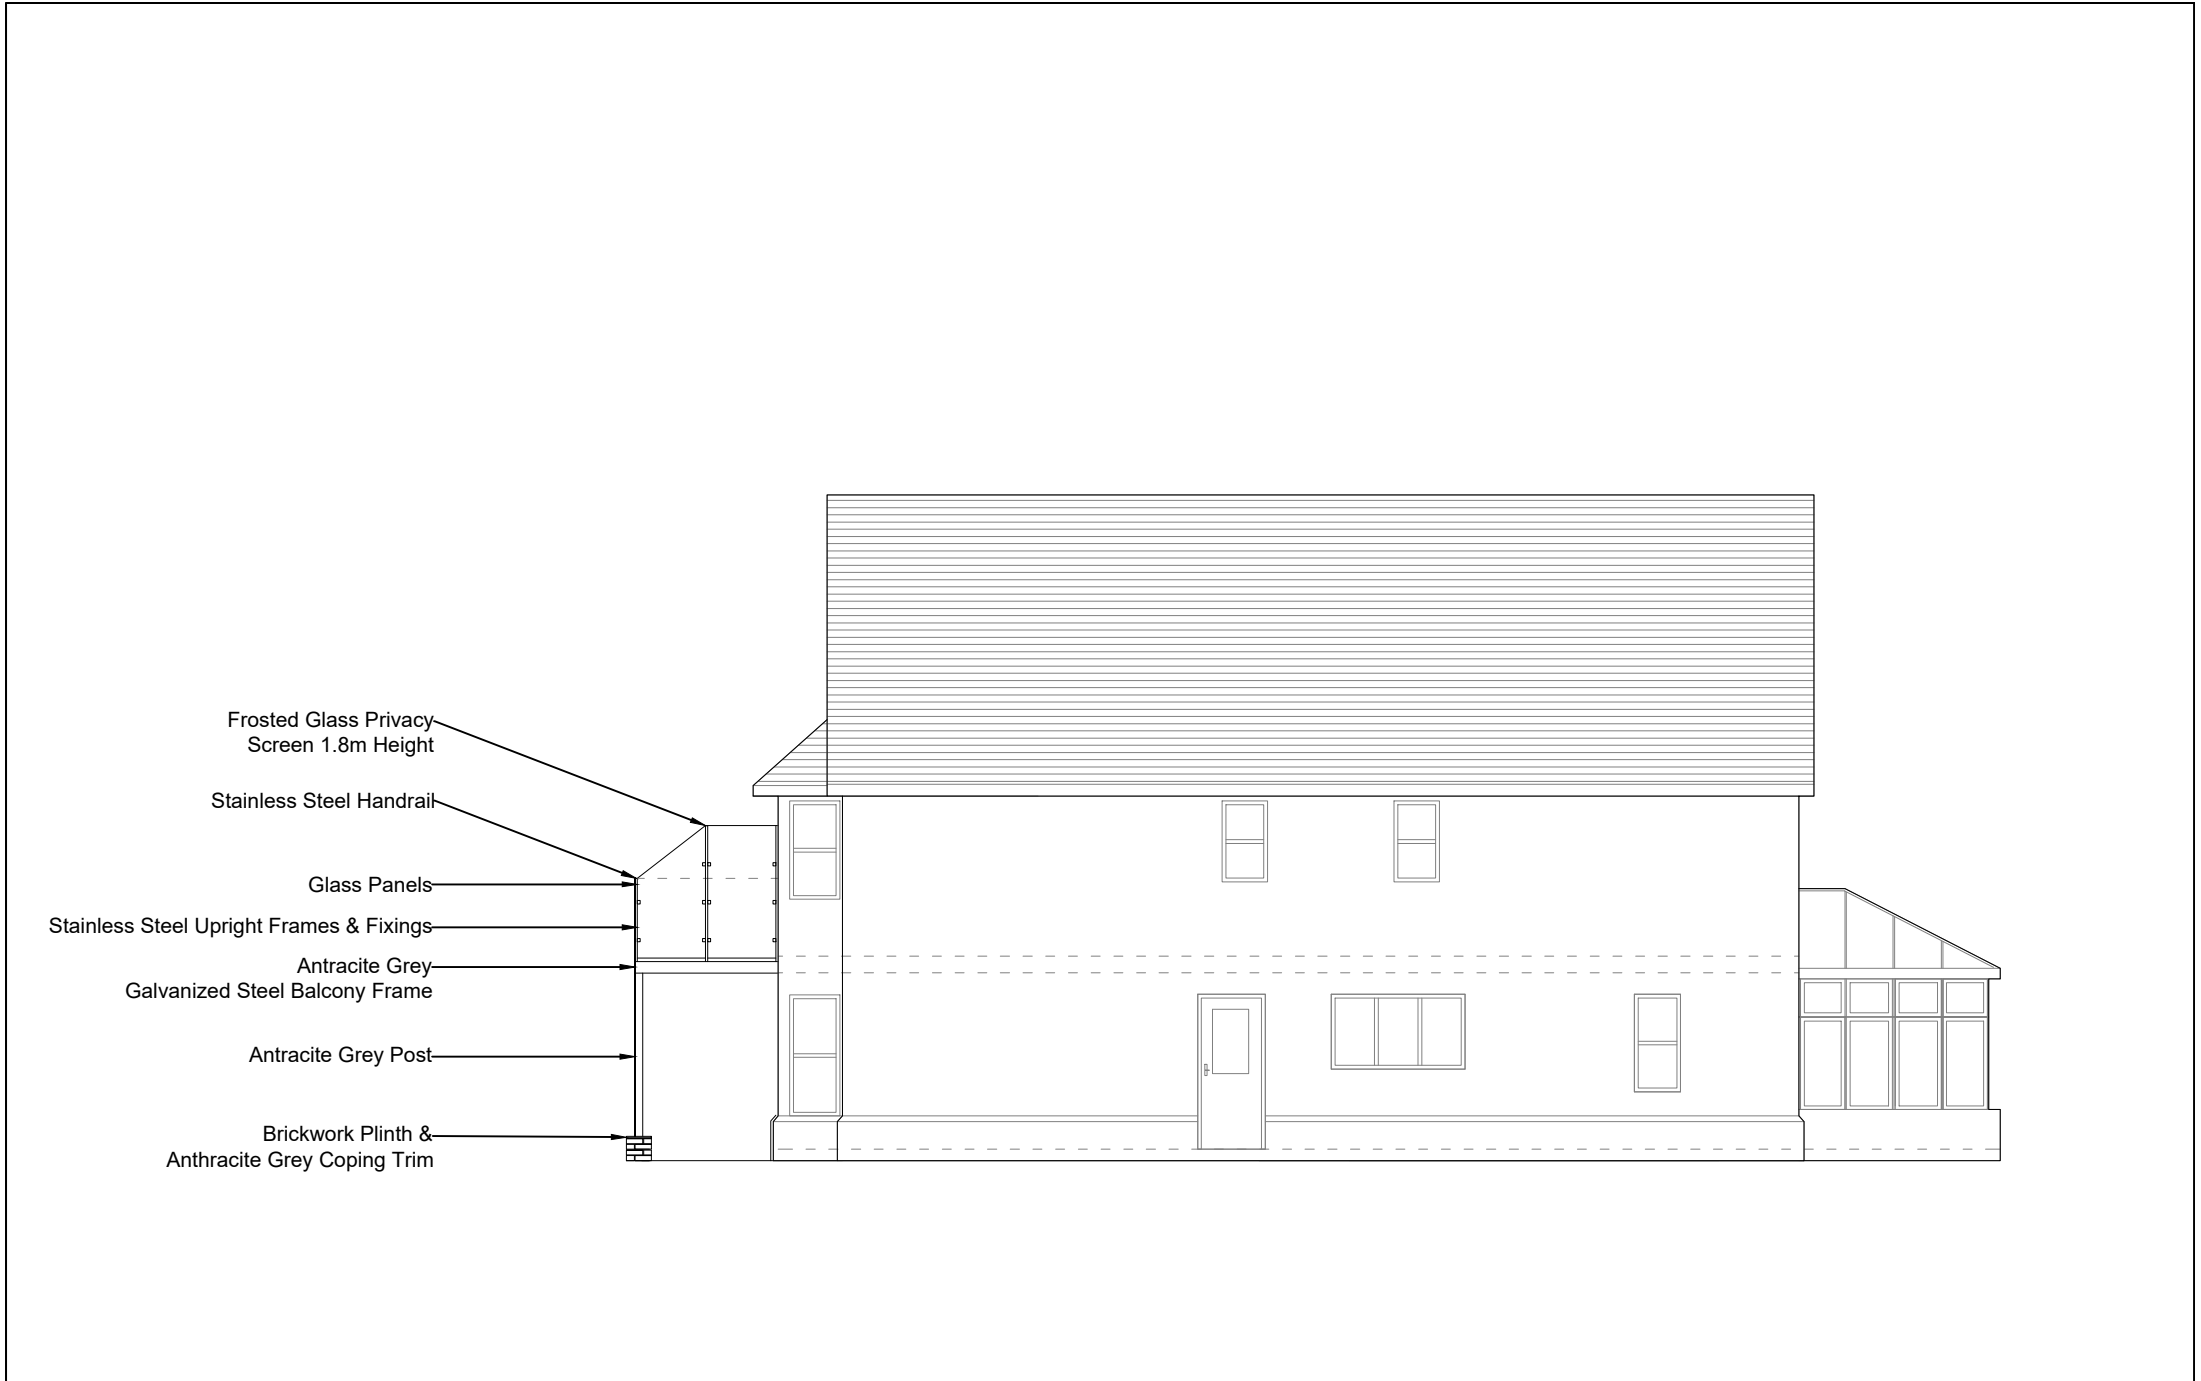

Charlotte Fausset Architect MFA ARB RIBA 30 Shillington Rd Pirton Hitchin Herts SG5 3QL Tel : 07815570717 charlottefausset@yahoo.com	client Paul Barnard	address 12 Priors Hill Pirton SG5 3QA	title Proposed East Elevation	dwg no & revision PRIORS-10-027 Rev : 0 Date : 08.05.25	scale 01m2m Scale 1 : 100 @ A4	
---	---	---	---	---	---	--