


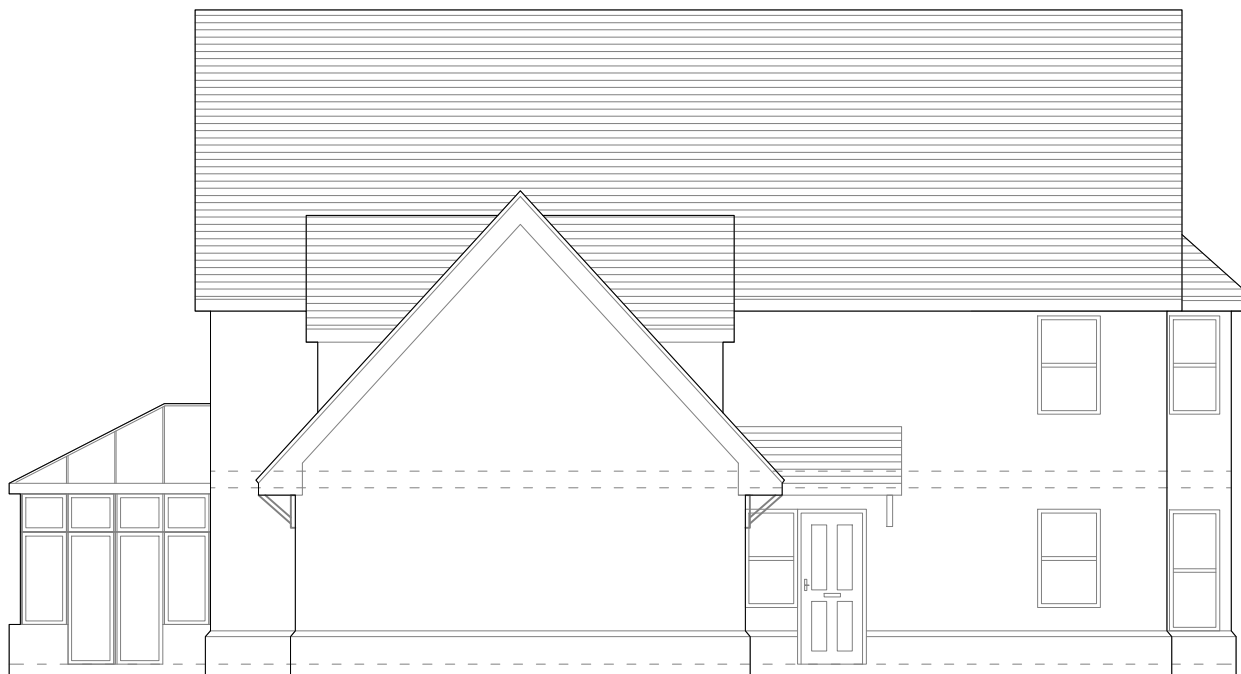


**Charlotte
Fausset
Architect**
MFA ARB RIBA
30 Shillington Rd
Pirton Hitchin
Herts SG5 3QL
Tel : 07815570717
charlottefausset@yahoo.com

client
Paul Barnard

address
**12 Priors Hill
Pirton
SG5 3QA**

title
**Existing
West Elevation**

dwg no & revision
PRIORS-10-022
Rev : 0 Date : 08.05.25

 scale

Scale 1 : 100 @ A4