


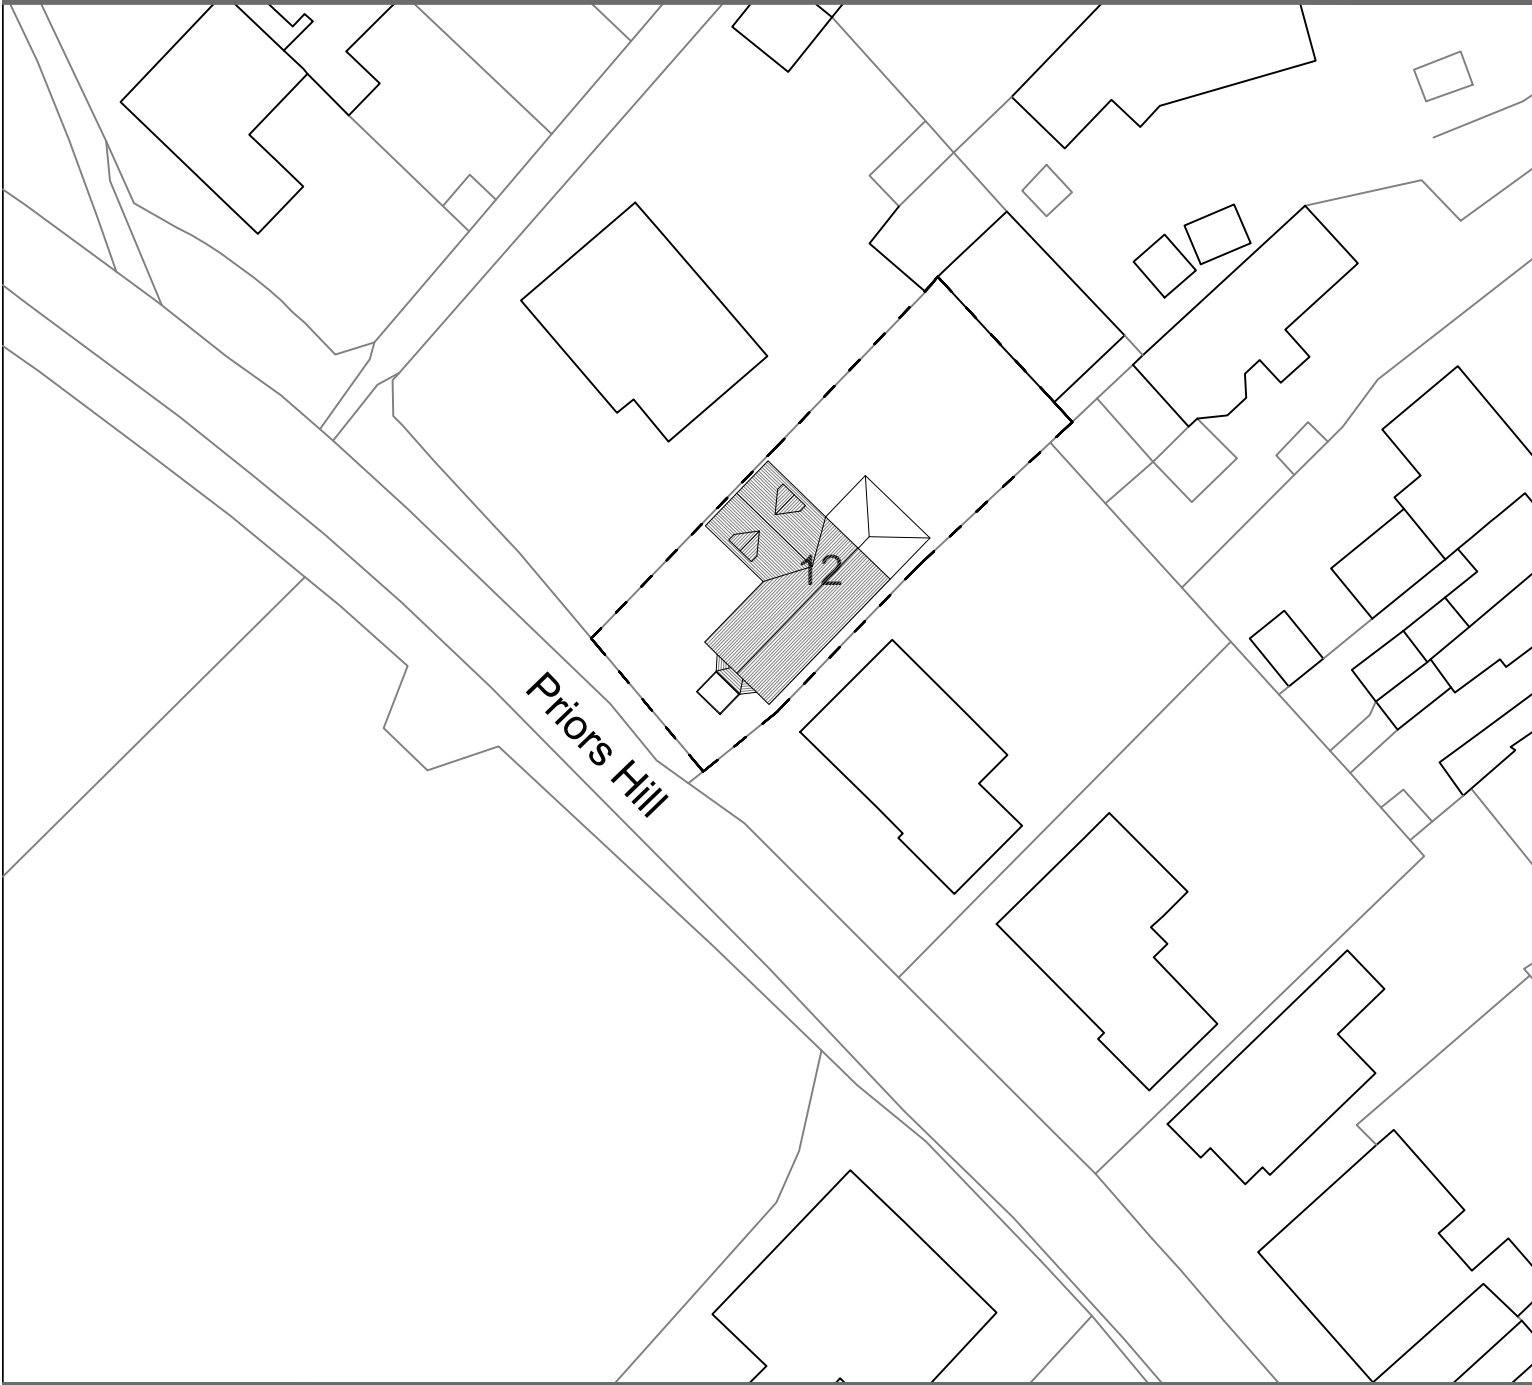

**Charlotte
Fausset
Architect**

MFA ARB RIBA
30 Shillington Rd, Pirton, Hitchin,
Herts, SG5 3QL Tel : 07815570717

client	Paul Barnard
address	12 Priors Hill Pirton SG5 3QA

title	Site Plan
-------	--------------

dwg no & revision	PRIORS-10-002	date	rev0:08.05.25
scale	0 5m 10m 15m 20m Scale 1 : 500 at A4		

