


1
PL201

Rear Elevation - Proposed



1 : 100 @A3

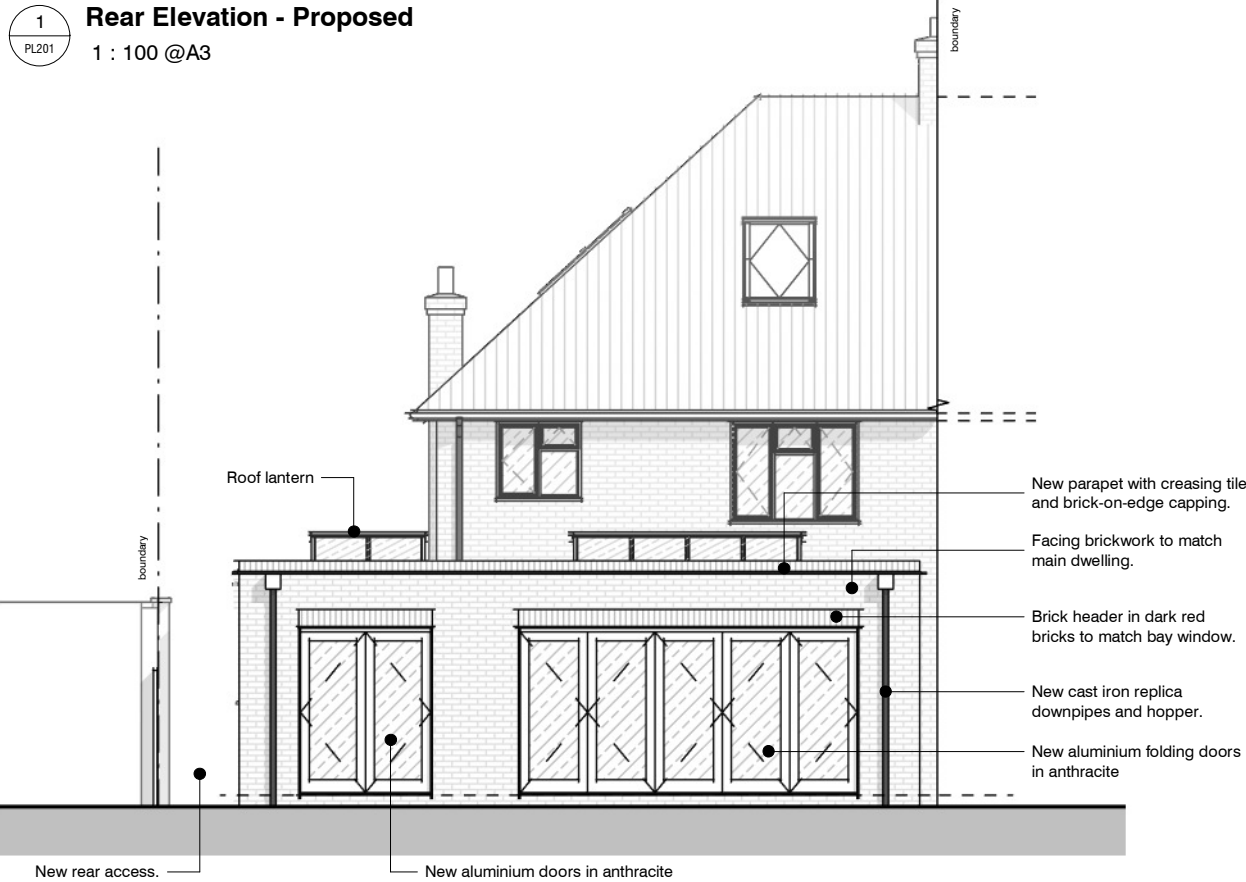

2
PL201

Side Elevation - Proposed A

1 : 100 @A3

 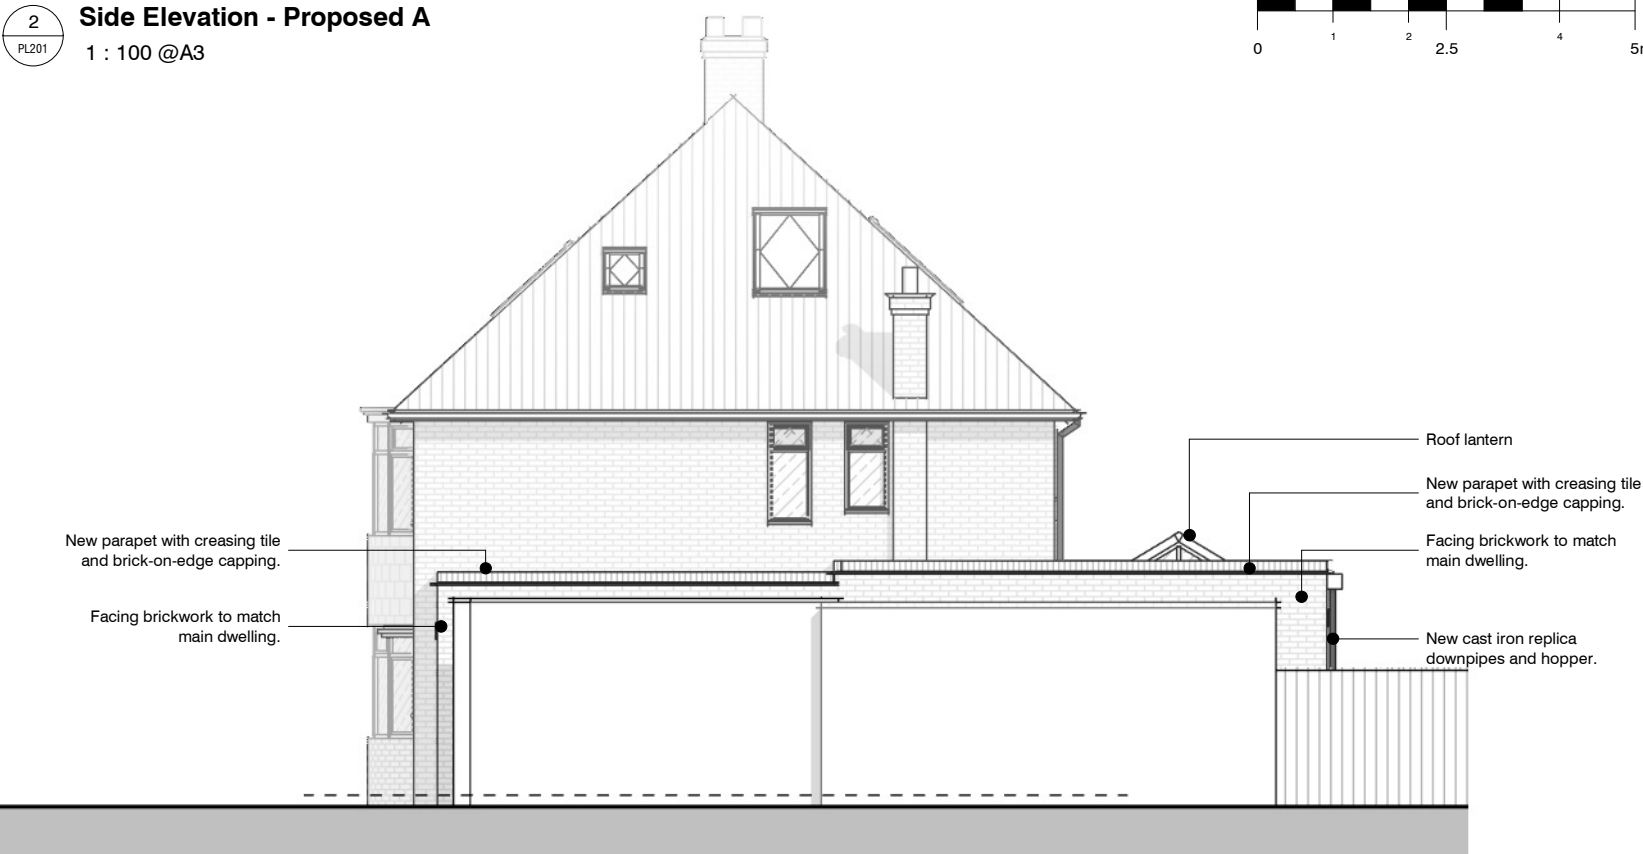

3
PL201

Front Elevation - Proposed


1 : 100 @A3



4
PL201

Boundary Elevation - Proposed A

1 : 100 @A3

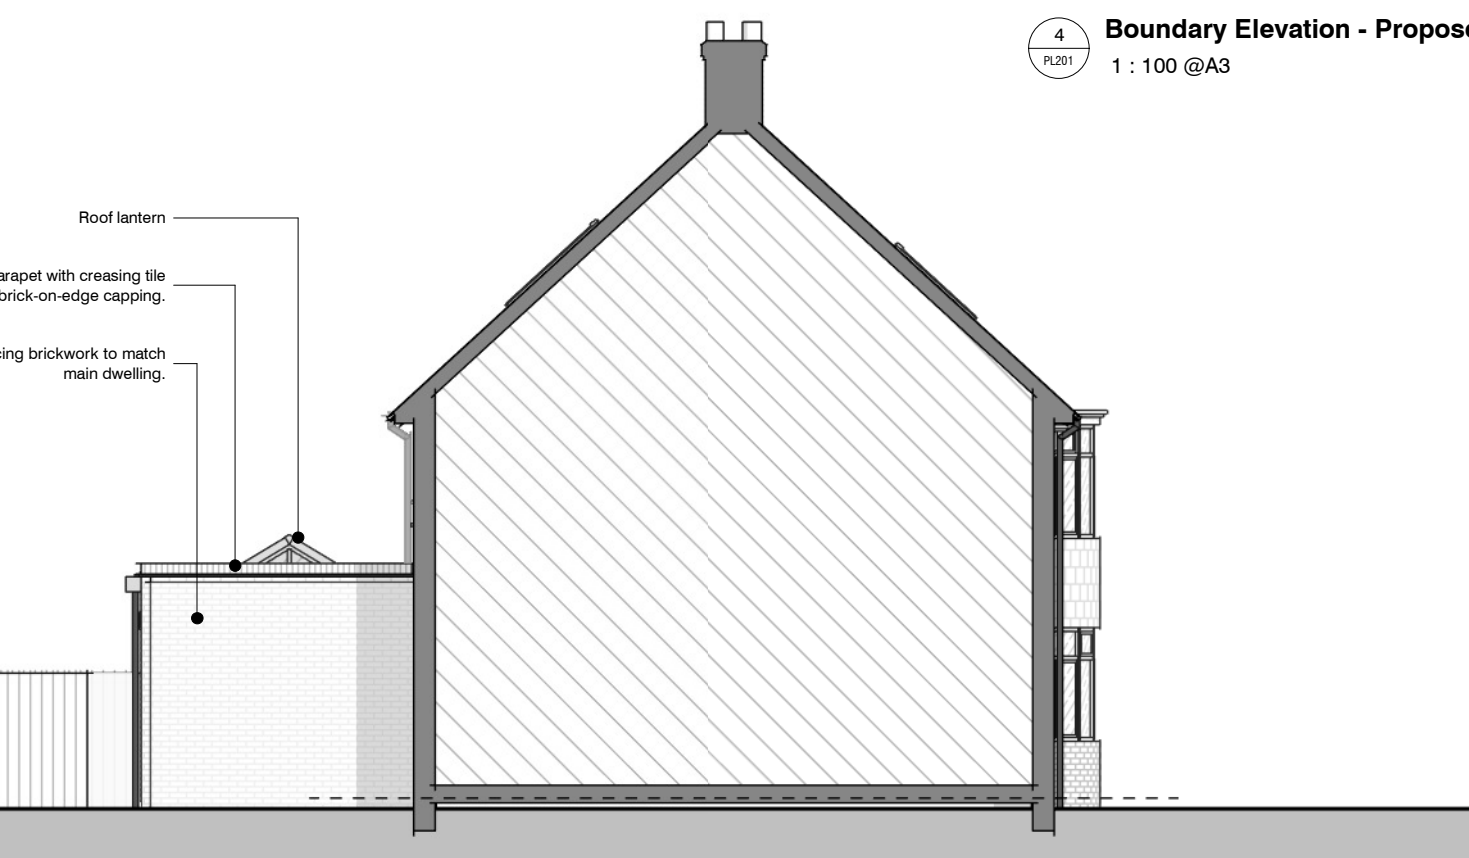

Client:		Title:		Project number:		Drawing number:		Revision:		Revisions:		Date	
Amanda Stapleton		Proposed Elevations		AS-2216		PL210		B		Rev Description		24.06.22	
Address:				Scale:		Drawn by:		Date:		A ISSUED FOR COMMENT		13.09.24	
2 Green Lane, Letchworth Garden City, SG6 1ED				1 : 100@A3		Author		19/09/24		B CLIENT AMENDMENTS MADE		19.09.24	
Sheet Size - A3		Status:		PLANNING		The copyright of this drawing is vested with the author and must not be copied or reproduced without consent. Figures and dimensions only to be taken from this drawing. All contractors must visit the site and be responsible for checking all building regulations and notifying the author of any discrepancies prior to any manufacture or construction work. Note: this drawing will only be to scale at stated sheet size.							
 PicklePlanning 1 Sale Drive- Baldock-SG7 6NS 07843238113 pickleplanning@gmail.com www.pickleplanning.co.uk 													