

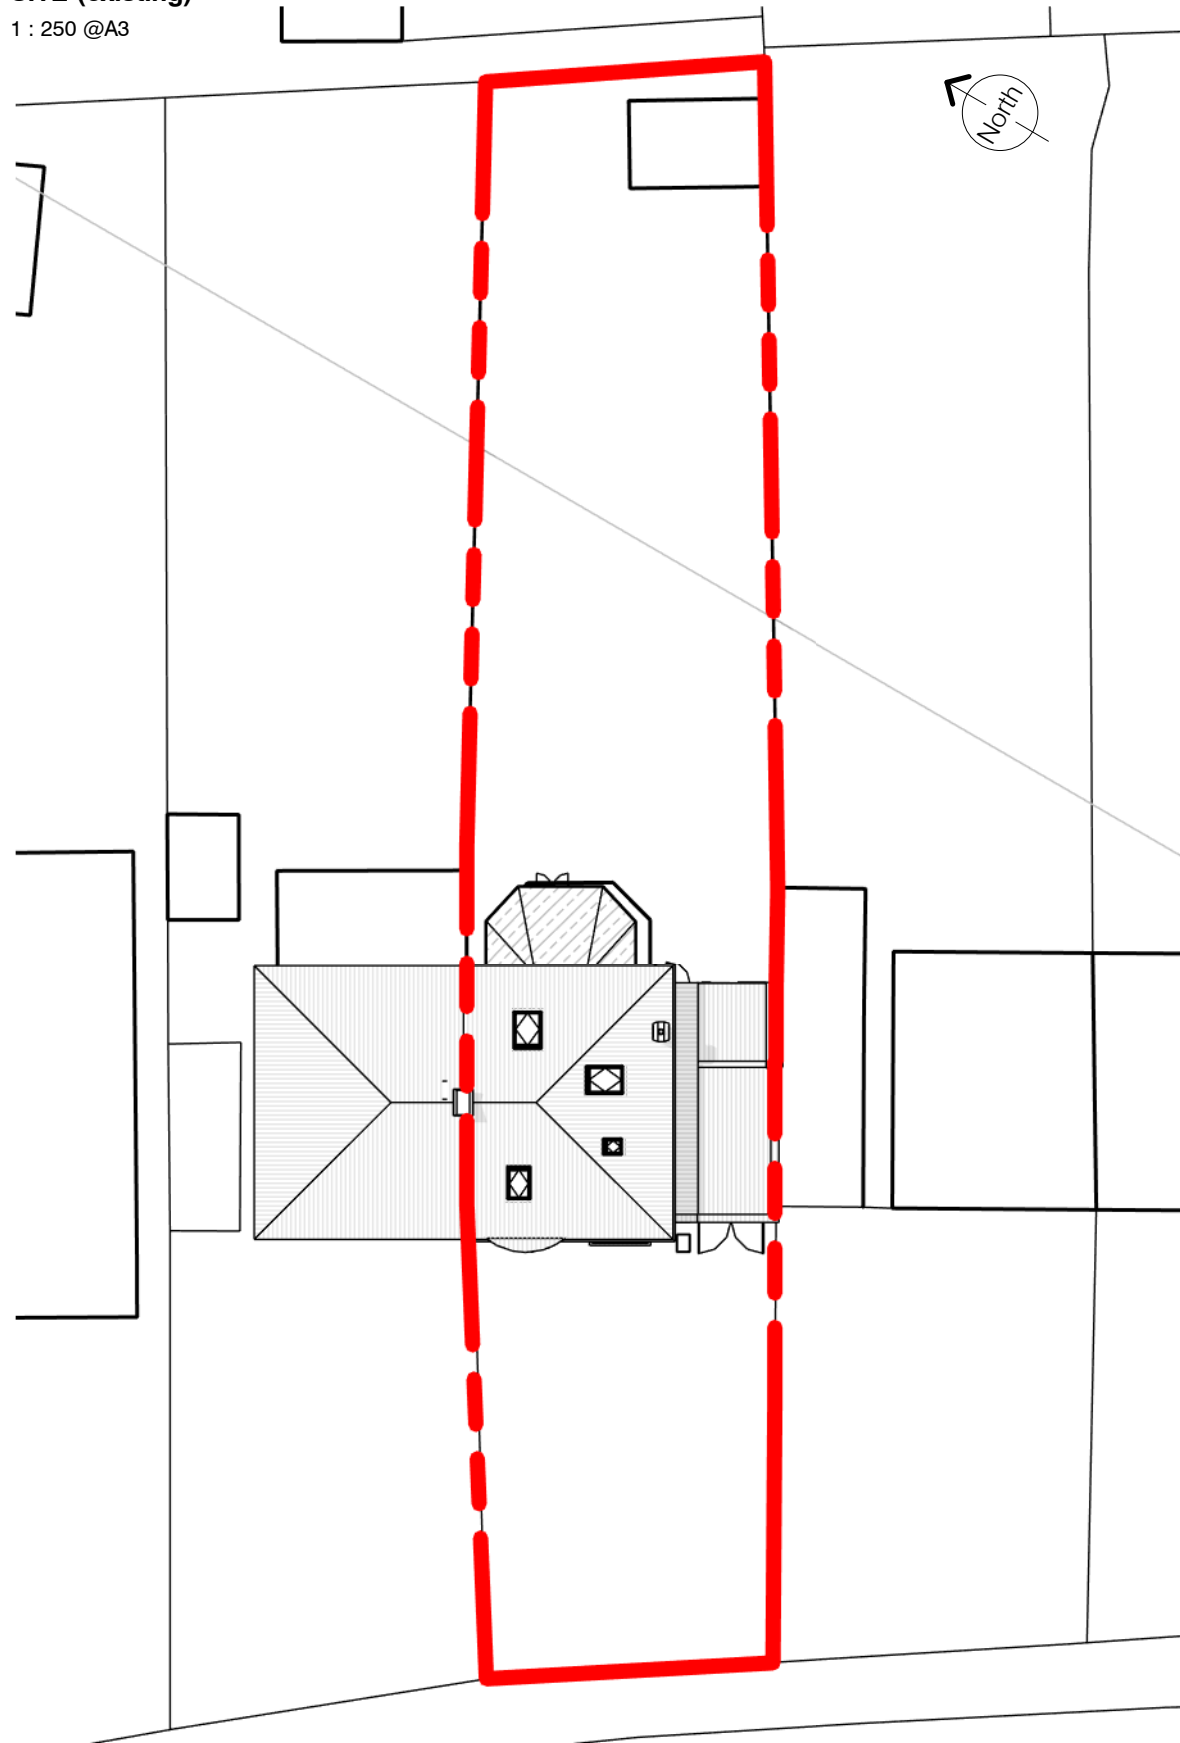


1 SITE (existing)
1 : 250 @A3

 

2 SITE (Proposed)
1 : 250 @A3

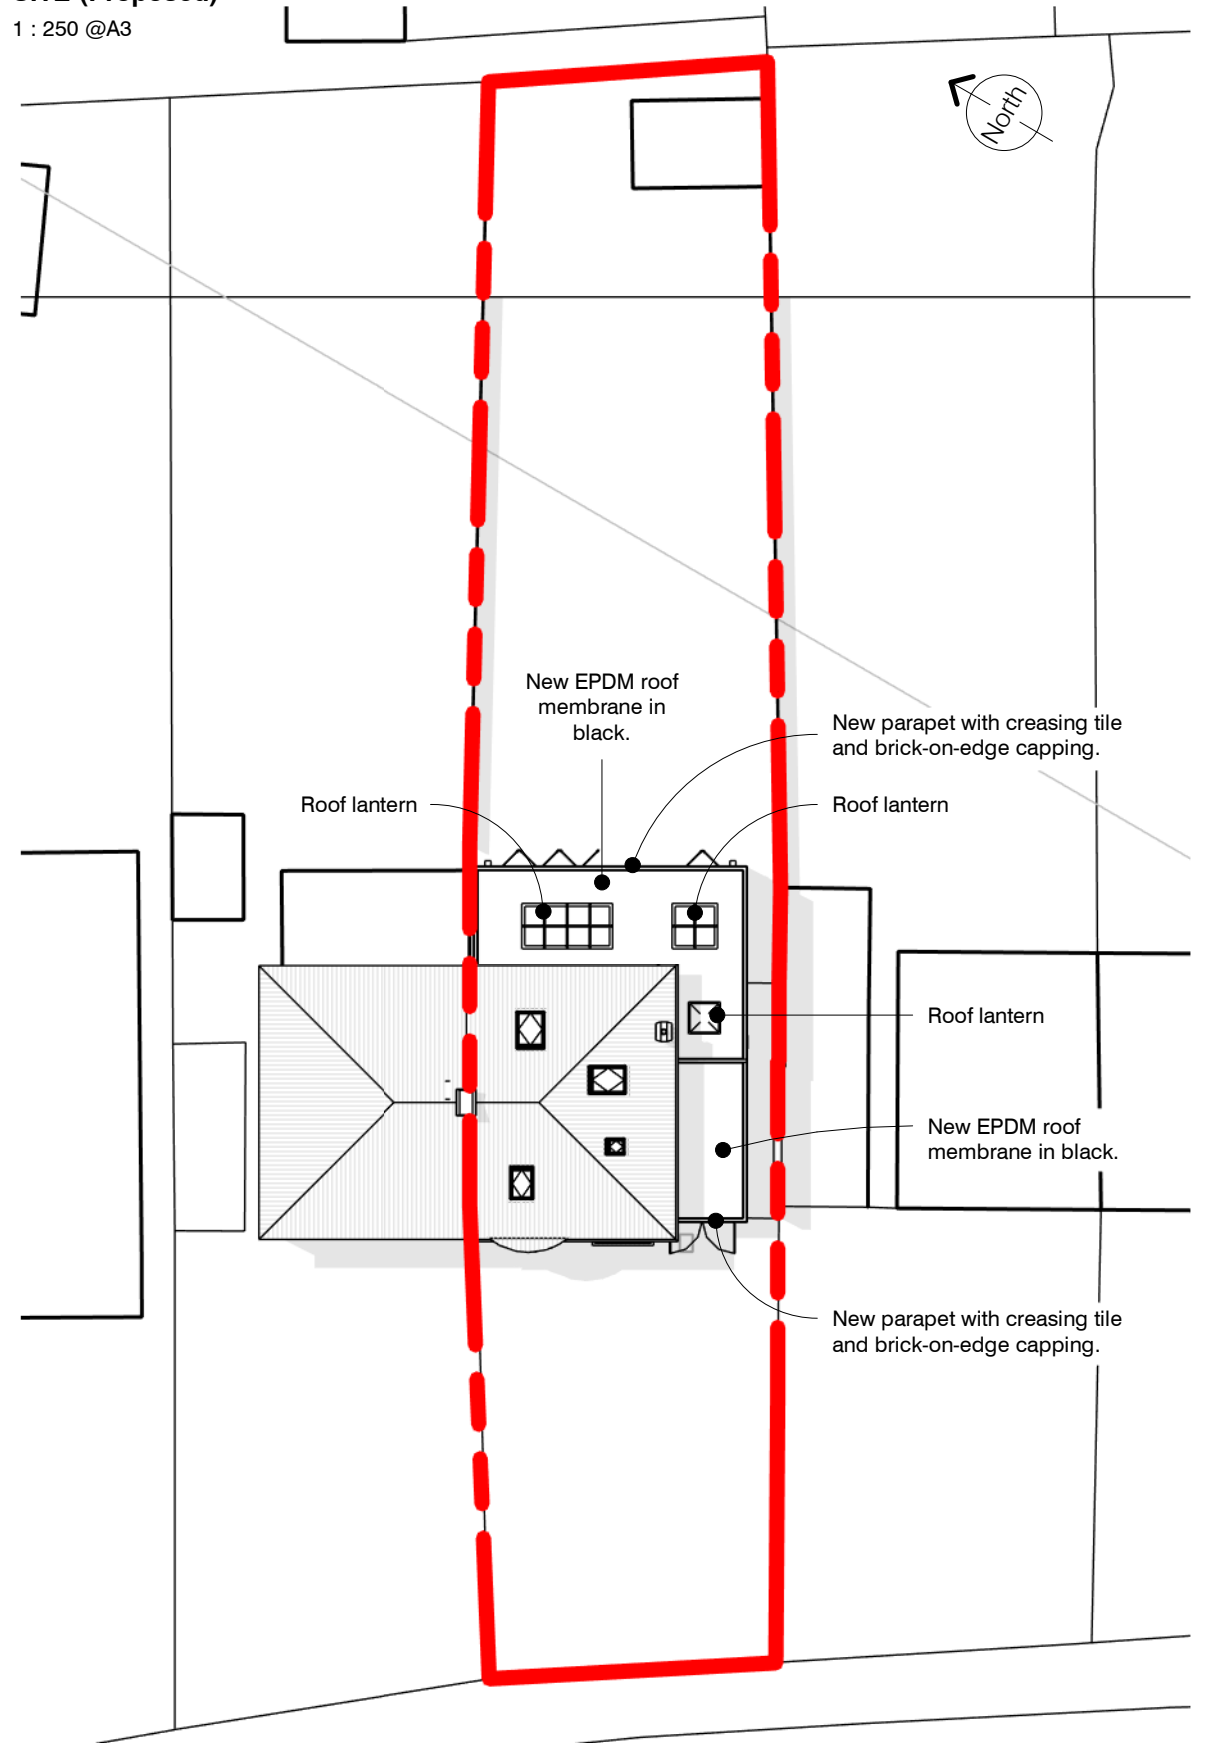

Client: Amanda Stapleton		Title: Ex & Prop Site Plans		Project number: AS-2216		Drawing number: PL150		Revision: -		Revisions: Rev - Description PLANNING ISSUE		Date 19.09.24		 PicklePlanning 1 Sale Drive- Baldock-SG7 6NS 07843238113 pickleplanning@gmail.com www.pickleplanning.co.uk 
Address: 2 Green Lane, Letchworth Garden City, SG6 1ED		Status: PLANNING		Scale: 1 : 250@A3		Drawn by: Author		Date: 19/09/24						
Sheet Size - A3														