

1
PL101

Rear Elevation - Existing



1 : 100 @A3



2
PL101

Side Elevation - Existing

1 : 100 @A3

 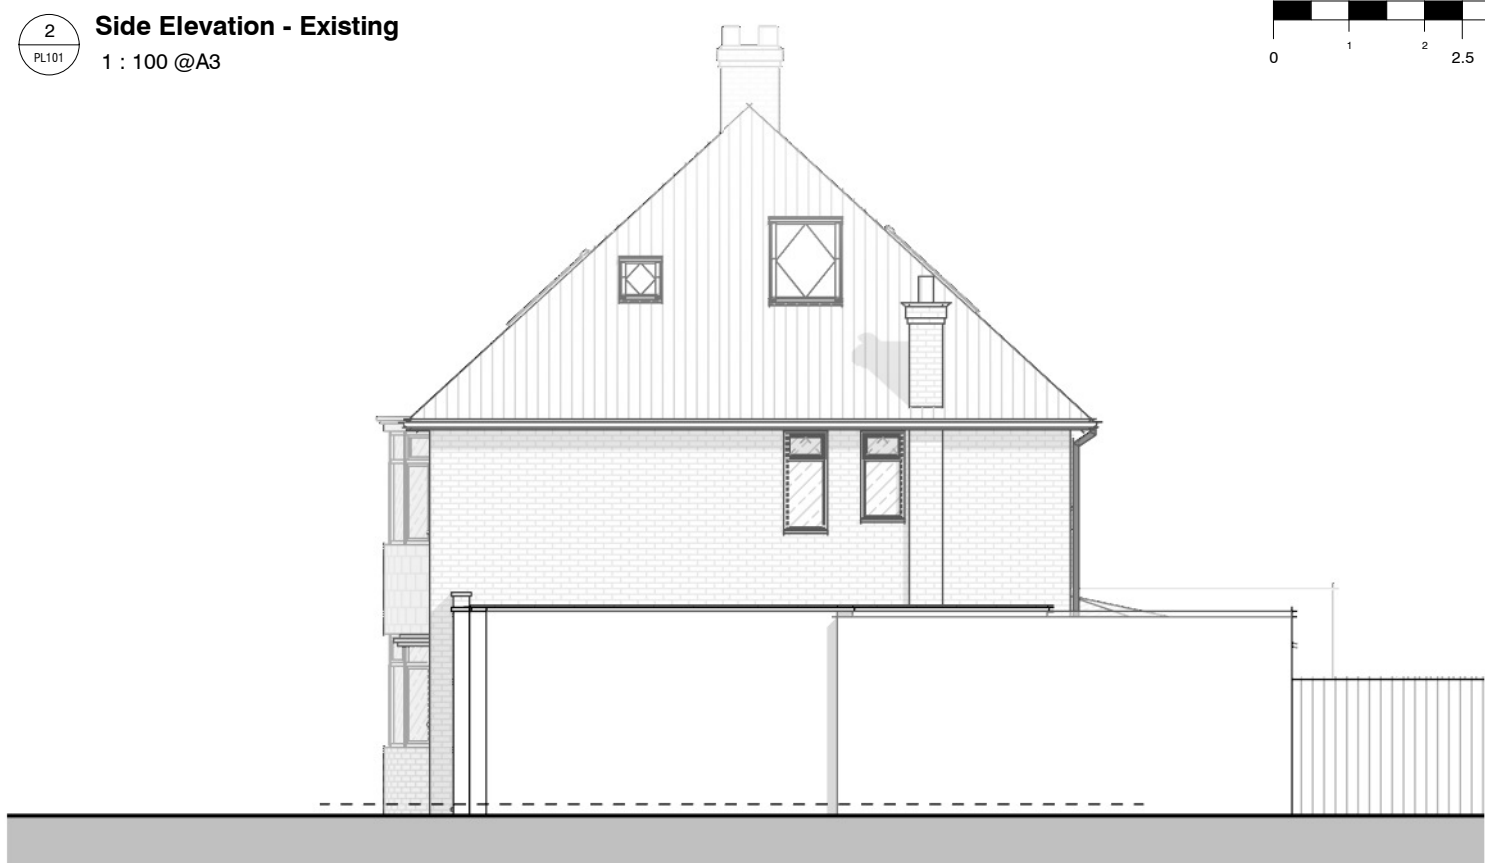

3
PL101

Front Elevation - Existing


1 : 100 @A3



4
PL101

Boundary Elevation - Existing

1 : 100 @A3

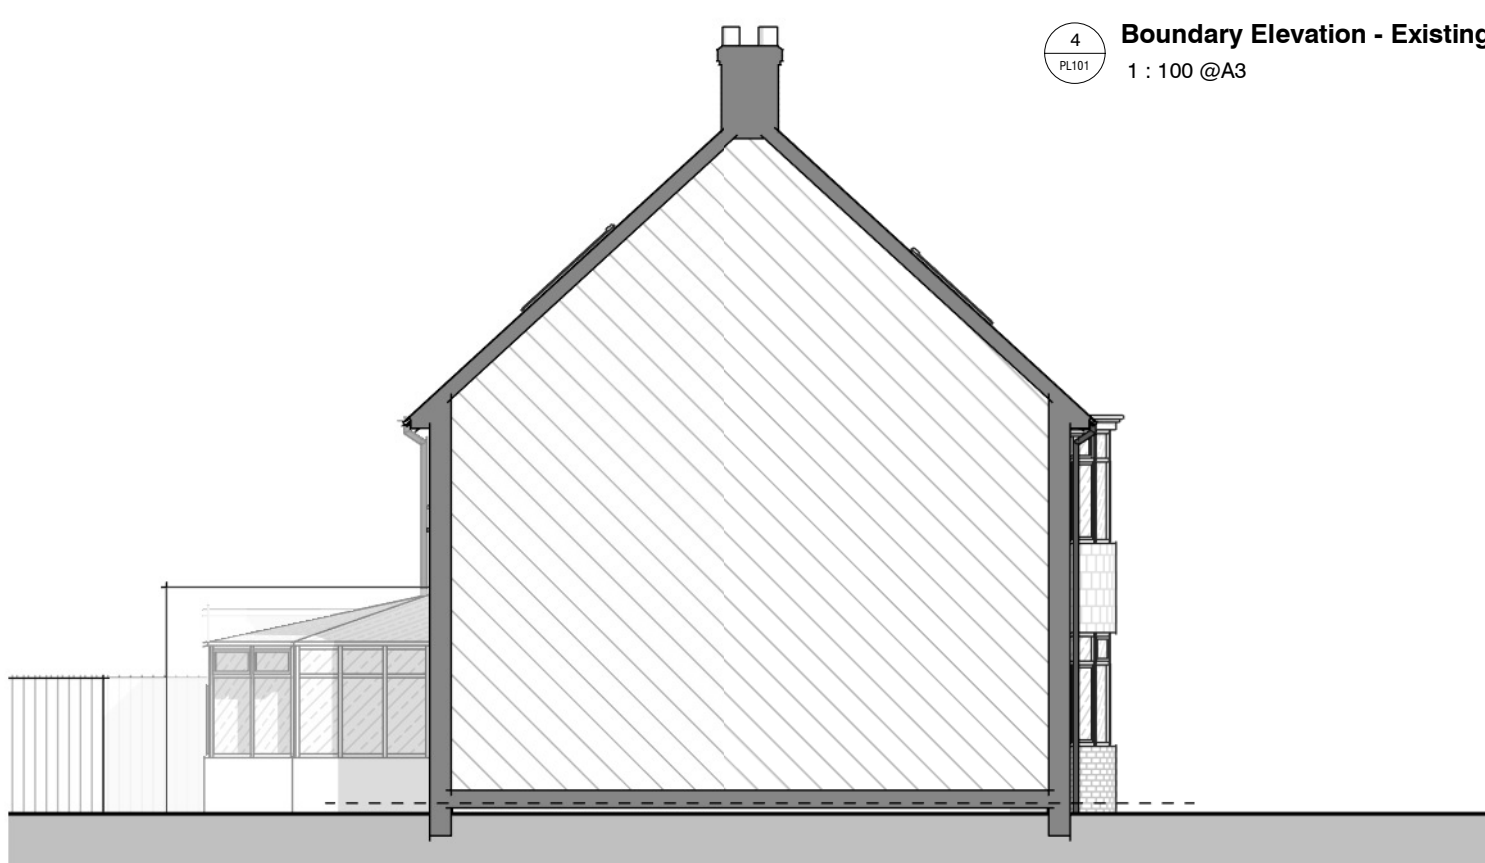

Client:	Amanda Stapleton
Address:	2 Green Lane, Letchworth Garden City, SG6 1ED
Sheet Size - A3	

Title:	Existing Elevations
Status:	PLANNING

Project number:	AS-2216	Drawing number:	PL110	Revision:	A
Scale:	1 : 100@A3	Drawn by:	Author	Date:	19/09/24
The copyright of this drawing is vested with the author and must not be copied or reproduced without consent. Figures and dimensions are to be taken from this drawing. All contractors must visit the site and be responsible for checking all existing conditions and notifying the author of any discrepancies prior to any manufacture or construction work. Note this drawing will only be to scale at stated sheet size.					

Revisions:		
Rev	Description	Date
-	ISSUED FOR COMMENT	24.06.22
A	CLIENT AMENDMENTS MADE	13.09.24

	1 Sale Drive- Baldock-SG7 6NS 07843238113 pickleplanning@gmail.com www.pickleplanning.co.uk
  	