




1 Proposed South Elevation
1 : 50

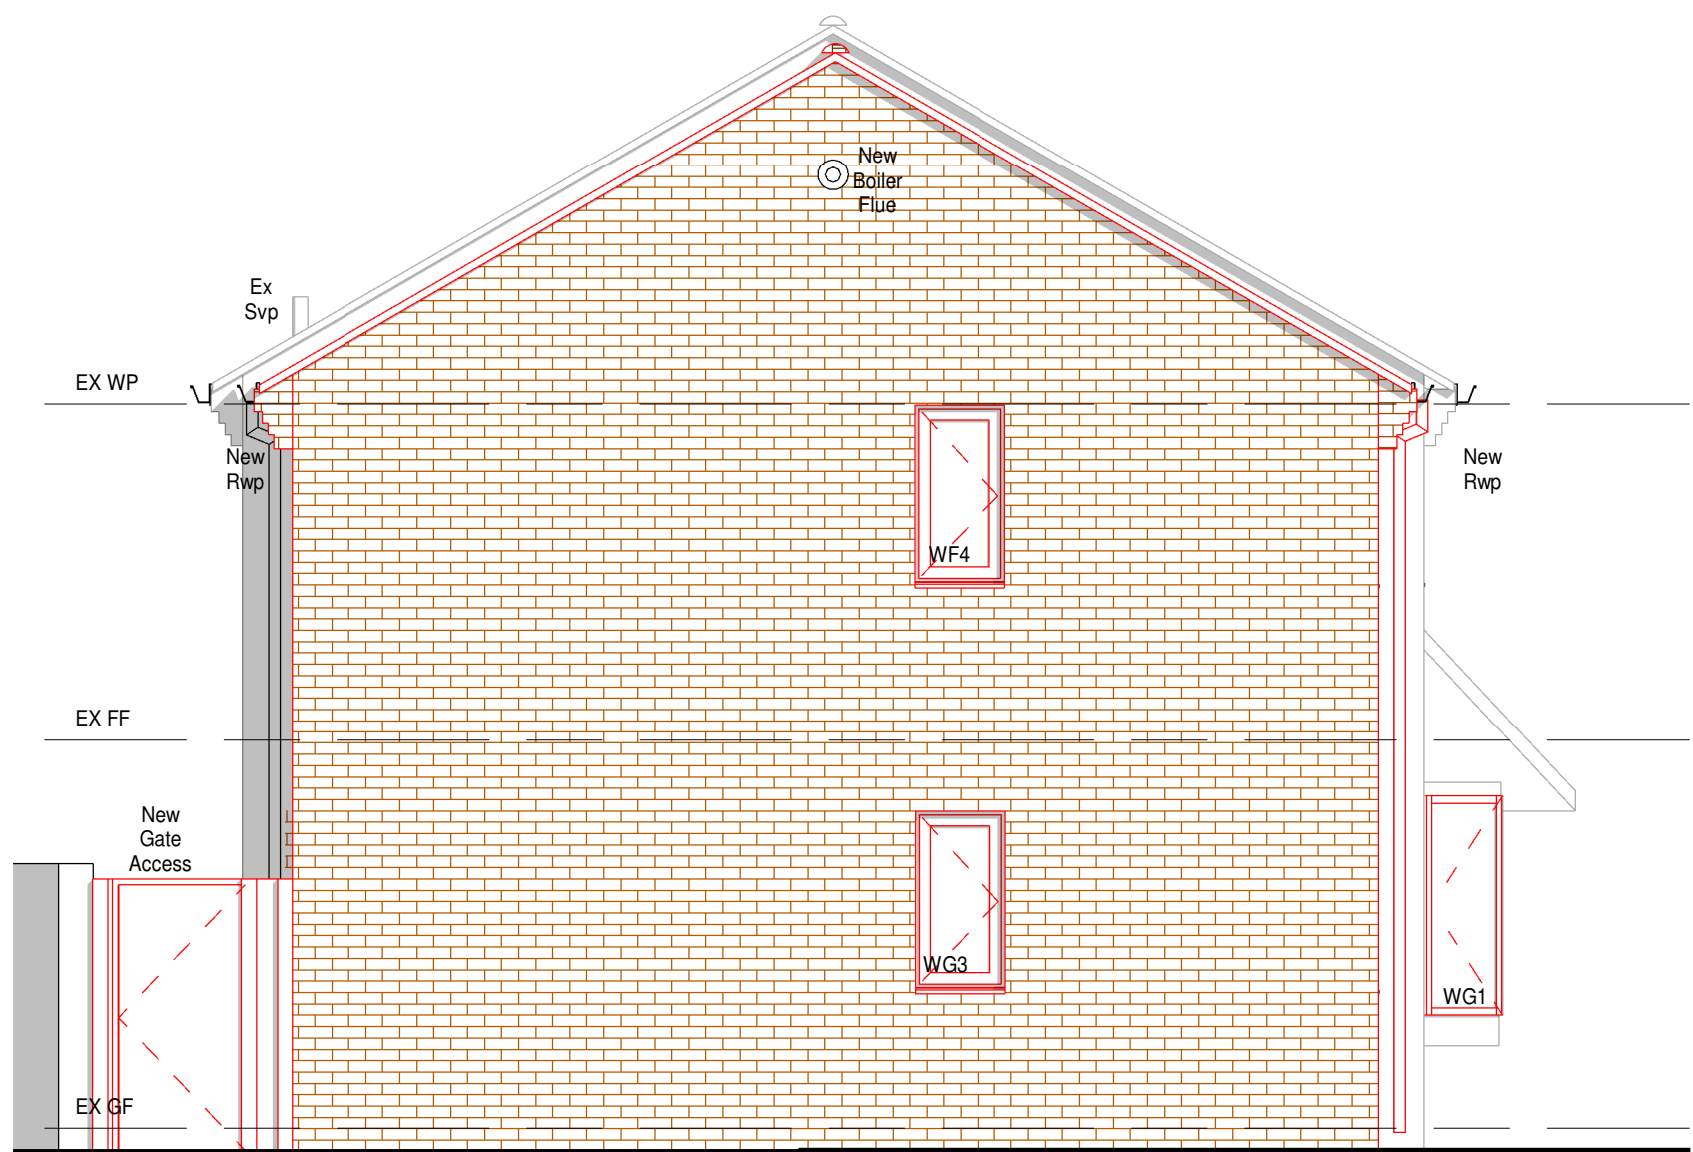

2 Proposed West Elevation
1 : 50



3 Proposed North Elevation
1 : 50

KEY PLAN

- Site Boundary
- Proposed Face Brick
- Proposed Roof Tiles
- Landscaping
- Paving Slabs


MATERIALS

- Walls**
Existing Face Brick with Brick Header & Cornice
Proposed Face Brick with Brick Cornice to Match
- Roof**
Existing Concrete Interlocking Tile
Proposed Concrete Interlocking Tile to Match
- Windows**
Existing Dark Brown Windows
Proposed White UPVC Windows
- Doors**
Existing UPVC doors
Proposed Sliding Door

- B Reduce front of extension 14/04/2025 GLH
- A Remove studwall and put in sound proofing to bedroom 20/02/2025 GLH

HET
HOME EXTENSION TEAM
4 Brand Street, Hitchin, Hertfordshire, SG5 1HX
Tel: (01462) 440099 E-mail: hitchin@het.co.uk

Client Mr and Mrs O'Sullivan			
Project 44 Bush Spring Baldock Hertfordshire SG7 6QT			
Drawing Title Double Storey Side Extension, Including Internal Alterations and Replacement of Windows. Proposed Elevations & 3D View.			
Scale: 1 : 50	Date: 20/01/2025	Drawn by: GLH	Checked by: DC/TB
Dwg. No. HET-1821/02			Rev. B

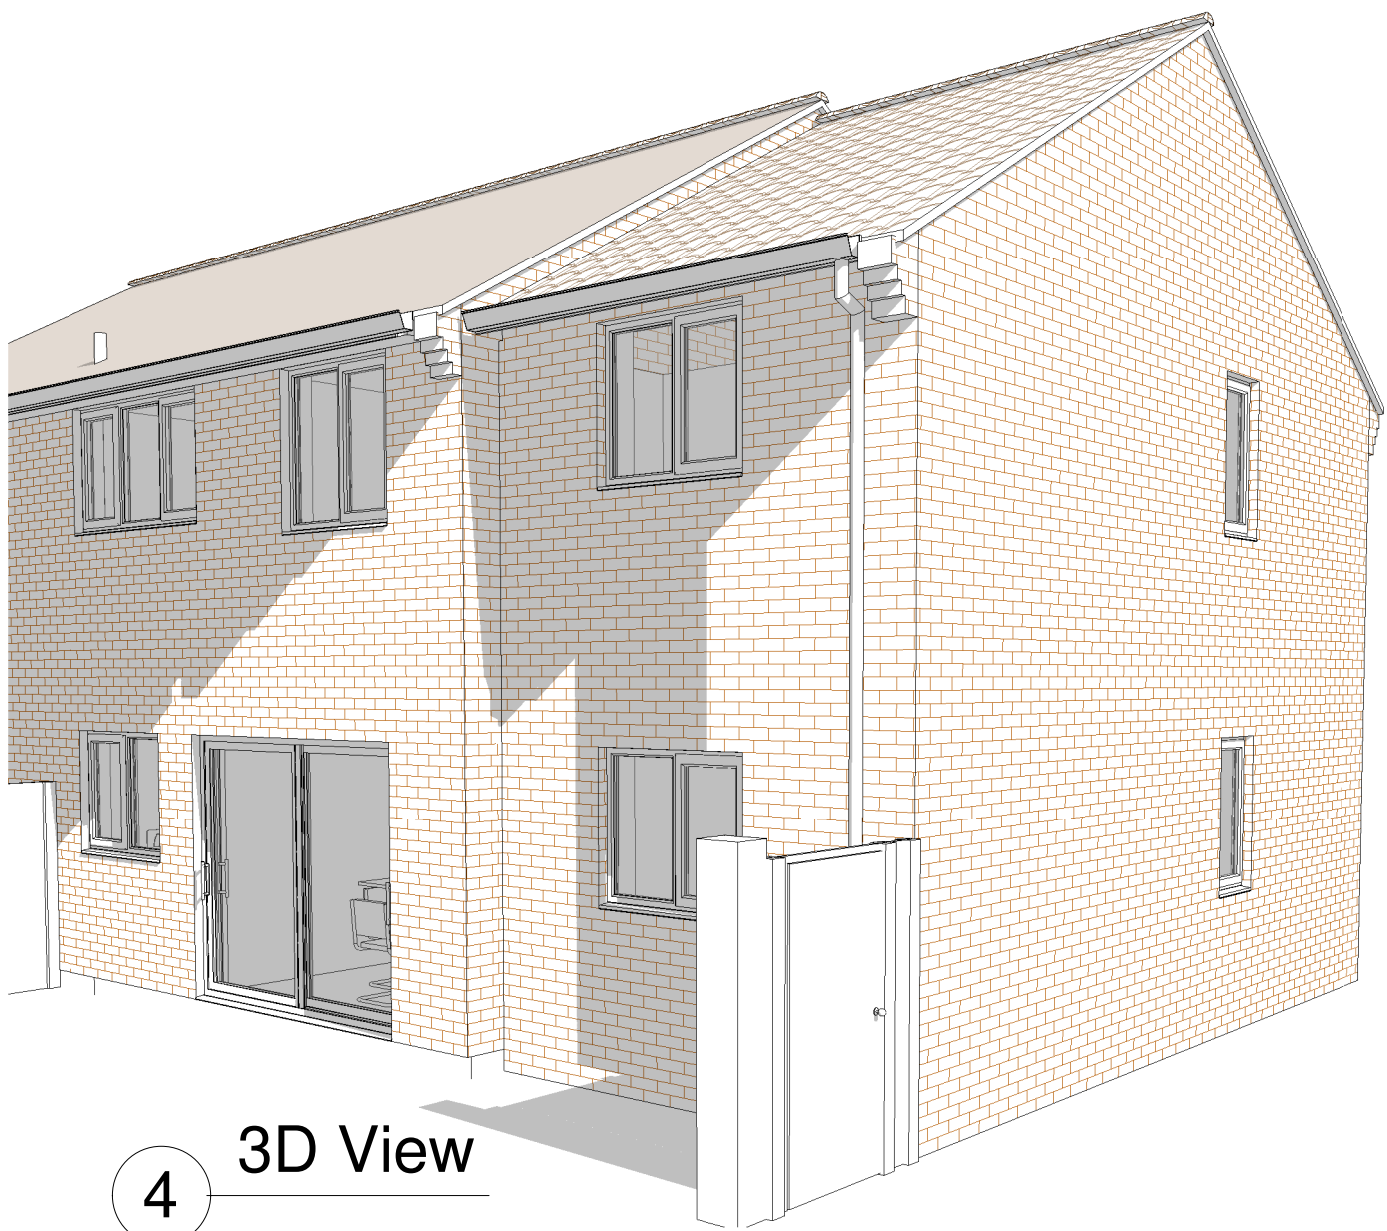

4 3D View