



0 0.5 1M 2M

Existing Front Elevation
1:50




0 0.5 1M 2M

Existing Rear Elevation
1:50



0 0.5 1M 2M

Proposed Front Elevation - No Change
1:50

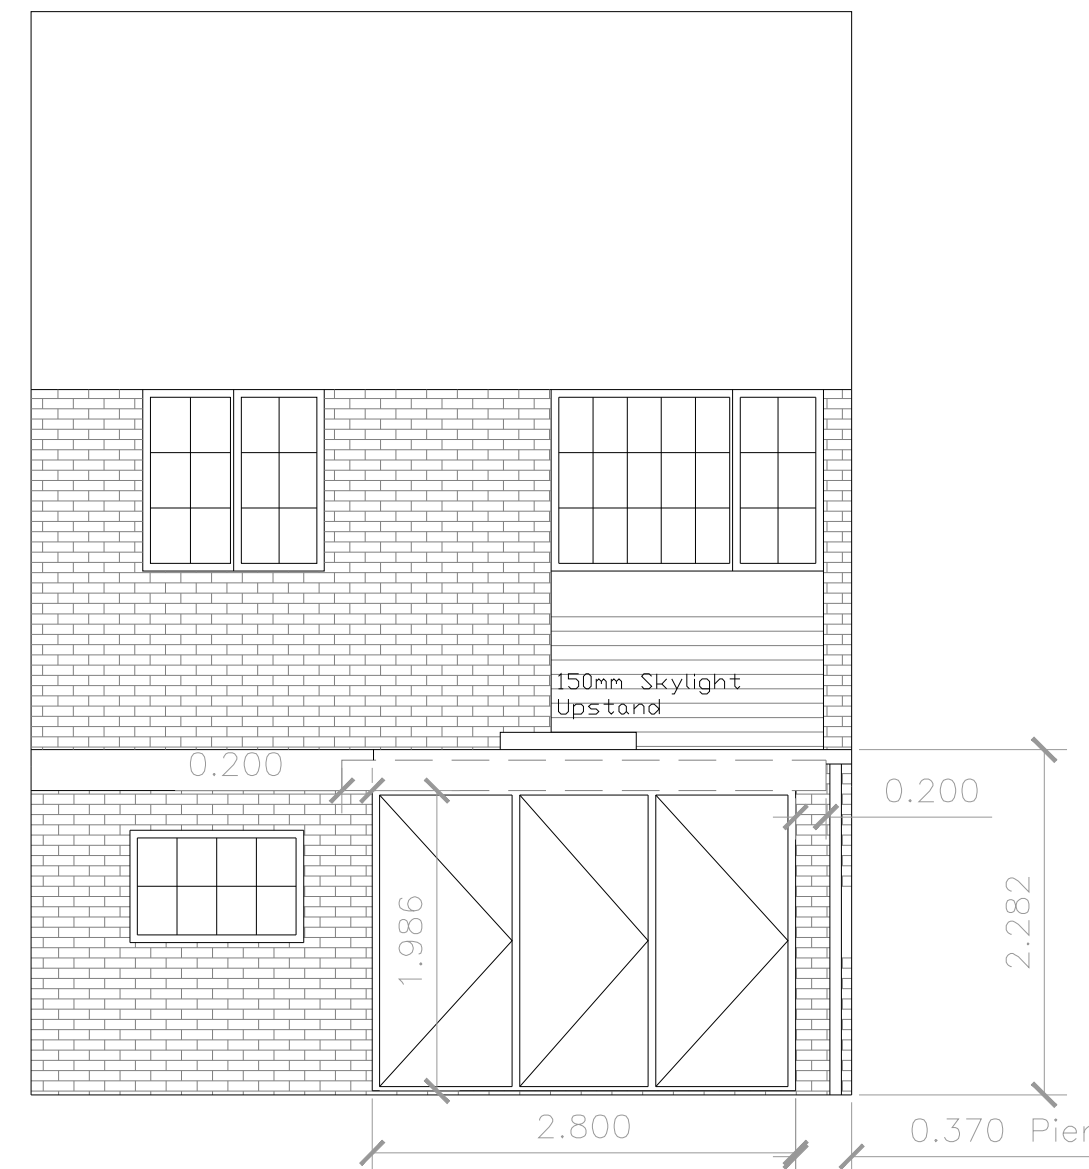


0 0.5 1M 2M

Proposed Rear Elevation
1:50




Site Plan
1:1250

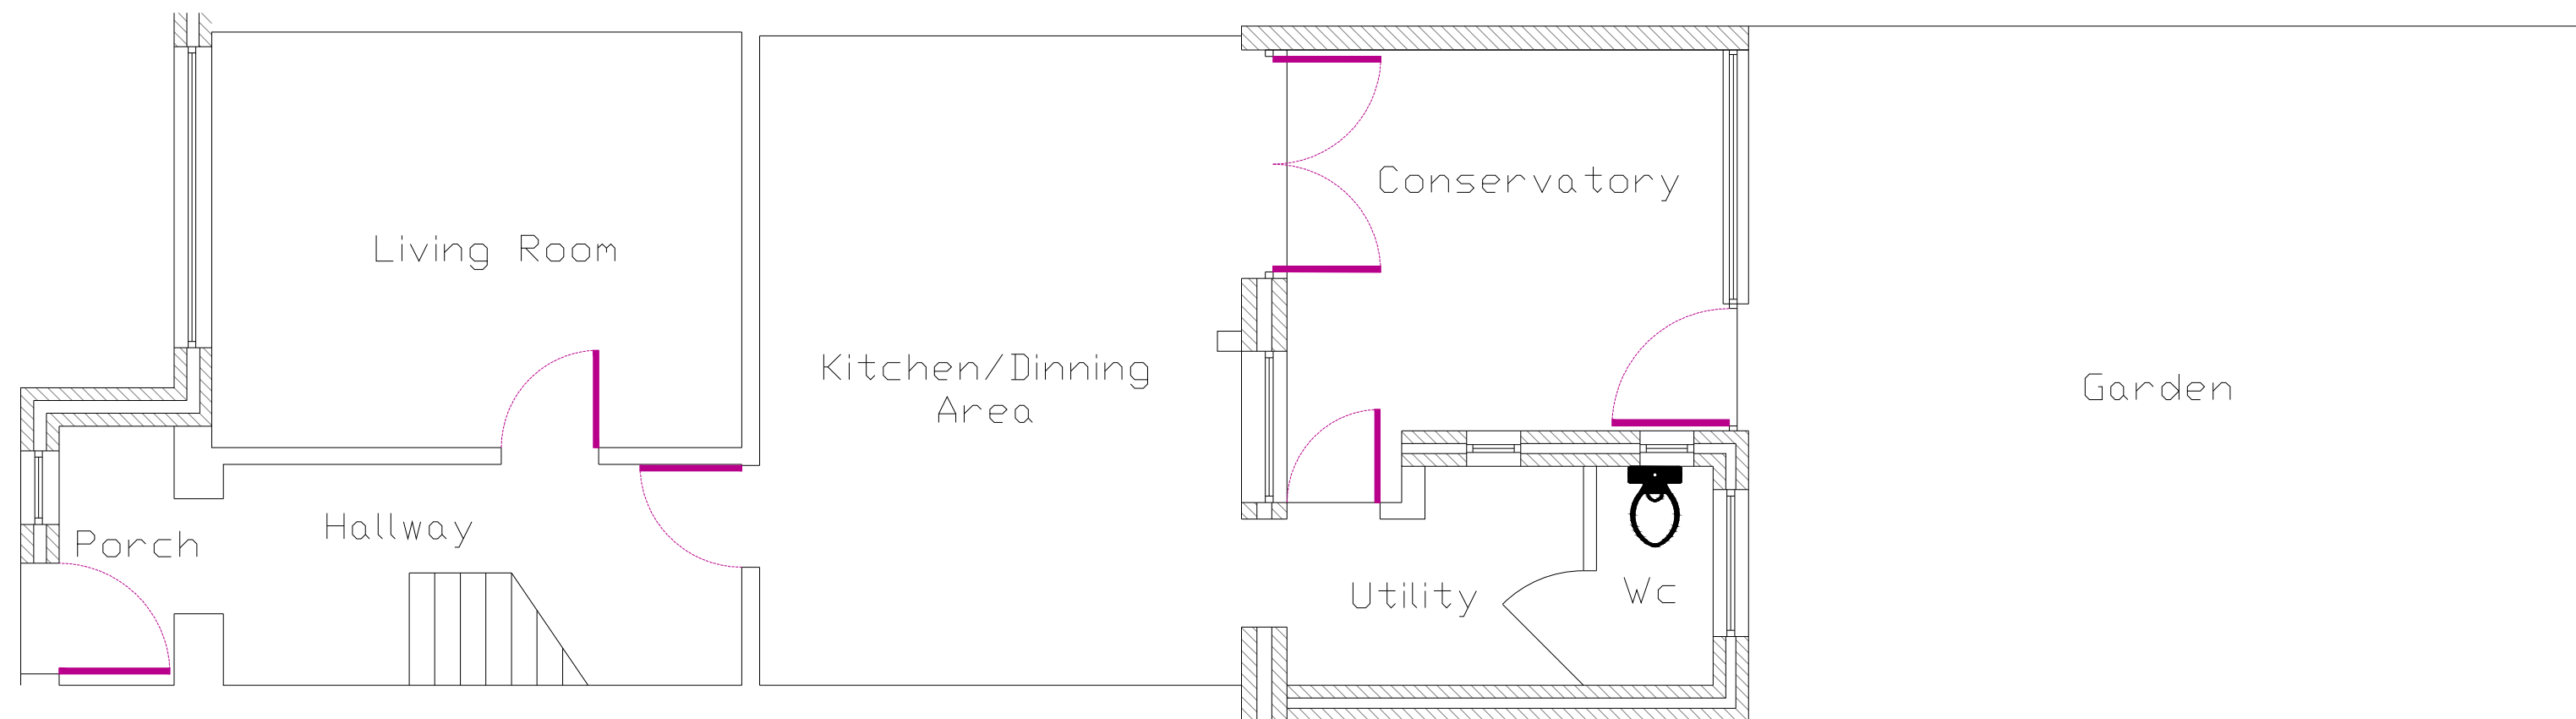


0 0.5 1M 2M


Existing Ground Floor Plan
1:50

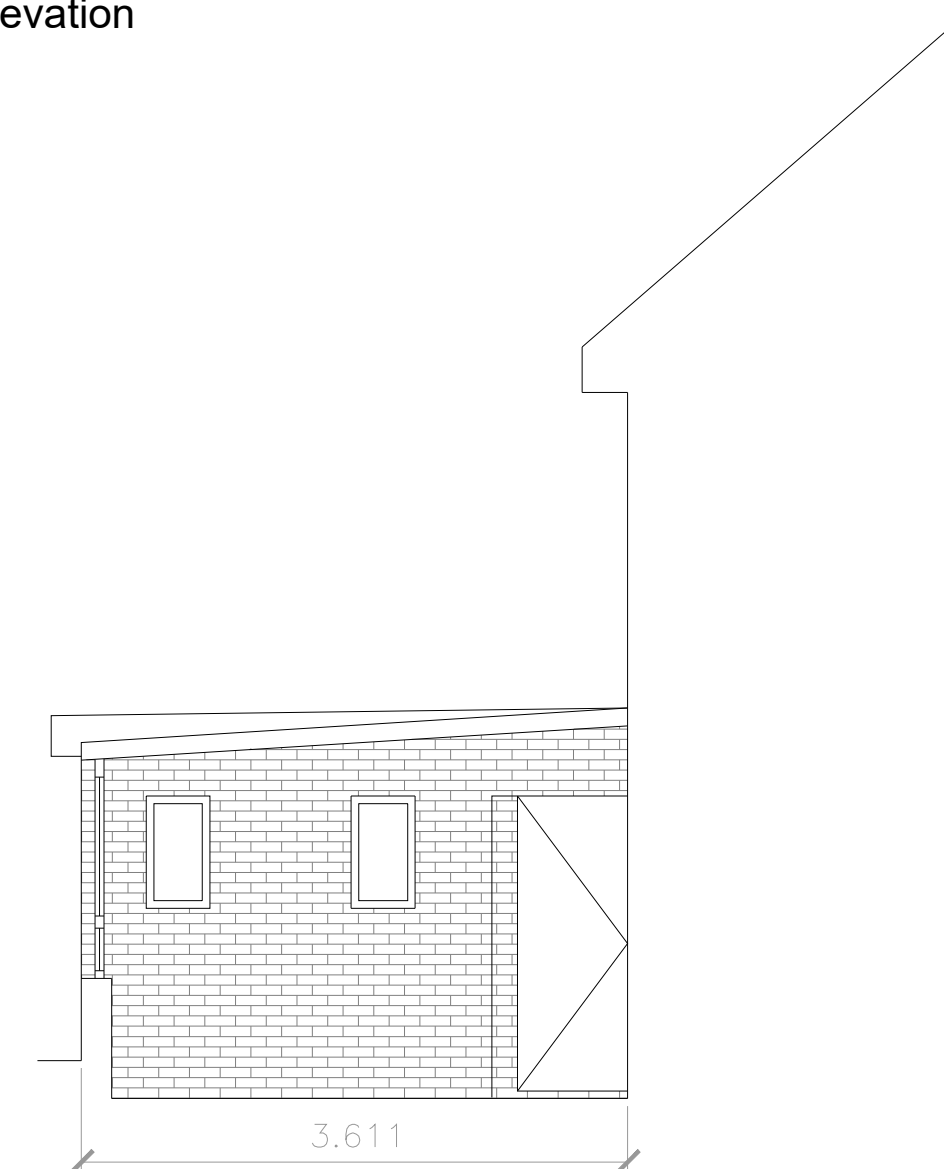

Existing Side Sectional Elevation viewed from No 10
1:50

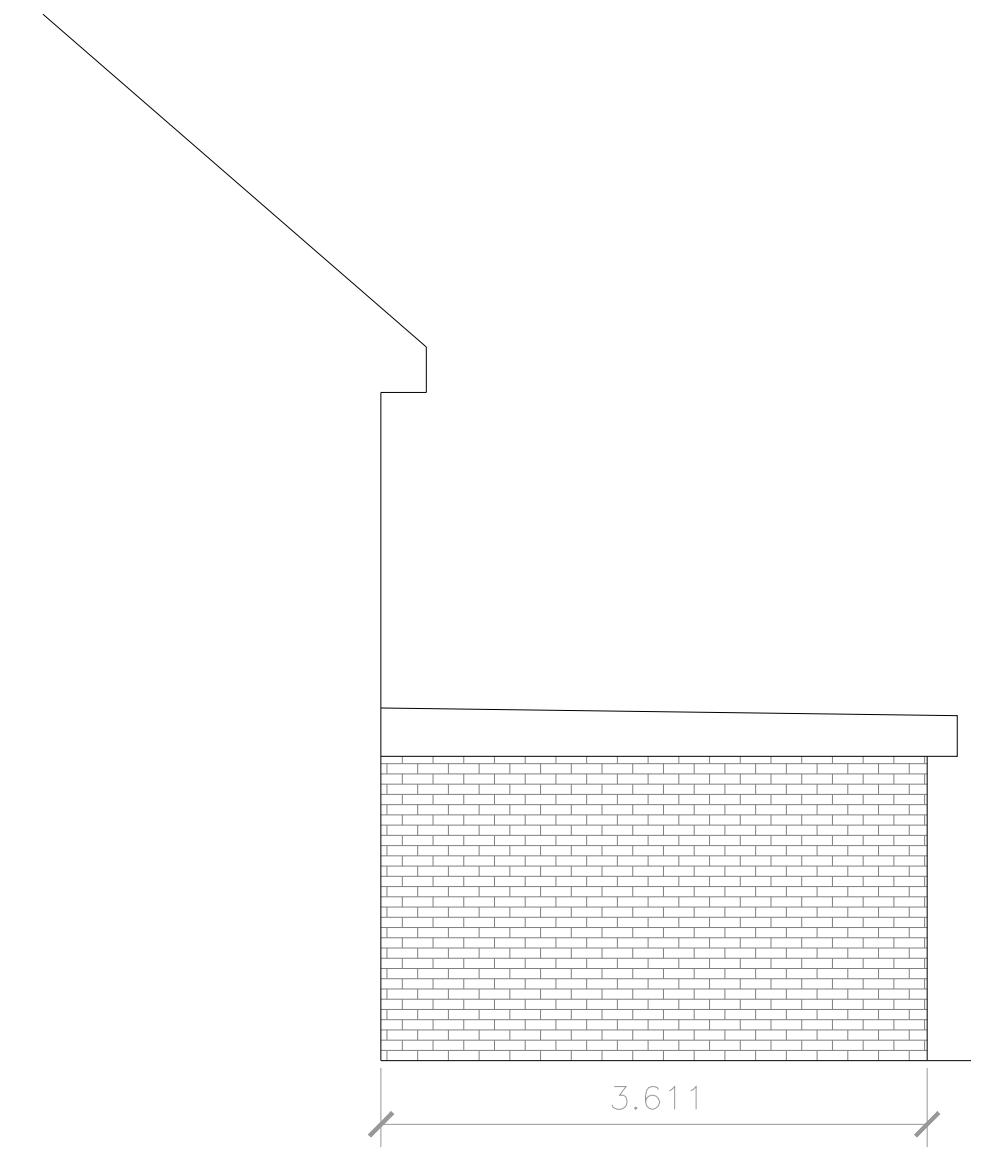


Existing Side Elevation viewed from No 6.
1:50

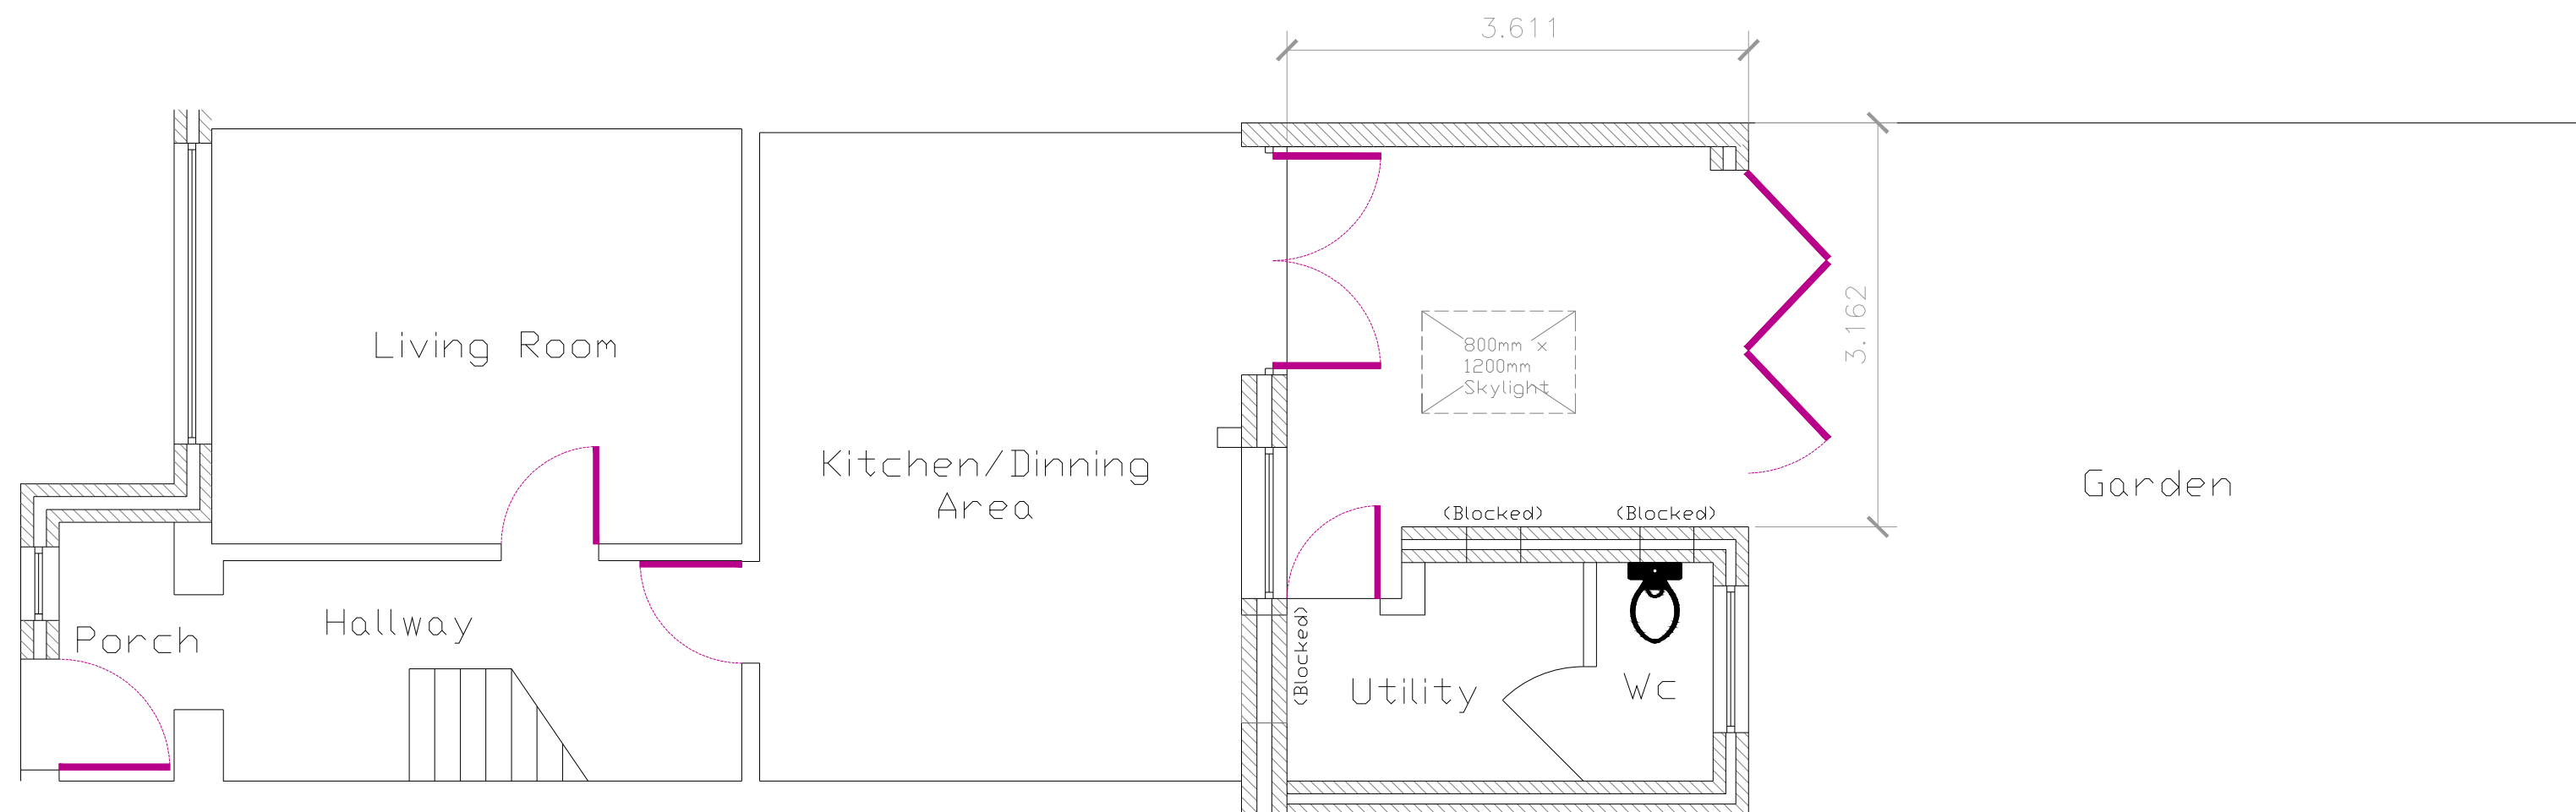

0 0.5 1M 2M

Proposed Ground Floor Plan
1:50

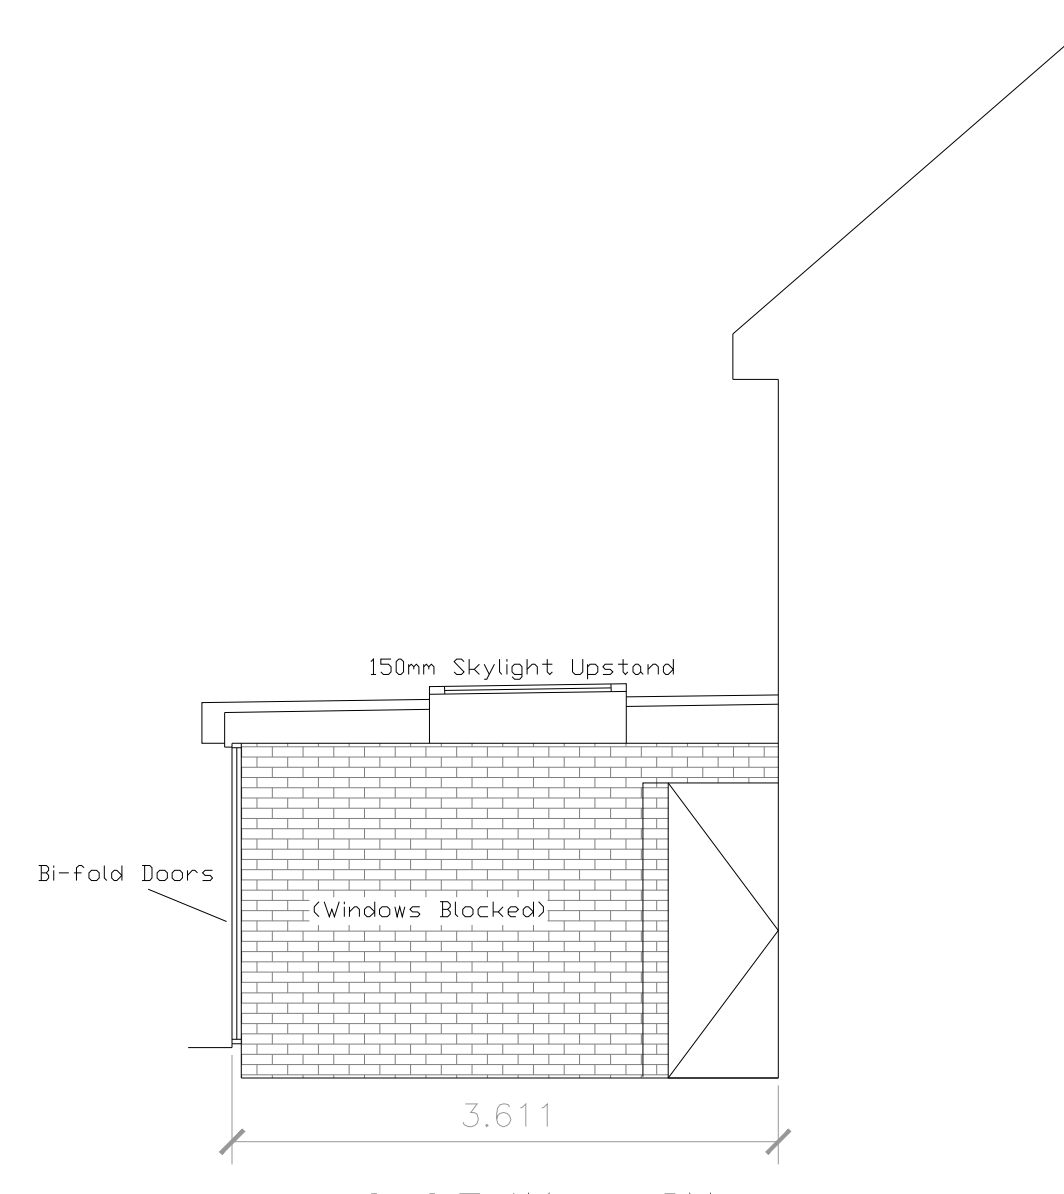

Proposed Side Sectional Elevation viewed from No 10
1:50

8 Thurnall Close Baldock Hertfordshire SG7 6DP	
PRESENTATION SCALE	1:50/1250 @ A1
DATE OF ORIGINAL SURVEY	4 April 2025
DRAWING No.	18623B-01
ISSUE	B