


THIS PLAN AND DESIGN IS TO BE USED SOLELY IN CONNECTION WITH THE PROJECT AS DESCRIBED. THE DRAWING AND DESIGN IS THE COPYRIGHT OF YPL UK LIMITED T/A YOUR PLANS UK, AND MUST NOT BE RE-ISSUED, LOANED OR COPIED WITHOUT WRITTEN CONSENT OF YPL UK LIMITED T/A YOUR PLANS UK.

THE PLAN IS TO BE READ IN CONJUNCTION WITH ALL OTHER THIRD PARTY INFORMATION RELEVANT TO THE PROJECT. ANY APPARENT DISCREPANCY IS TO BE BROUGHT TO THE ATTENTION OF YPL UK LIMITED T/A YOUR PLANS UK AND/OR ANY THIRD-PARTIES OR SPECIALISTS ASSOCIATED. DO NOT SCALE FROM THIS DRAWING.

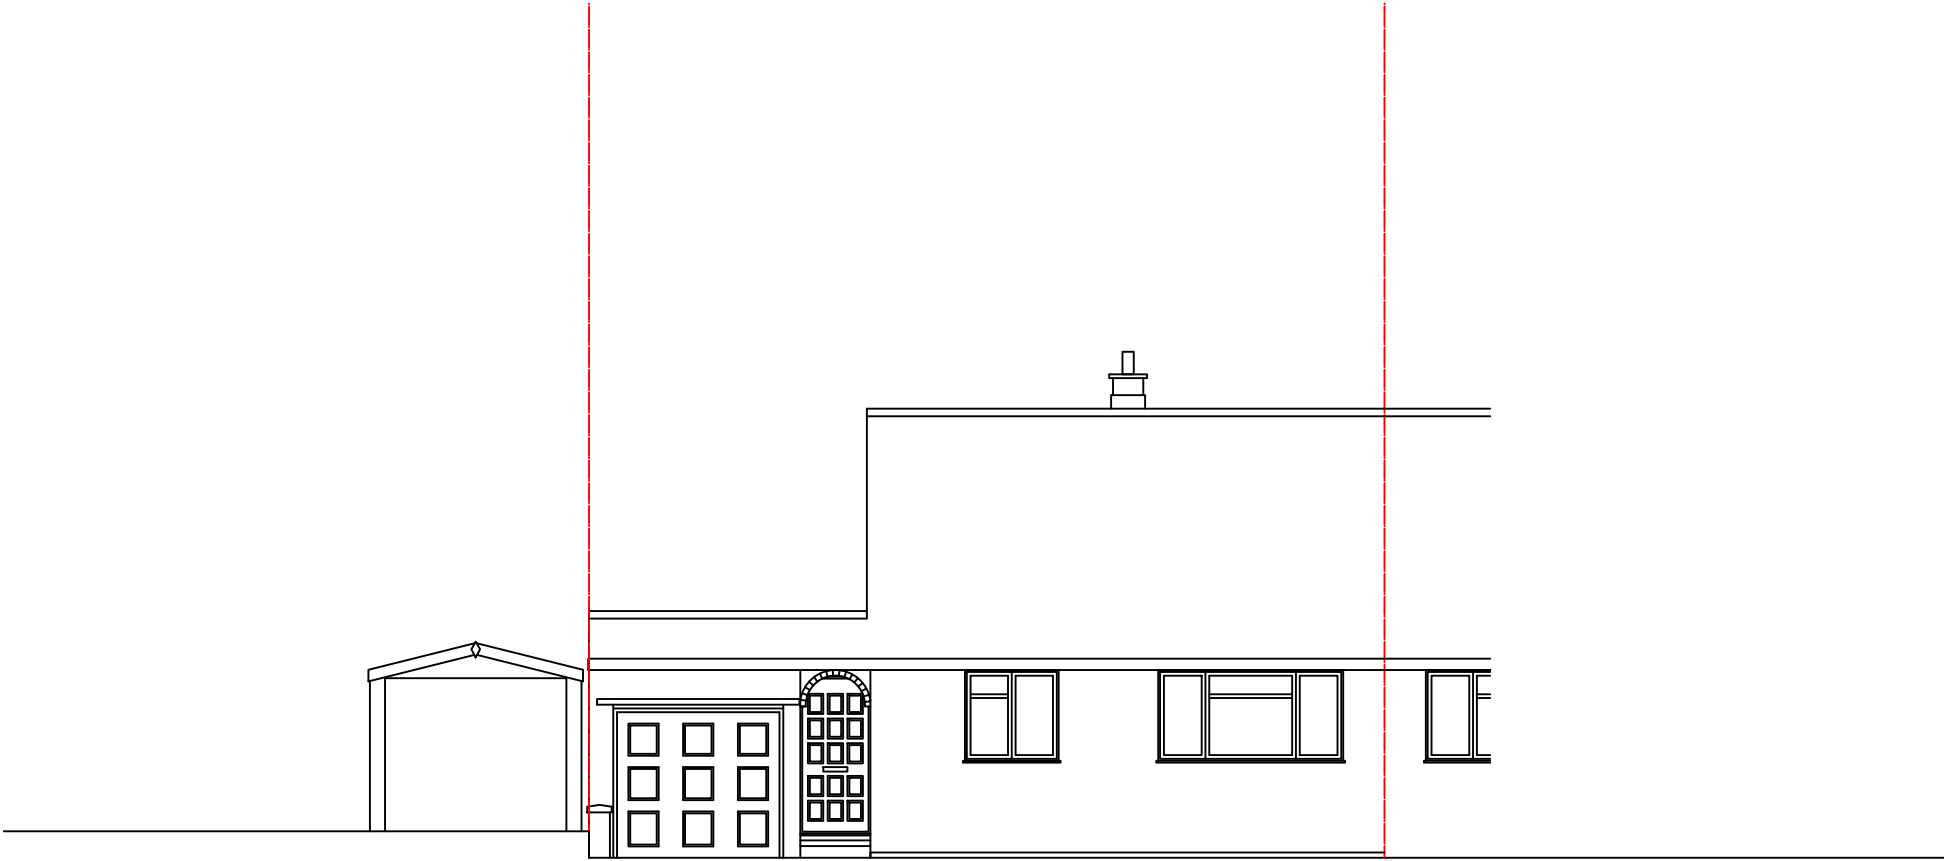

EXISTING FRONT ELEVATION



EXISTING REAR ELEVATION

FOR PLANNING

Location

89 NINESPRINGS WAY
HITCHIN

Title

EXISTING FRONT AND REAR
ELEVATIONS

Scale	Drawn	Checked	Date
1:100 @ A3	SJB	HE	MAY 25
Drawing Number			Revision
2192_YPUK_P004(A)			P1



YOURPLANS