


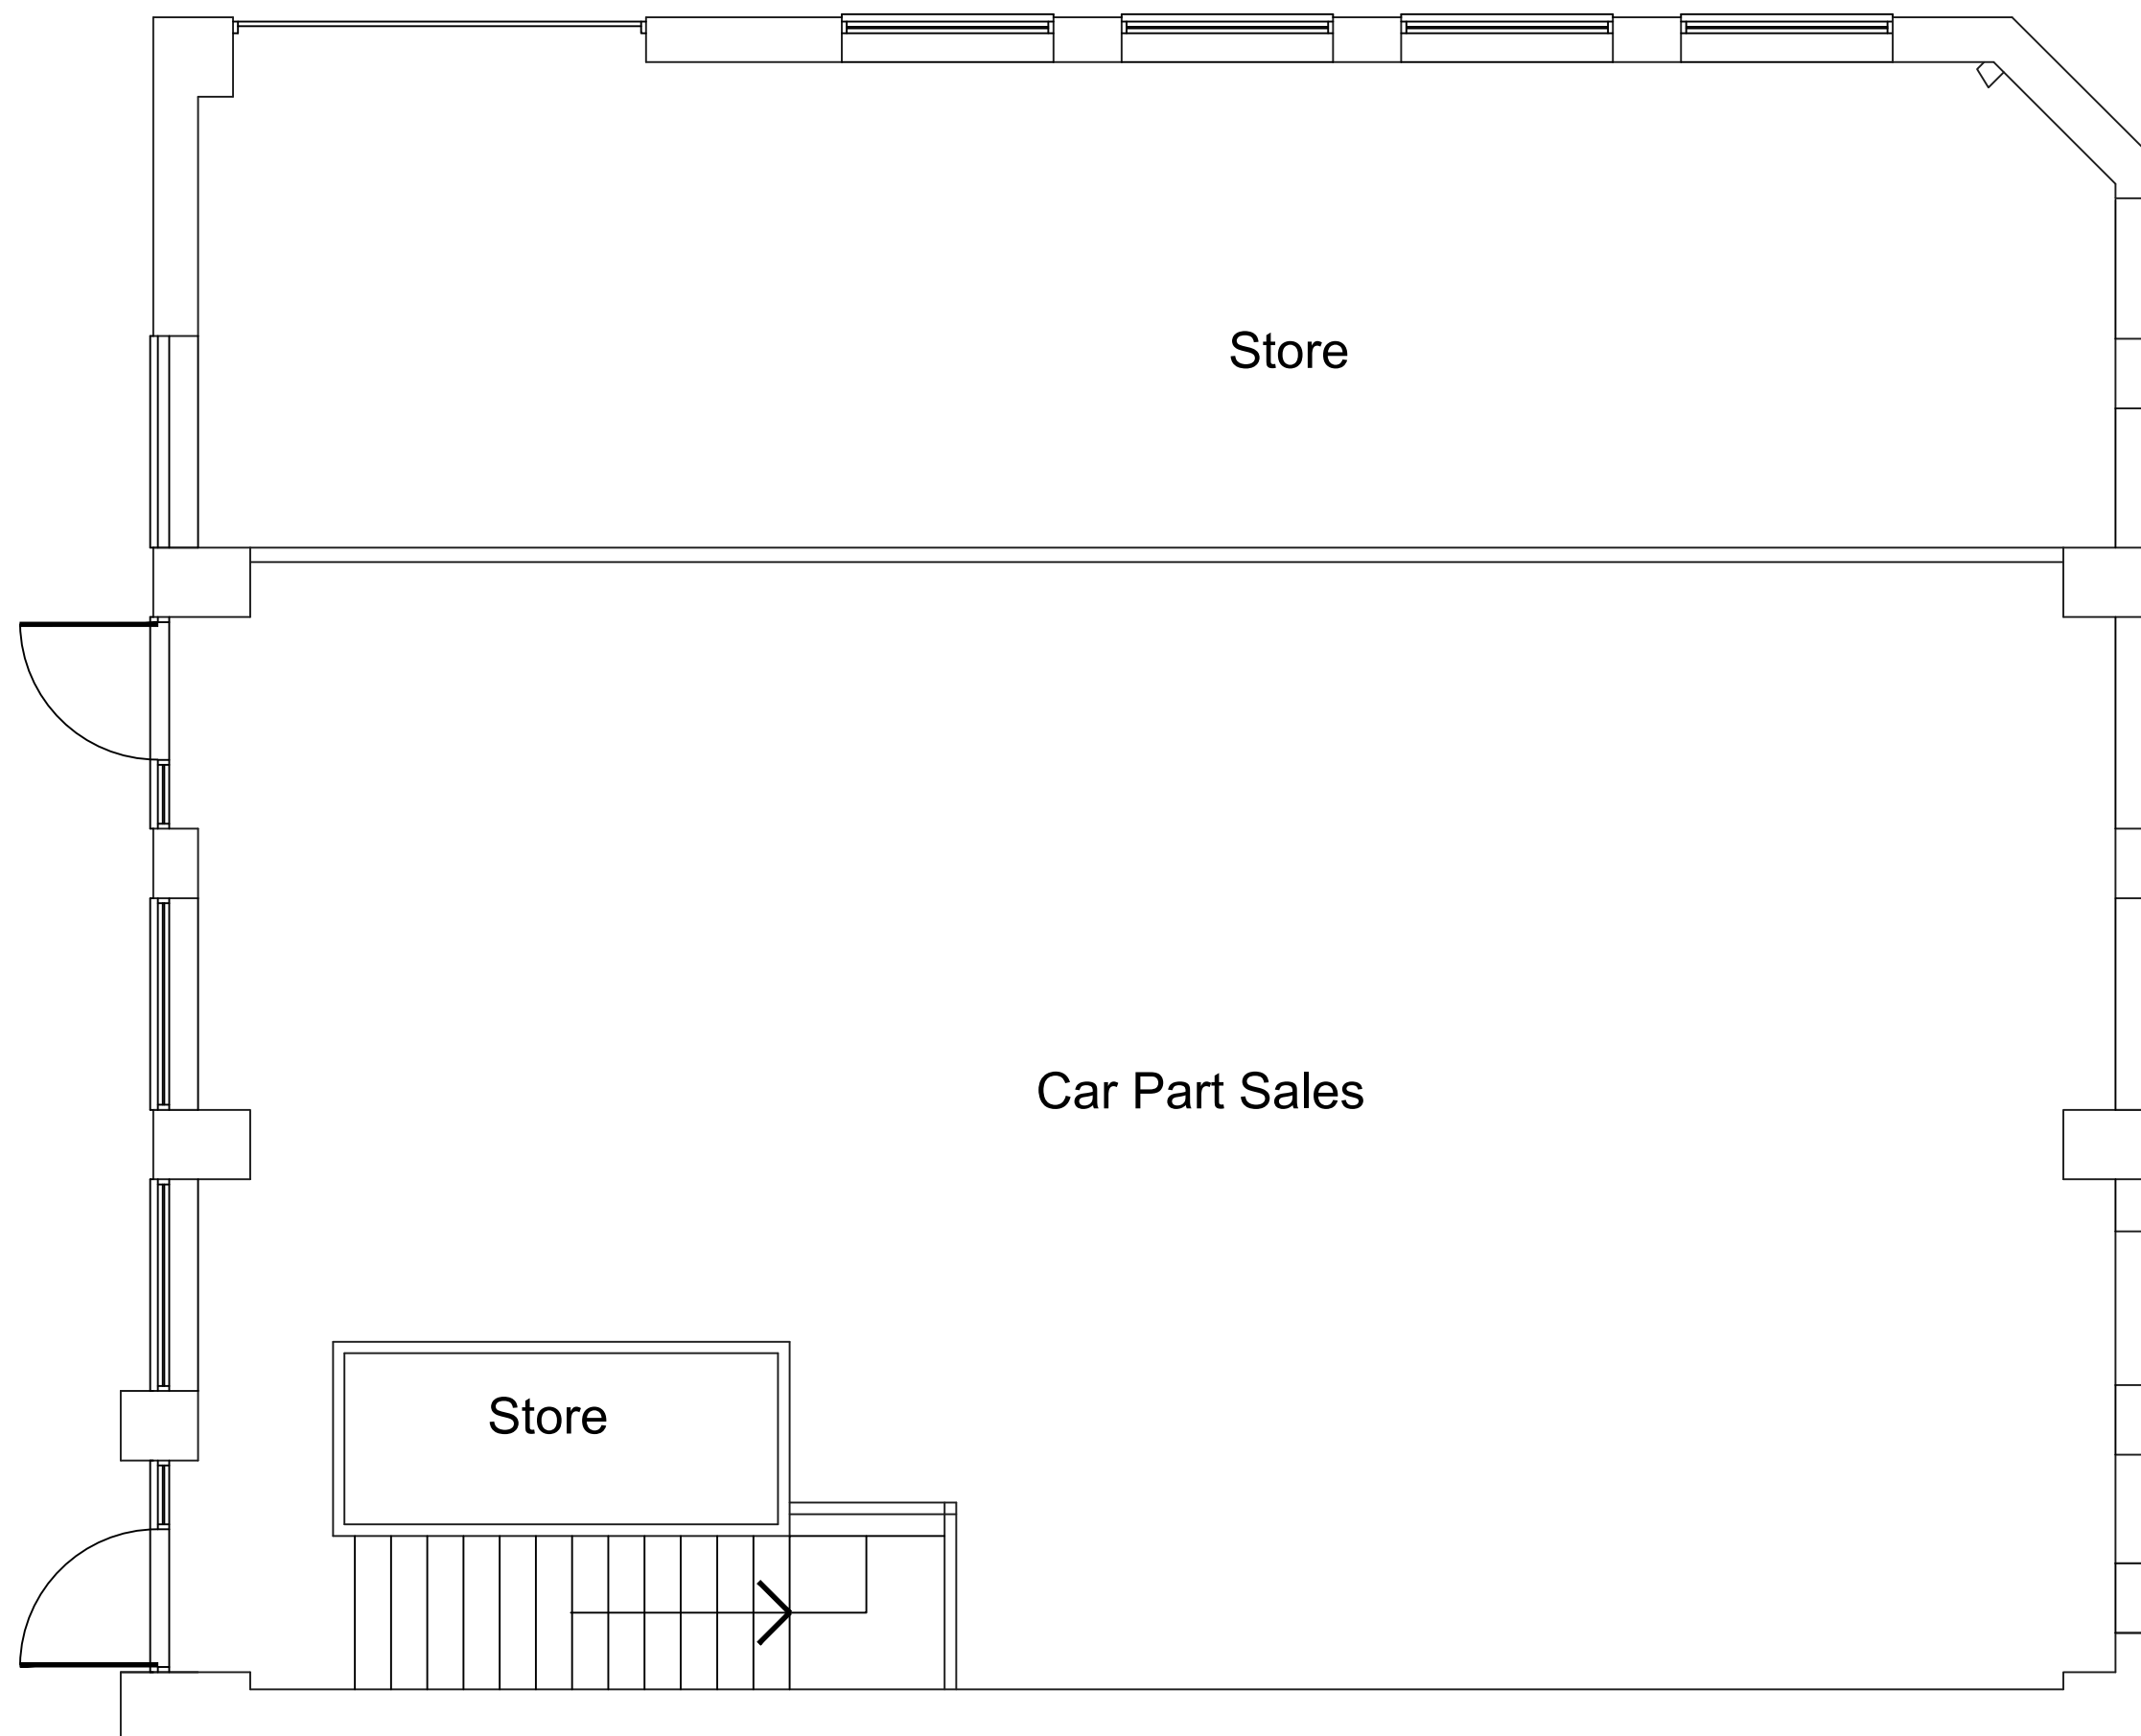


Notes
All dimensions to be checked on site prior to the commencement of construction and any discrepancy reported to the construction manager.

This drawing may not be reproduced without written consent

All copyrights reserved

Metric drawing all imperial dims approximate subcontractors MUST ensure they have the latest issue drawing before they commence work on site.

A July 2024 Scale bar added	
Rev.	Date
Project	3 Bury Mead Rd, Hitchin Herts SG5 1RT
Title	Ground Floor Plan Existing
Scale	1/50 @ A2
Date	April 2024
Drg. No	3BM-003-A

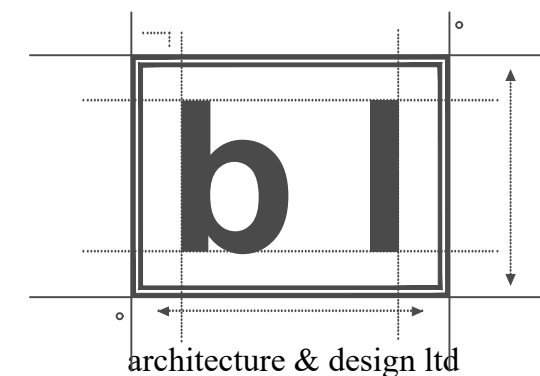

The Studio
Preston

5 Chequers Cottages
Herts
SG4 7TY

Telephone 01462 433443
e-mail b.l.a.d.architects@gmail.com