


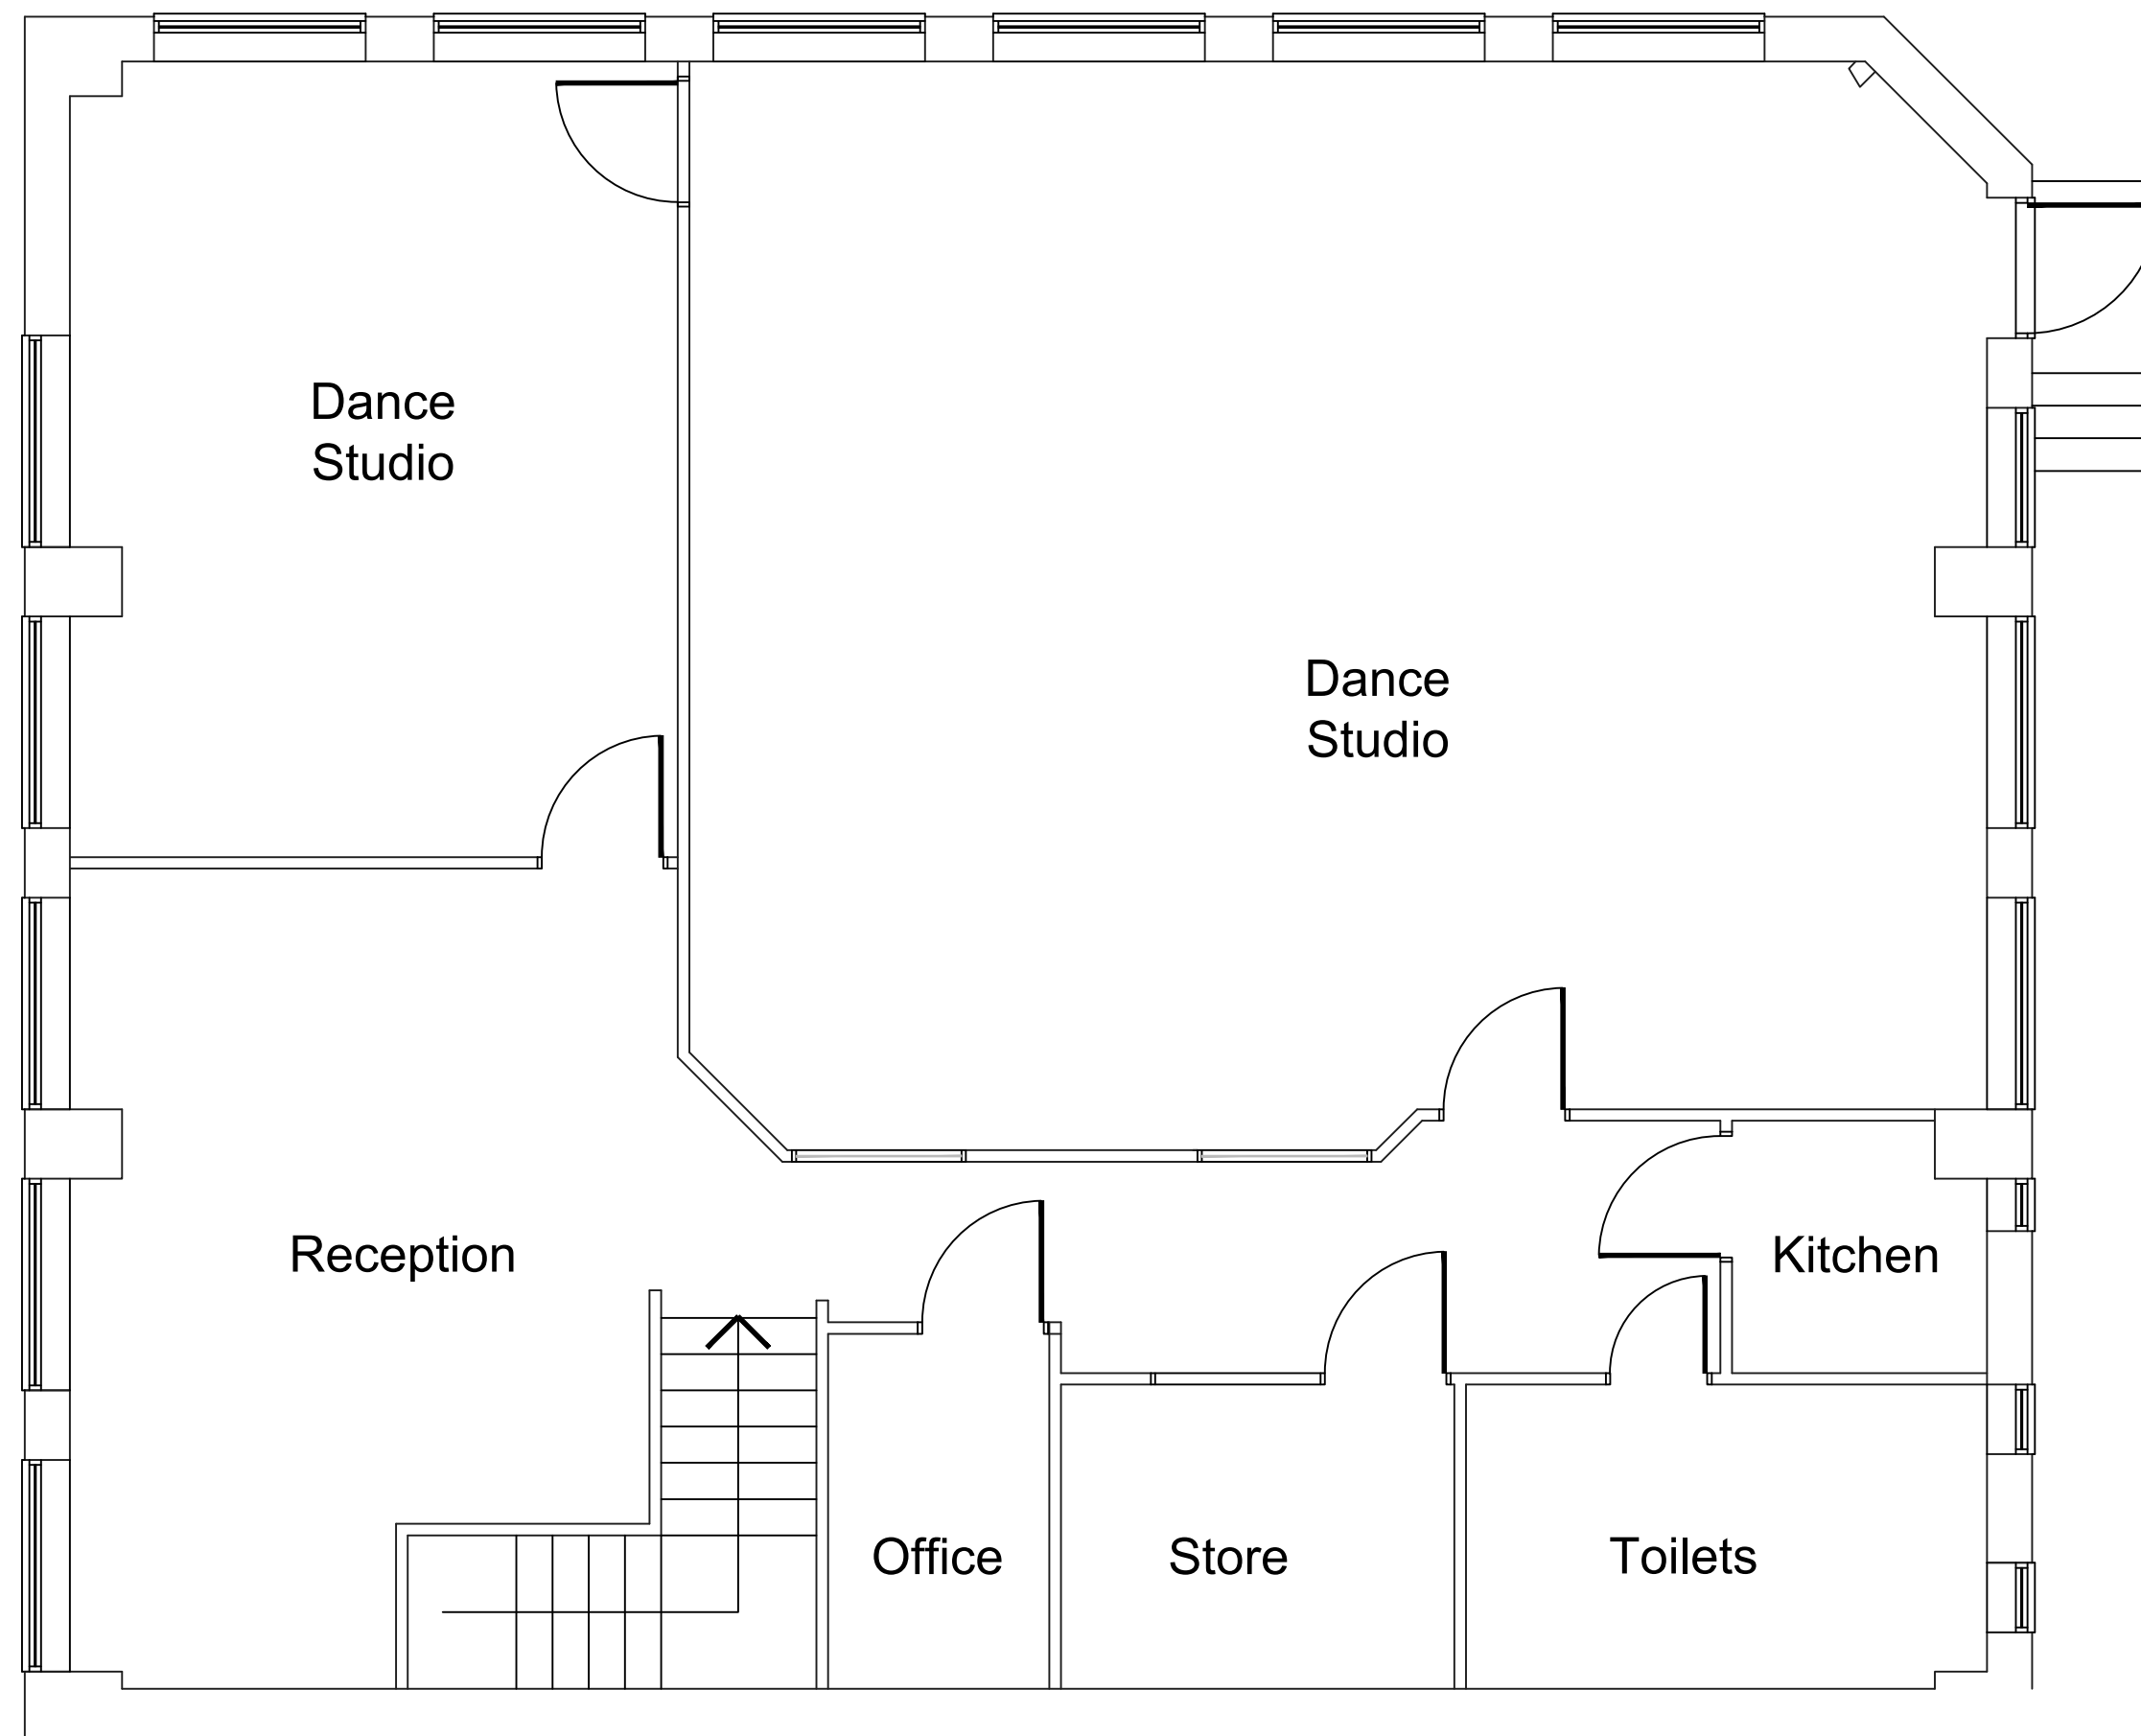

First Floor Plan



Notes
All dimensions to be checked on site prior to the commencement of construction and any discrepancy reported to the construction manager.

This drawing may not be reproduced without written consent

All copyrights reserved

Metric drawing all imperial dims approximate subcontractors MUST ensure they have the latest issue drawing before they commence work on site.

A July 2024 Scale bar added

Rev. Date

Project

3 Bury Mead Rd,
Hitchin
Herts
SG5 1RT

Title


First Floor Plan
Existing

Scale 1/50 @ A2

Drg. No

Date April 2024

3BM-004-A

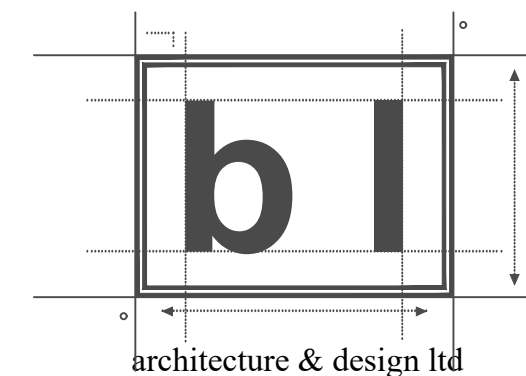

The Studio 5 Chequers Cottages
Preston Herts SG4 7TY
Telephone 01462 433443
e-mail b.l.architect@btconnect.com