



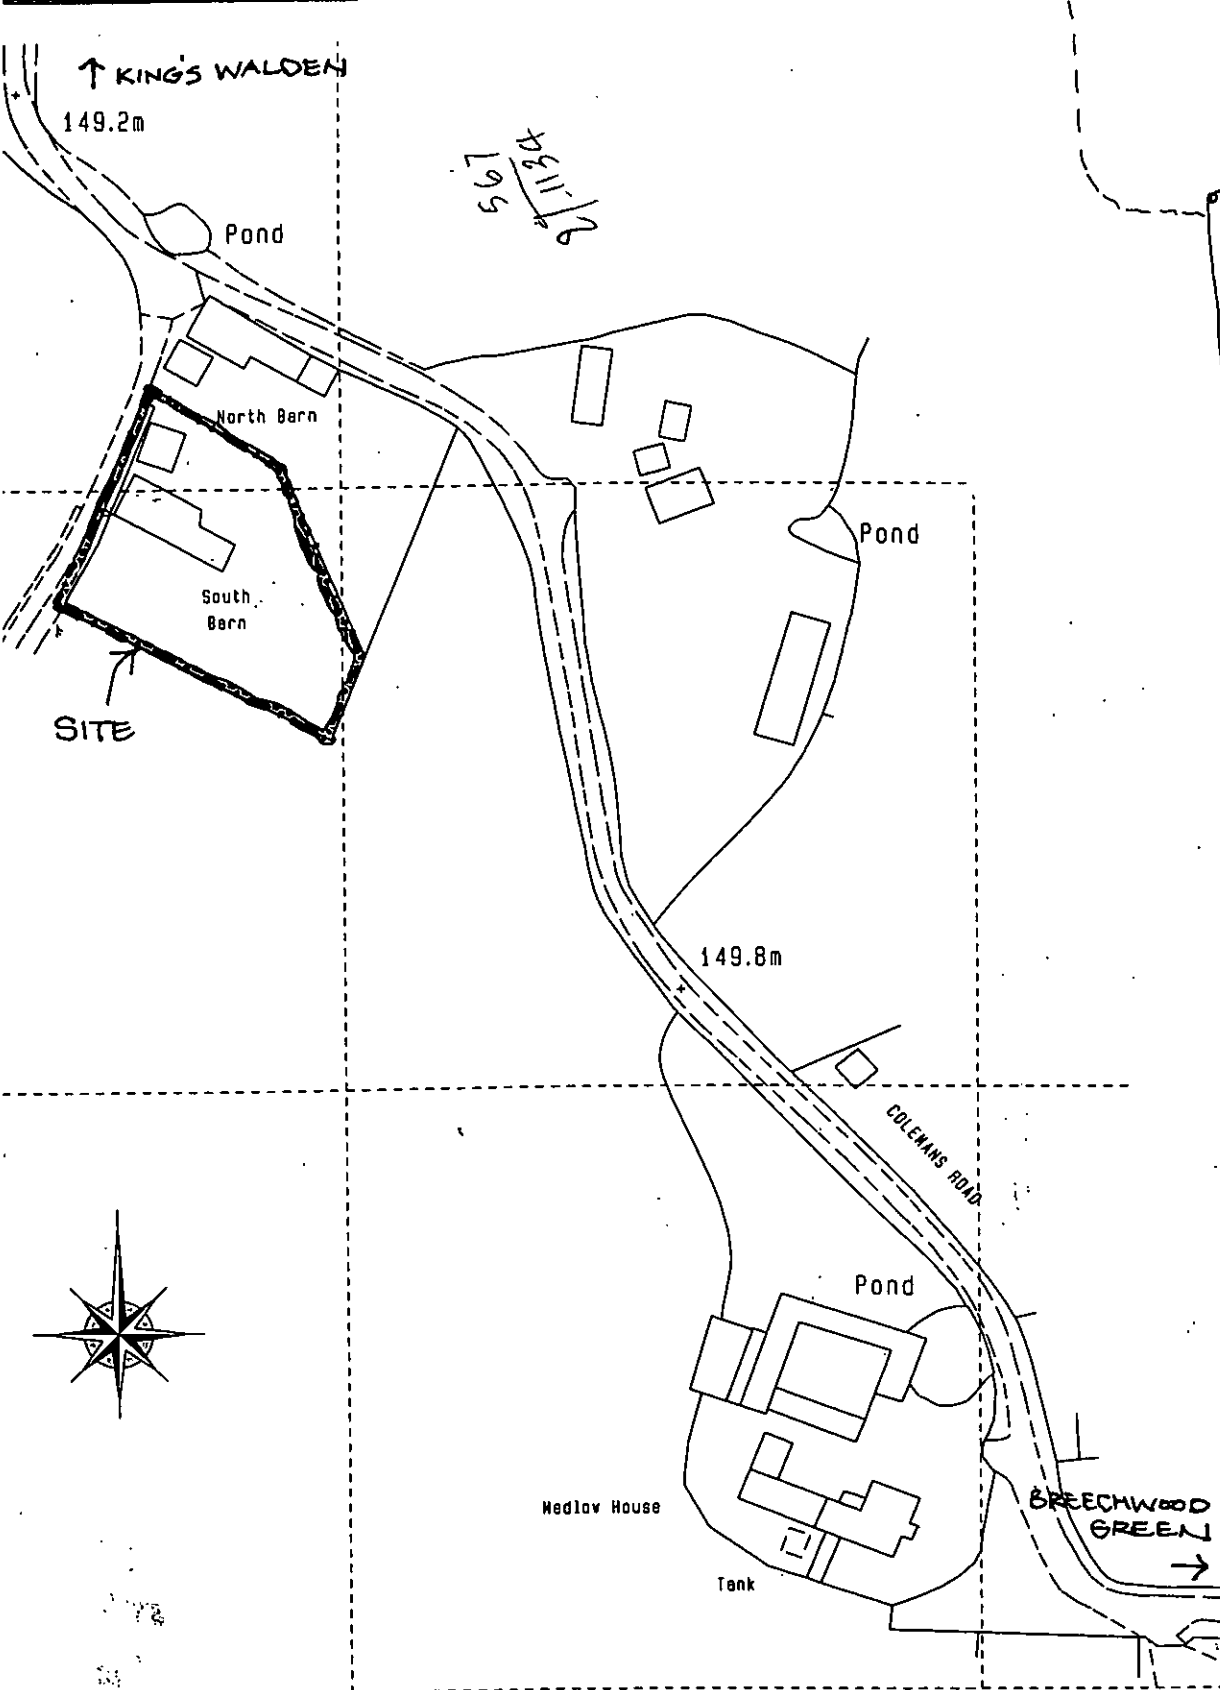

O.S. Crown Copyright 2015 Licence No. 100022432

LOCATION PLAN 1:1250

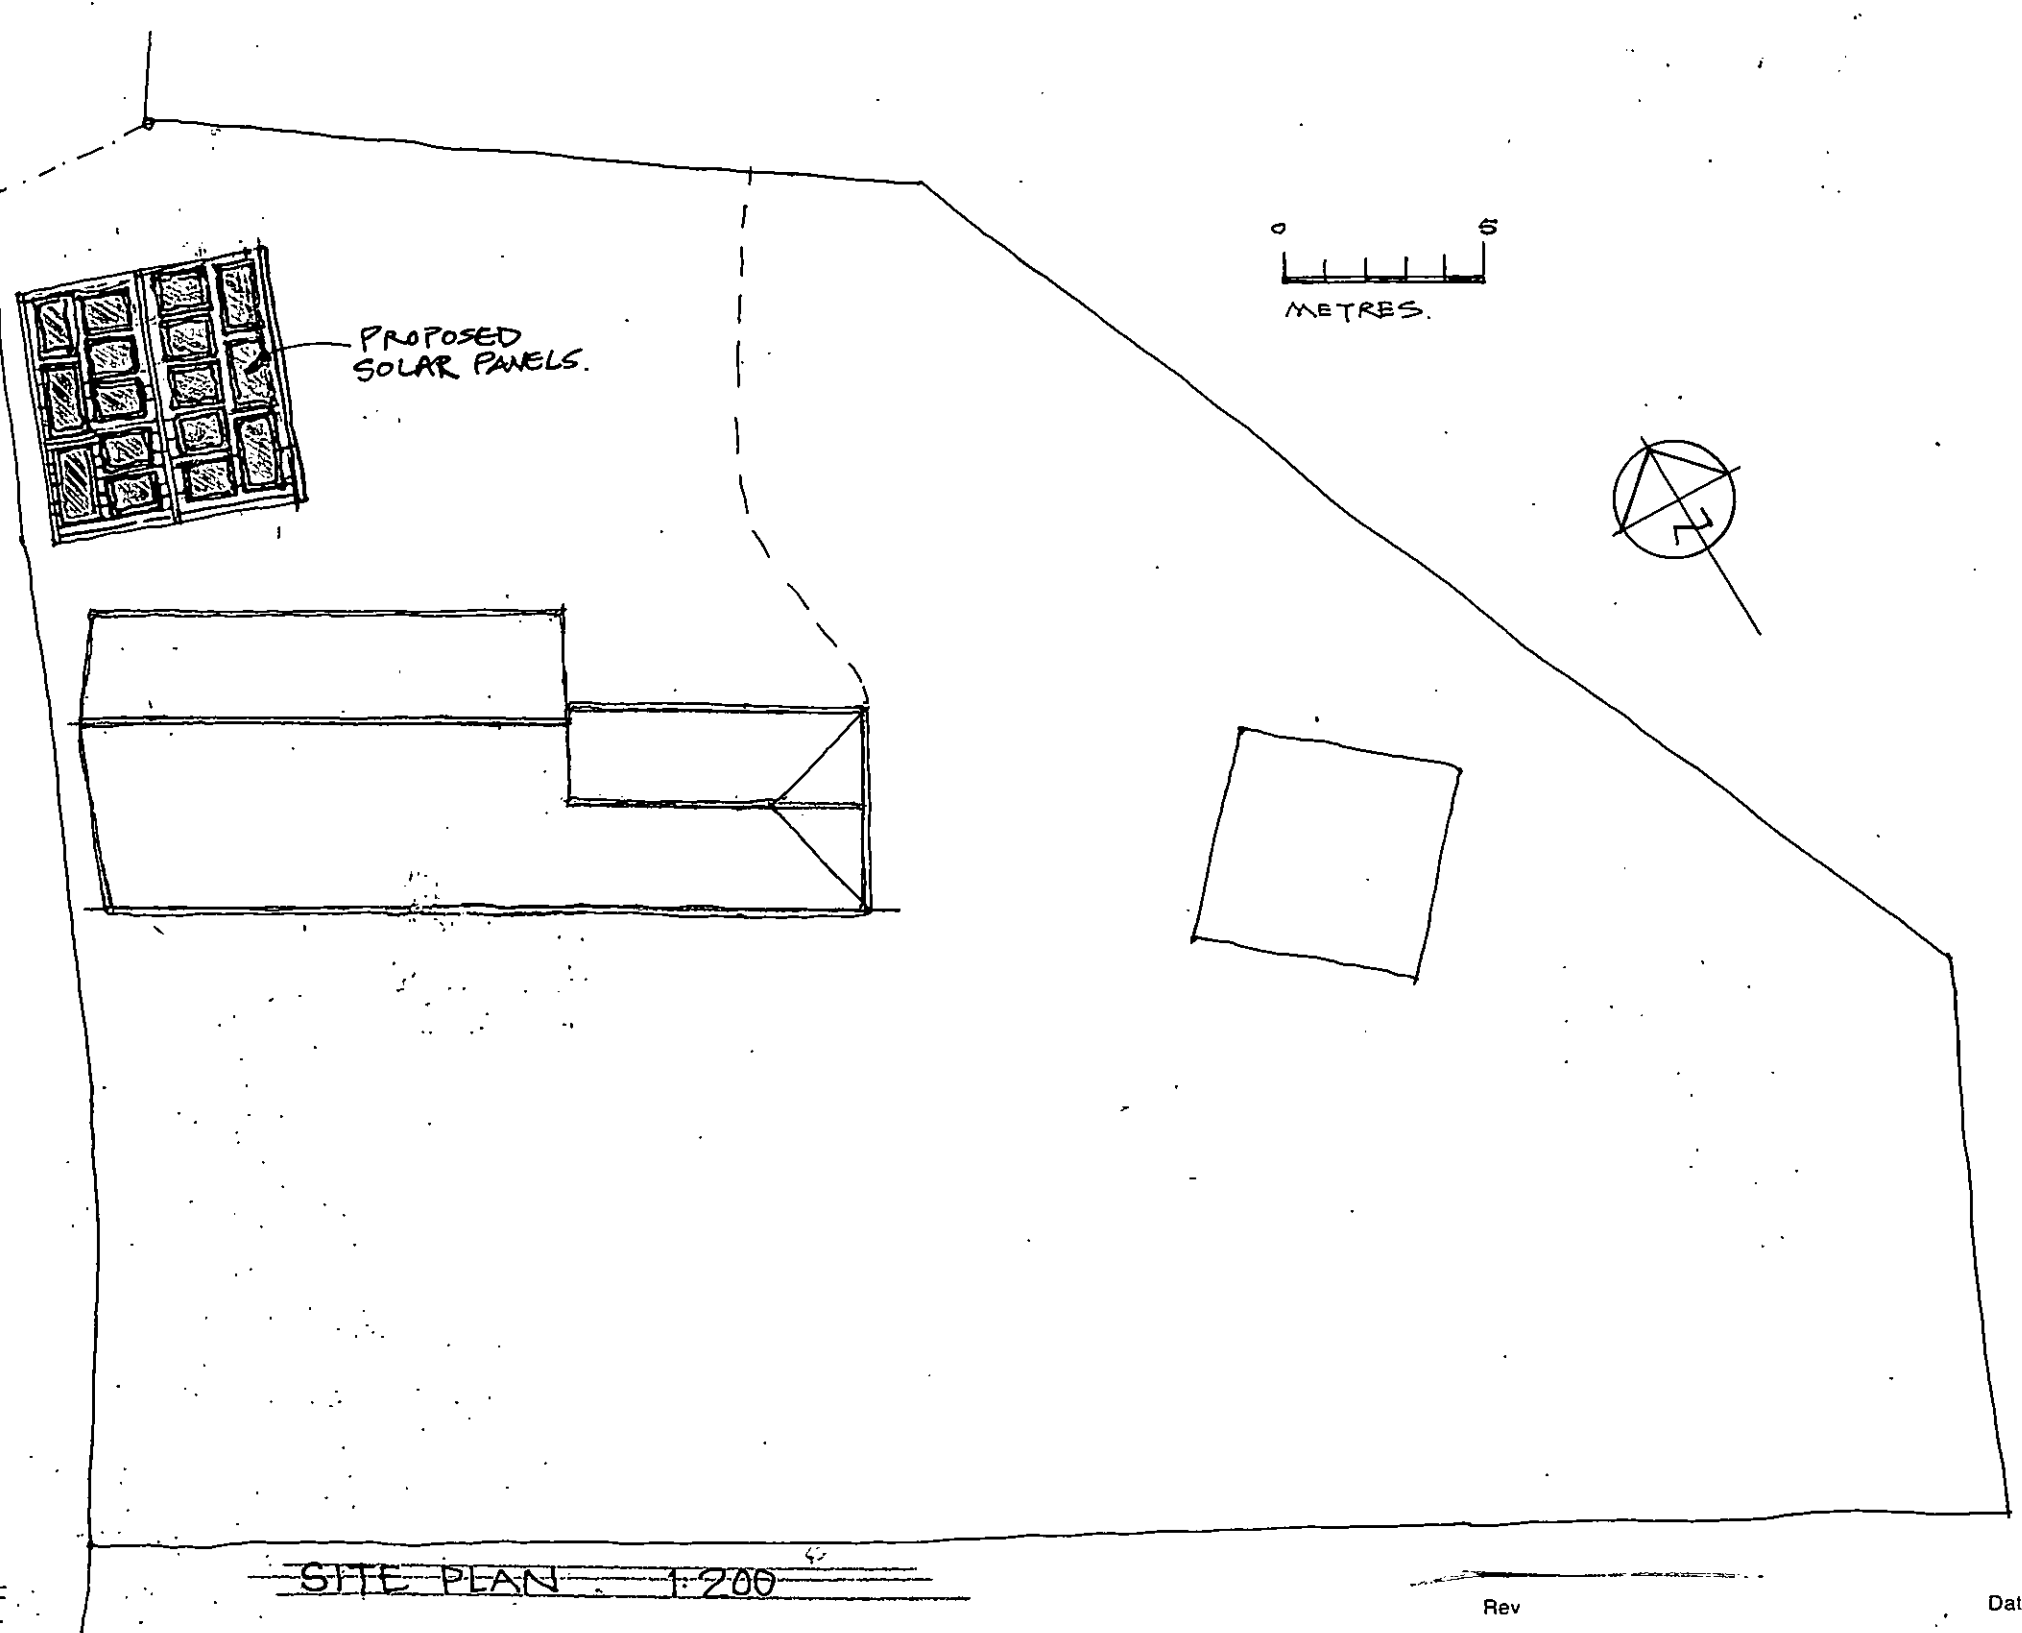

N.H.C.
21 OCT 2024
NORTHGATE

Rev AD Date

Alan Duncan Architect

56 High Street Whitwell Hertfordshire SG4 8AG
t 01438 871542 e alduncanbarch@gmail.com

Proposed Solar Panels to Garage at
**SOUTH BARN, BROWNINGS LANE
BREACHWOOD GREEN
HERTS SG4 8PB**

LOCATION + SITE PLANS

Scale 1:1250, 1:200 Date Oct 24

Drawing No: **SBG : 01** Rev