
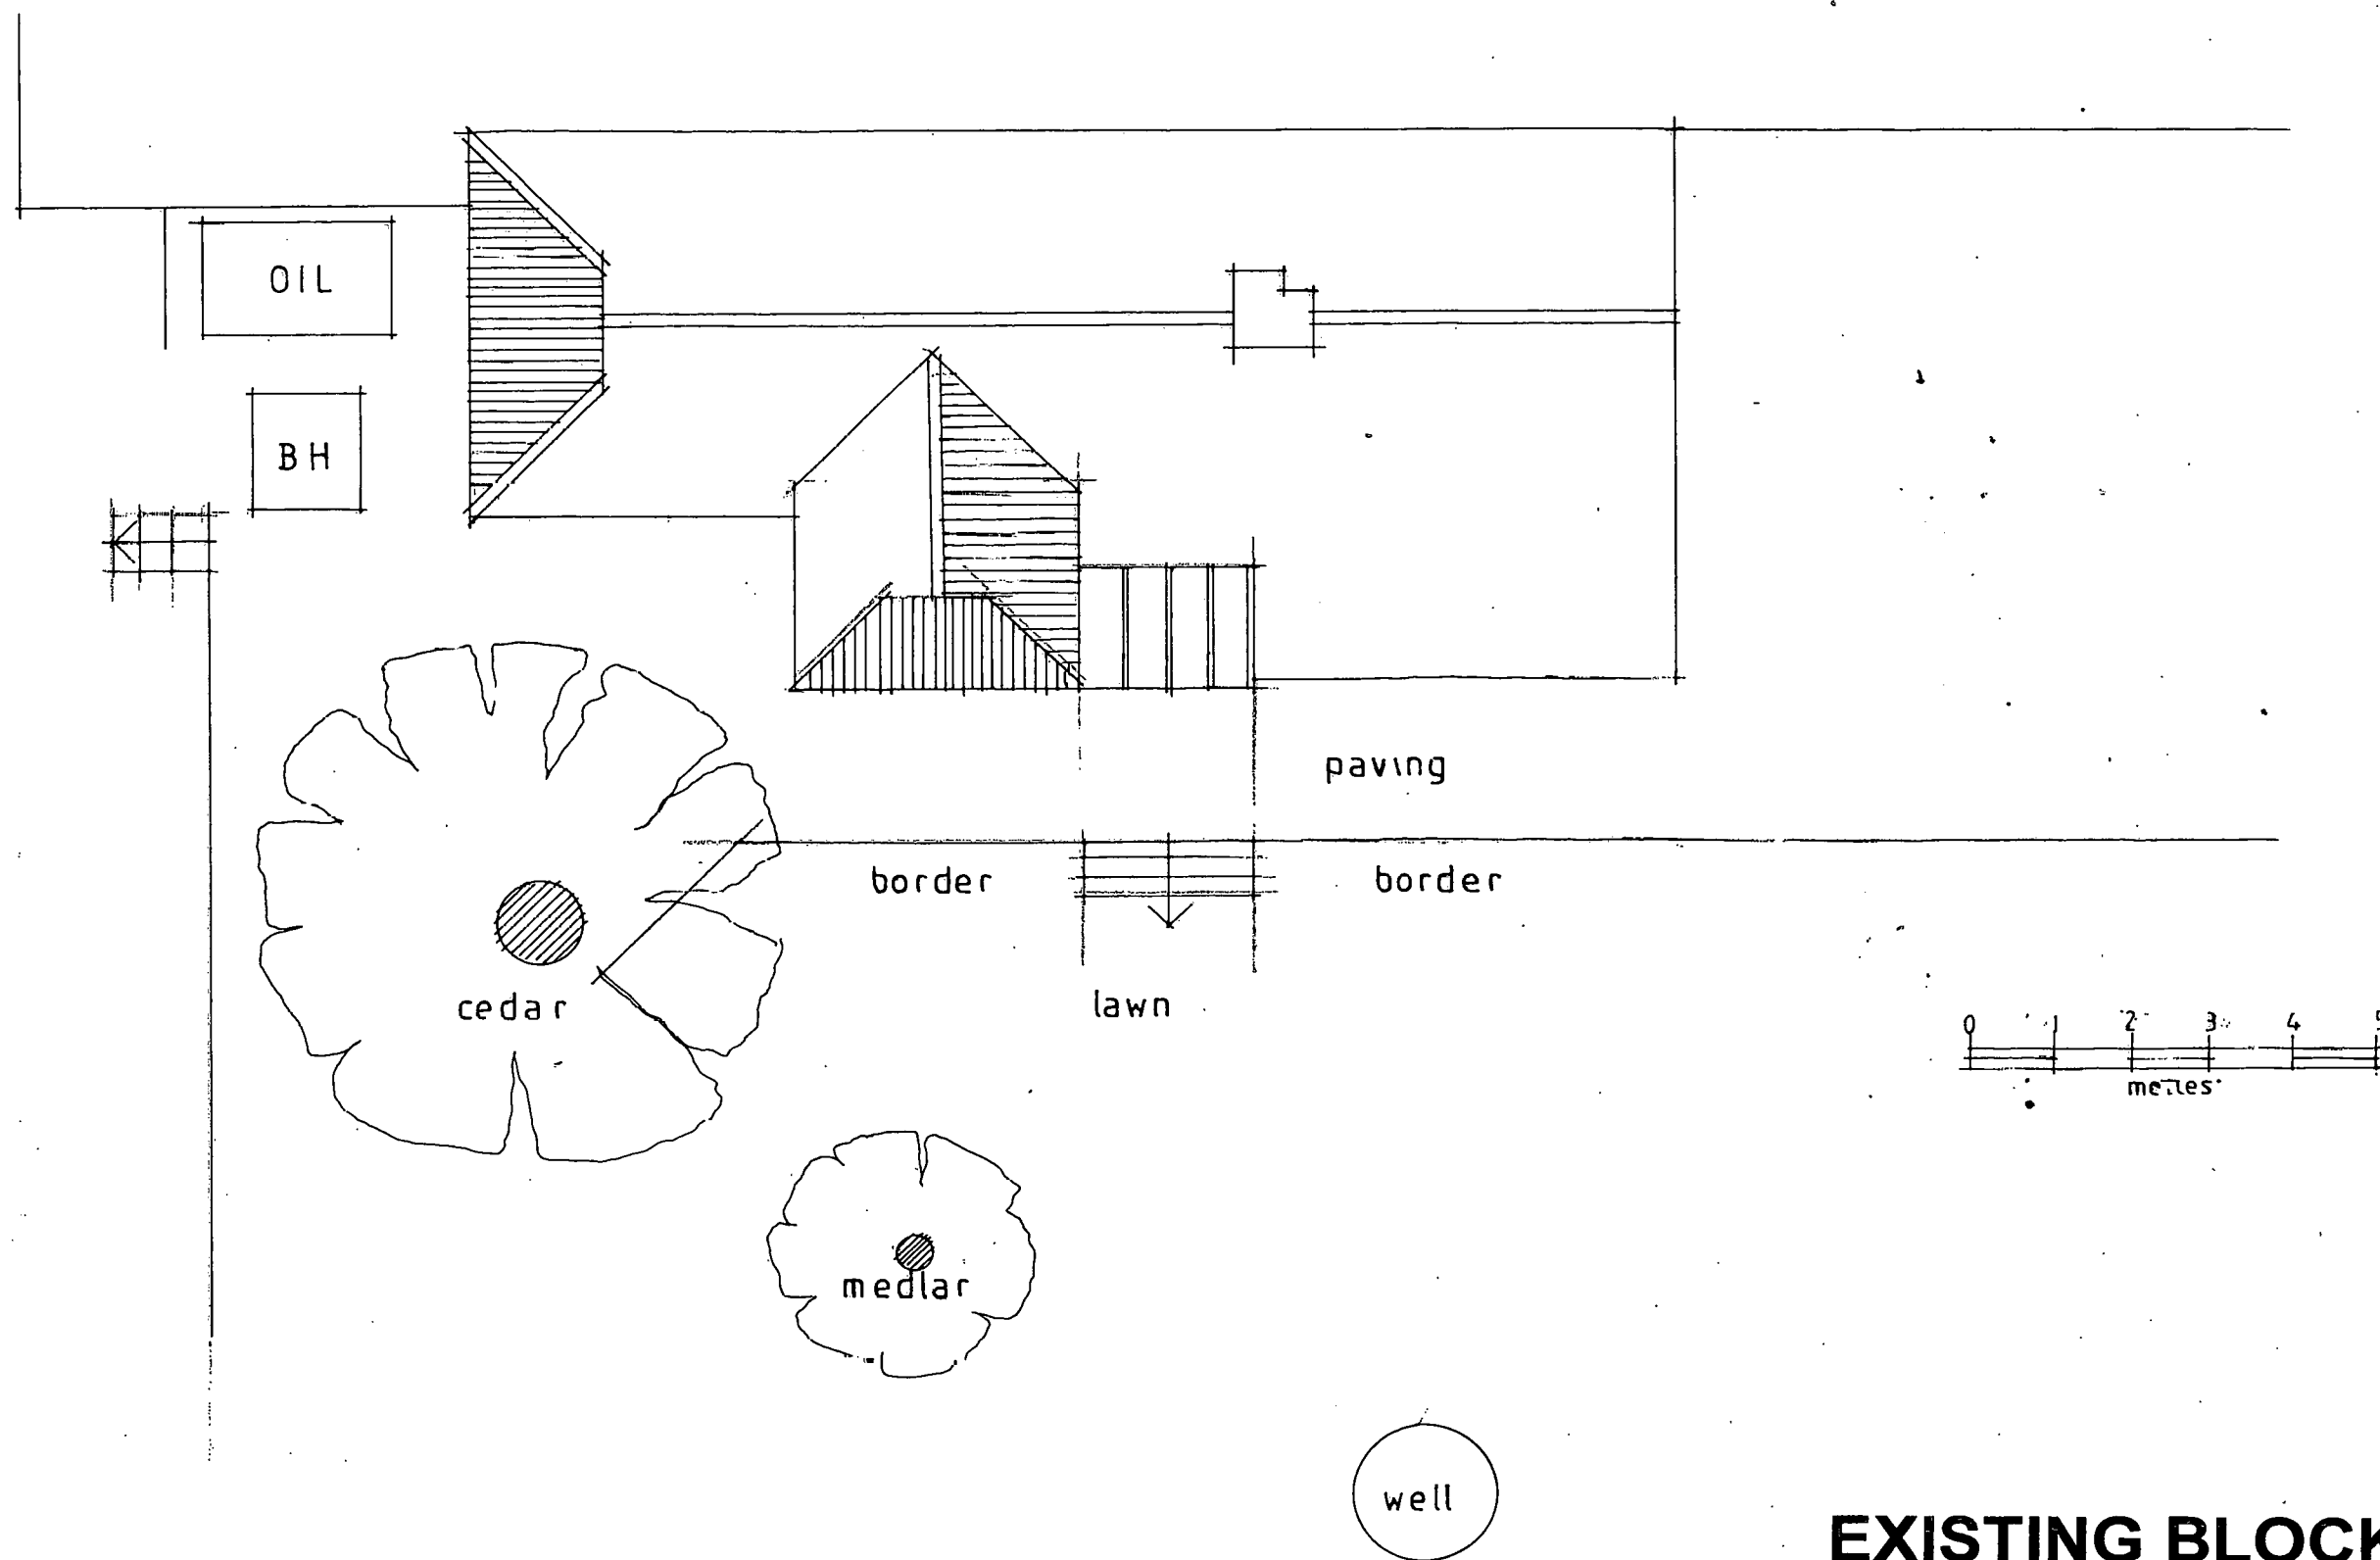


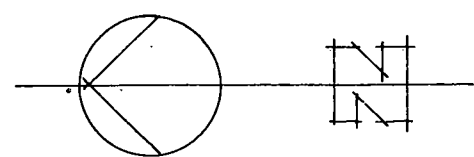

EXISTING BLOCK/ROOF PLAN
Drwg No 10 scale 1:100 @ A3
OLD HAMMERS MILL END RUSHDEN SG9 0TA