



HOUSE 1

- A. Defective brick replaced with re-claimed soft red brick lime based mortar mixed to match existing work
- B. Smooth lime-washed render to upper panels
- C. Fixed timber windows located between studs
- D. Low profile conservation skylights
- E. Black finish metal rainwater goods
- F. Replacement oak framing
- G. Oak vertically boarded door and adjoining panel
- H. Re-claimed soft red brickwork to match adjoining work with lime based mortar

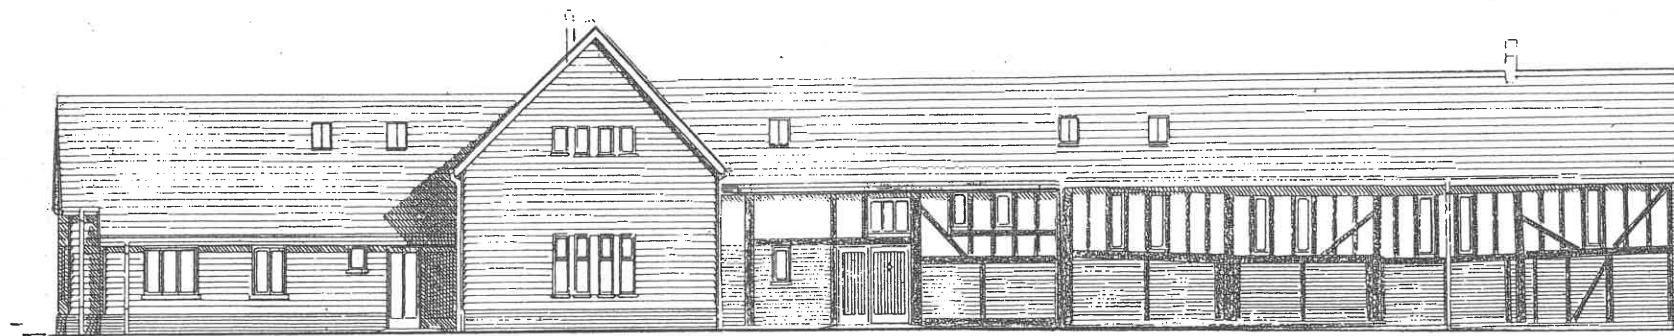

NORTH WEST ELEVATION

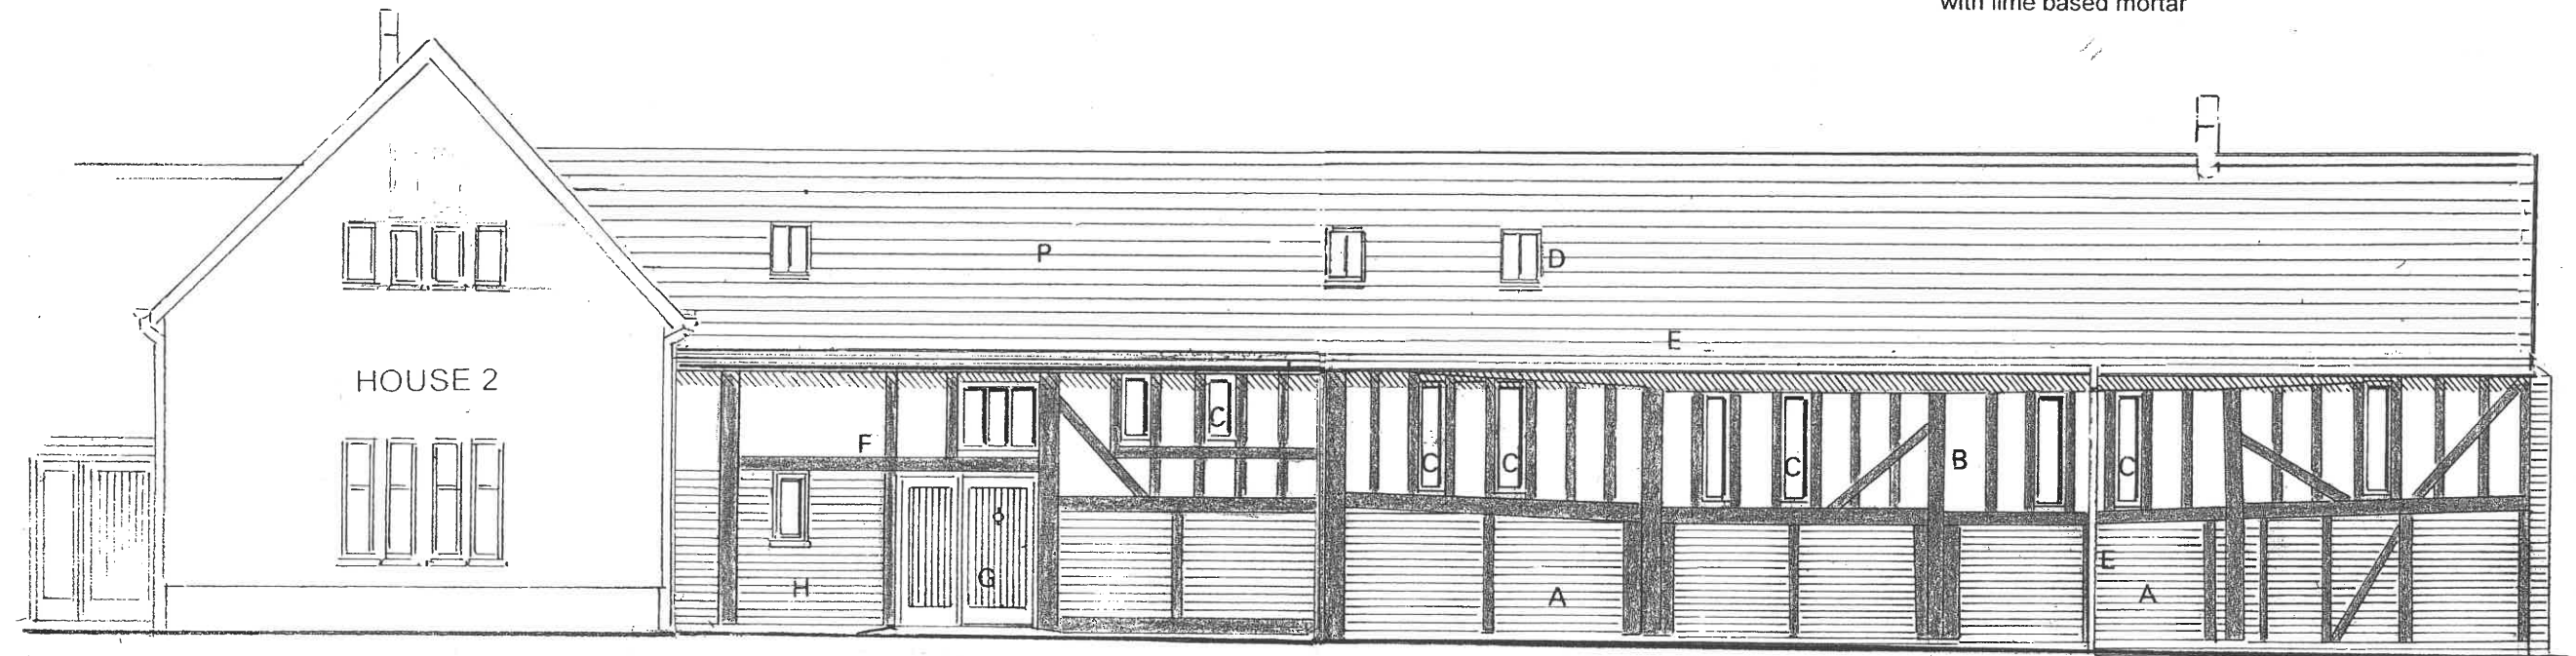

NORTH WEST ELEVATION



SOUTH WEST ELEVATION

- J. Timber glazed doors with fanlights
- K. Feather-edged boarding
- L. Timber framed ledged and braced barn doors constructed to be operational
- M. Side hung timber casements within existing openings
- N. Vertical ship-lap boarding
- O. Proposed window opening within existing stud wall
- P. Natural grey slate

HOUSE 1

Revised Design for Conversion of Existing Listed Barns and Proposed Four Barn Style Dwellings with Covered Parking and Associated Works at Site West of Lordship Farmhouse, Pirton Road, Holwell Hertfordshire

Ivan J. Clarke & John W. Barrett
Hall Farm East, Letchworth Lane
Letchworth Garden City
Hertfordshire SG6 3NH
Tel. 01462 685251
e-mail johnandivan@btconnect.com

Scale 1 : 100
Date : Feb.2025
Ref. W309A

REVISION 'A' MAY 2026
Amended Elevational Detailing
to all Six Dwellings

