

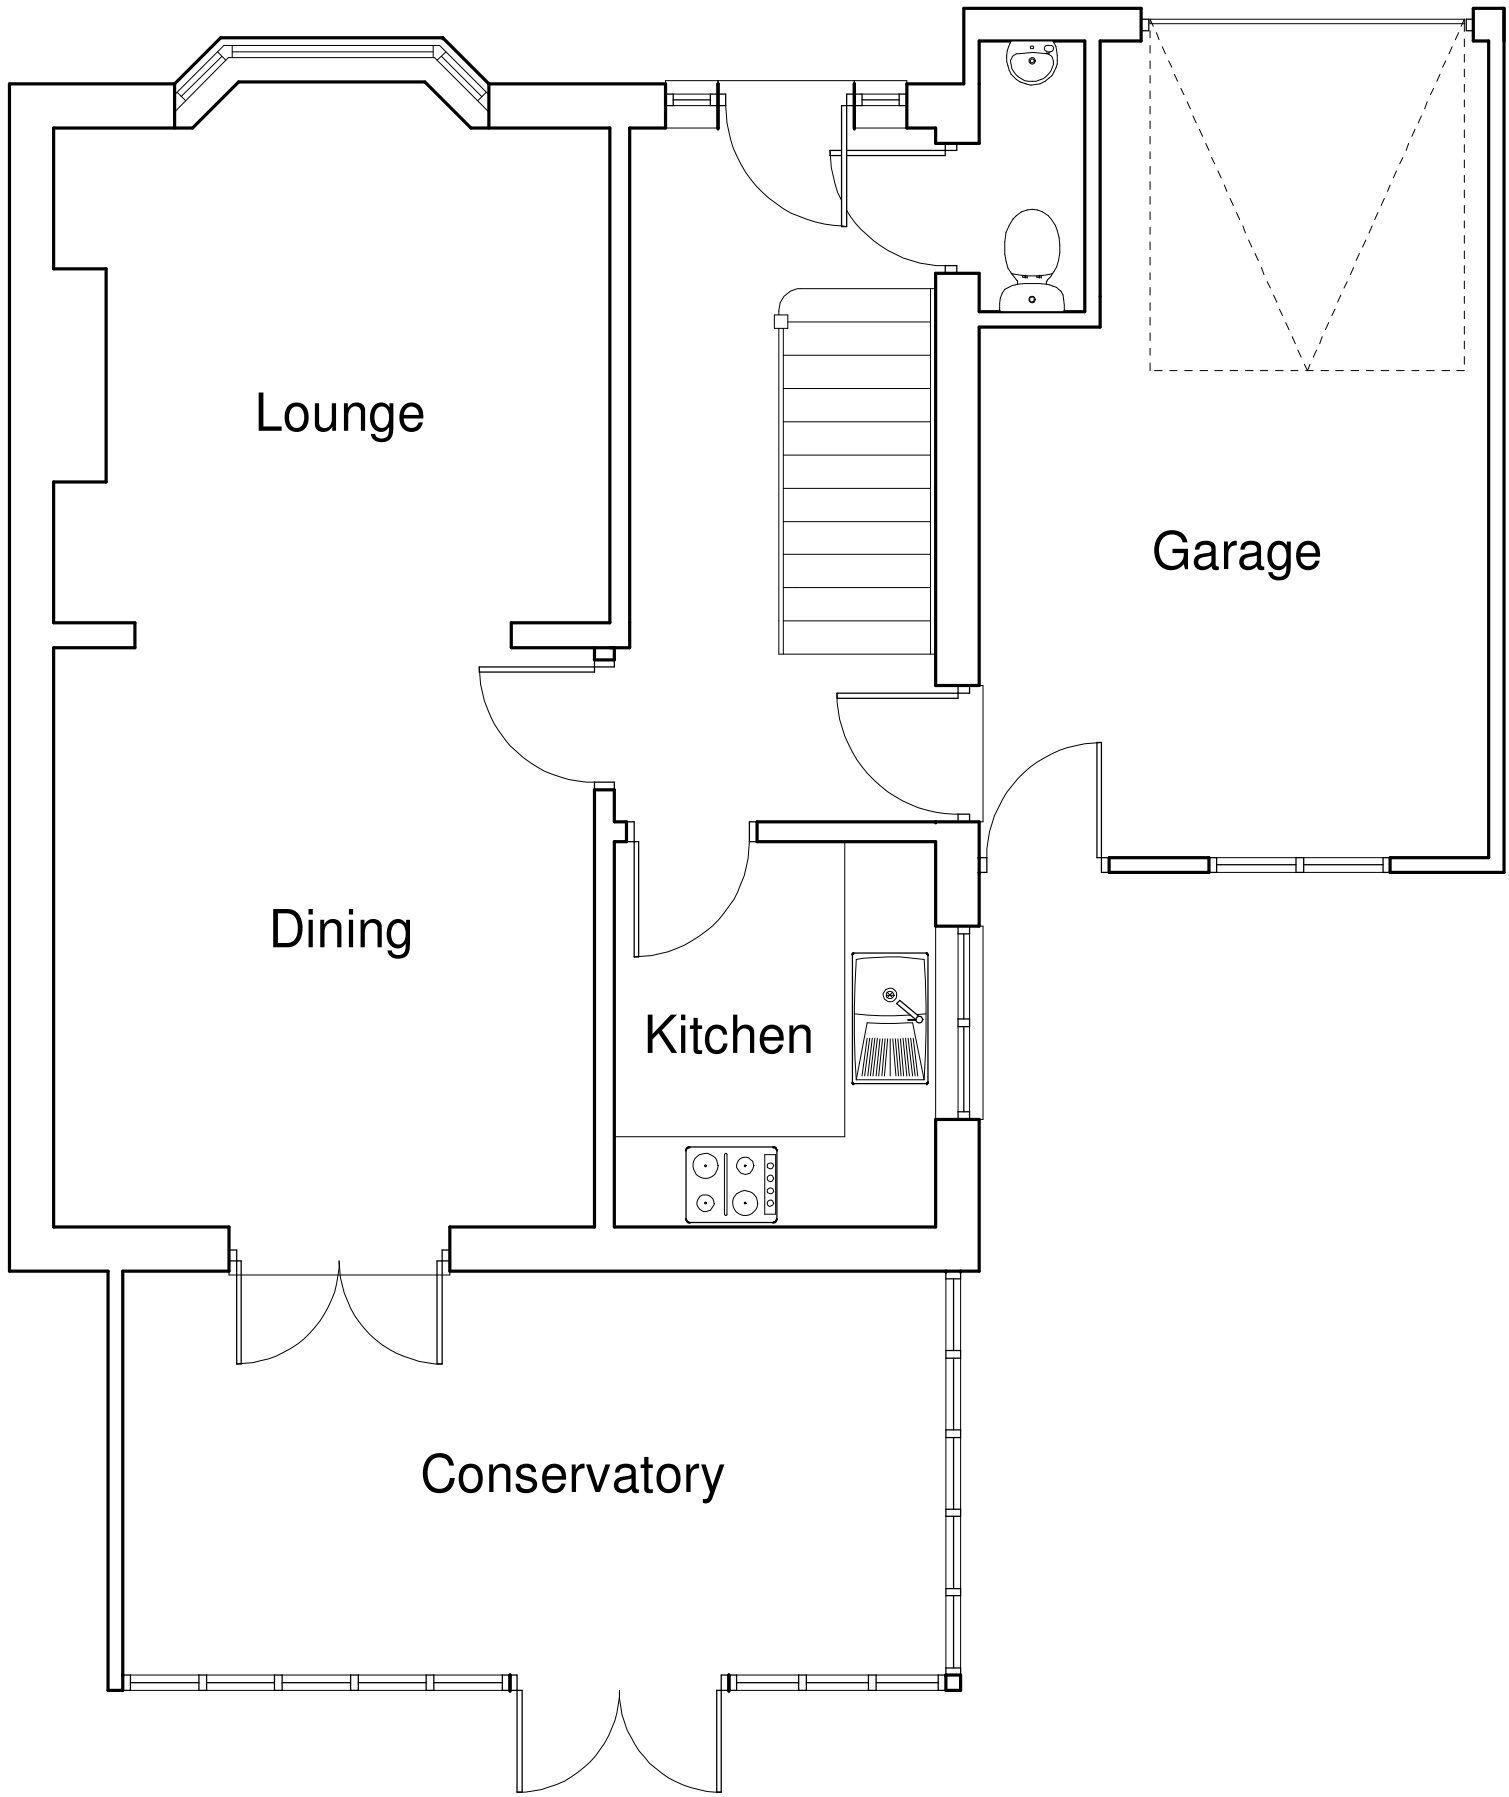



EXISTING GROUND FLOOR

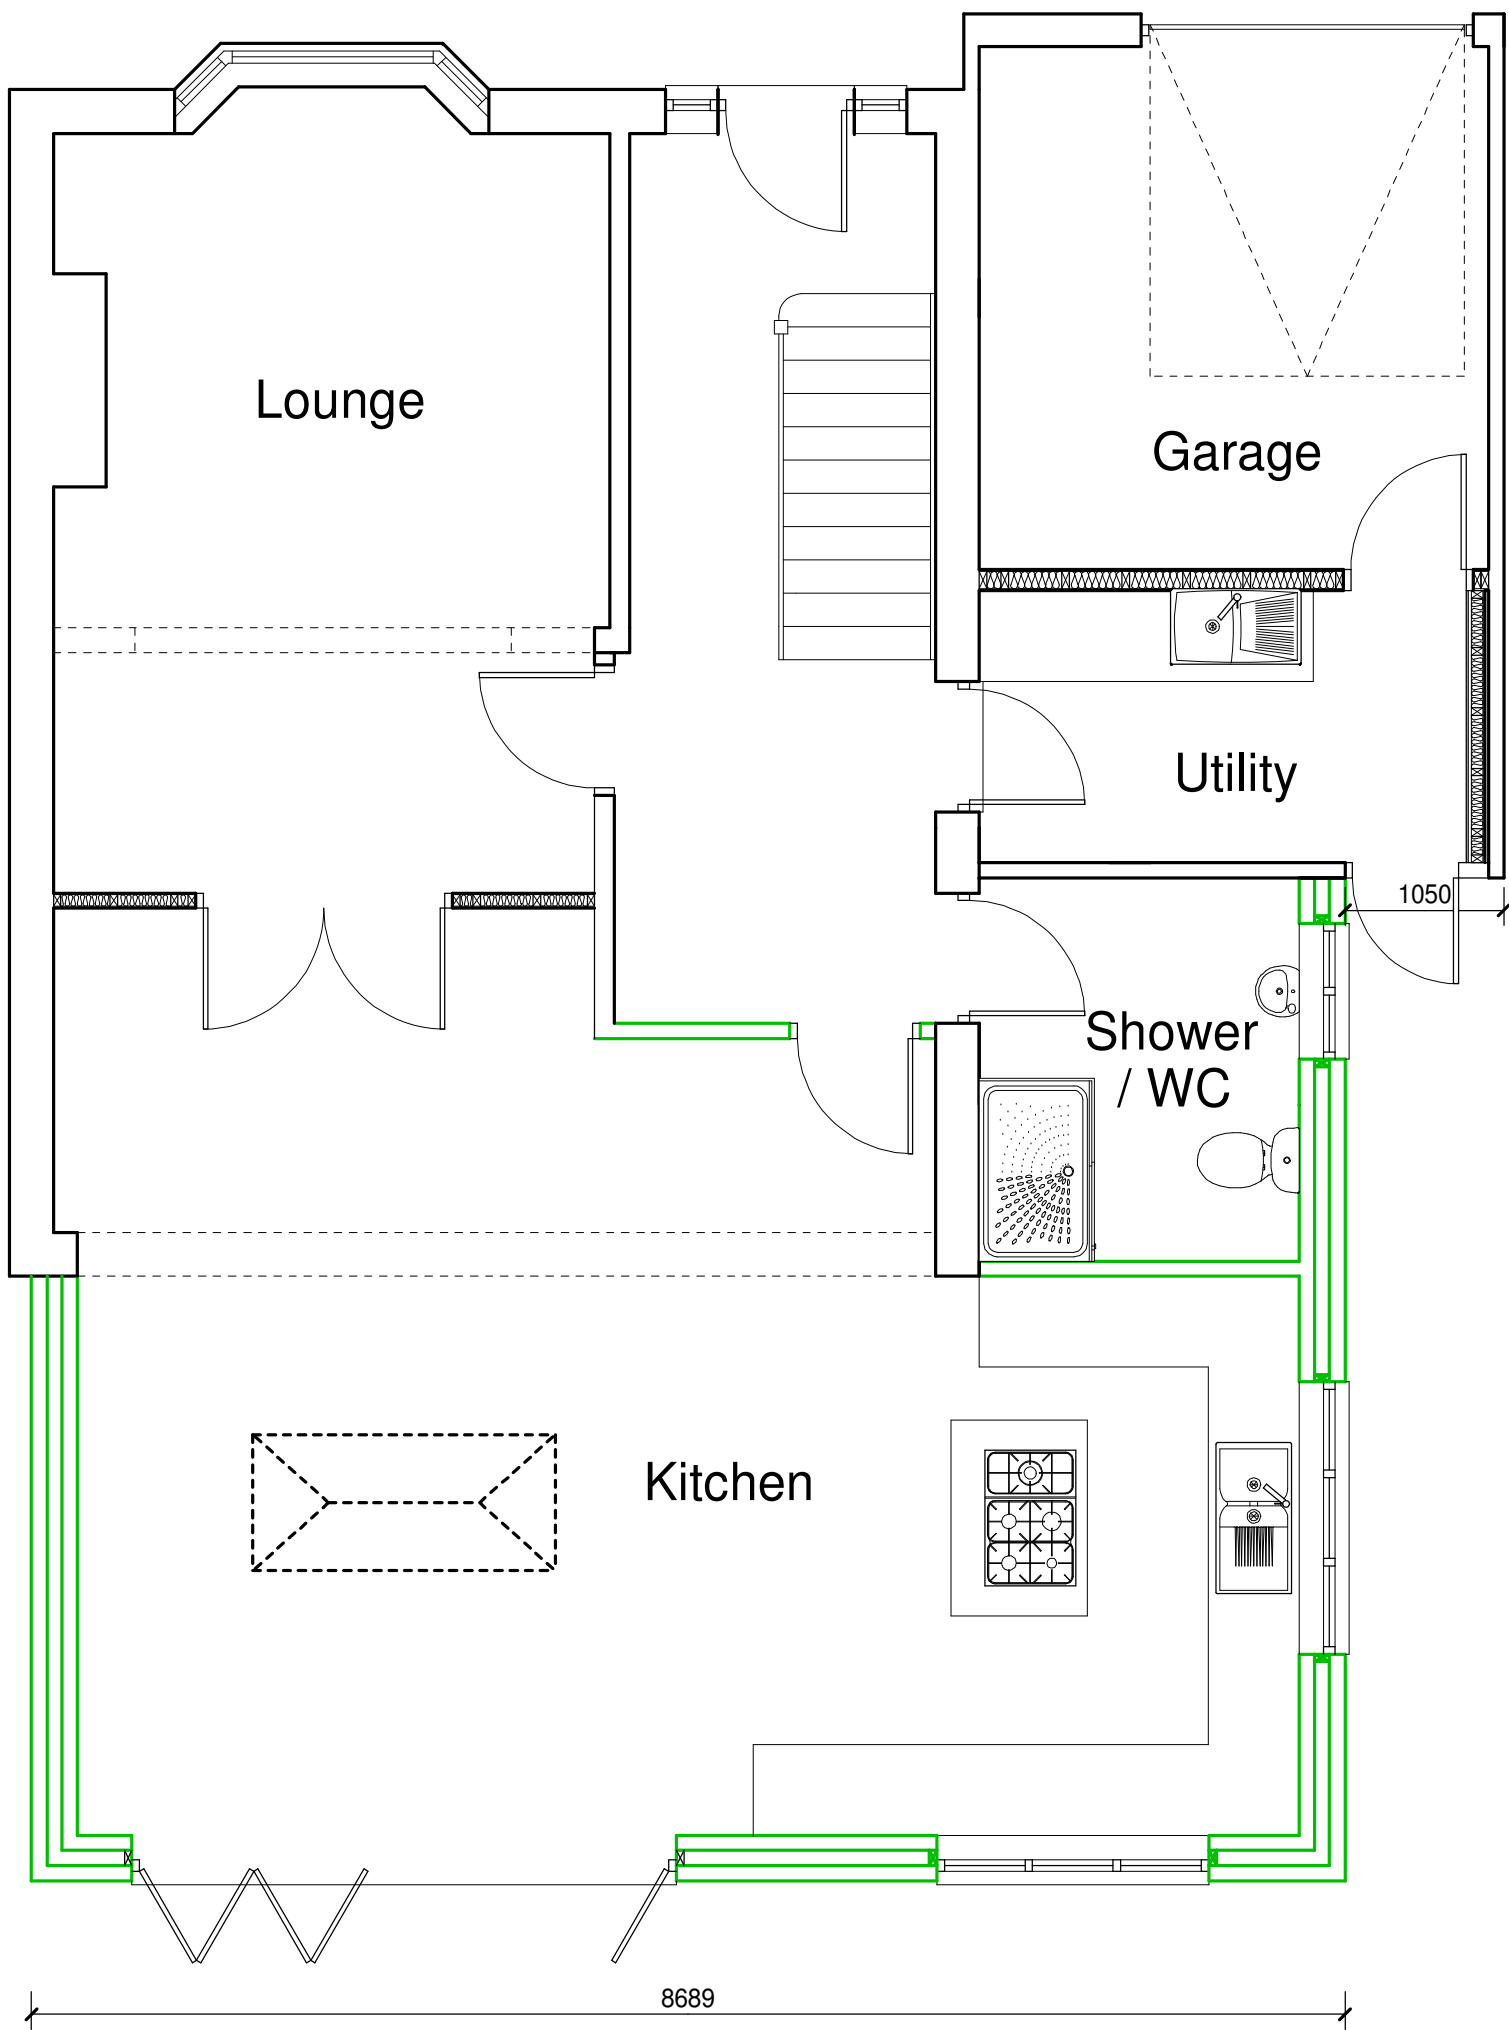

EXISTING FIRST FLOOR

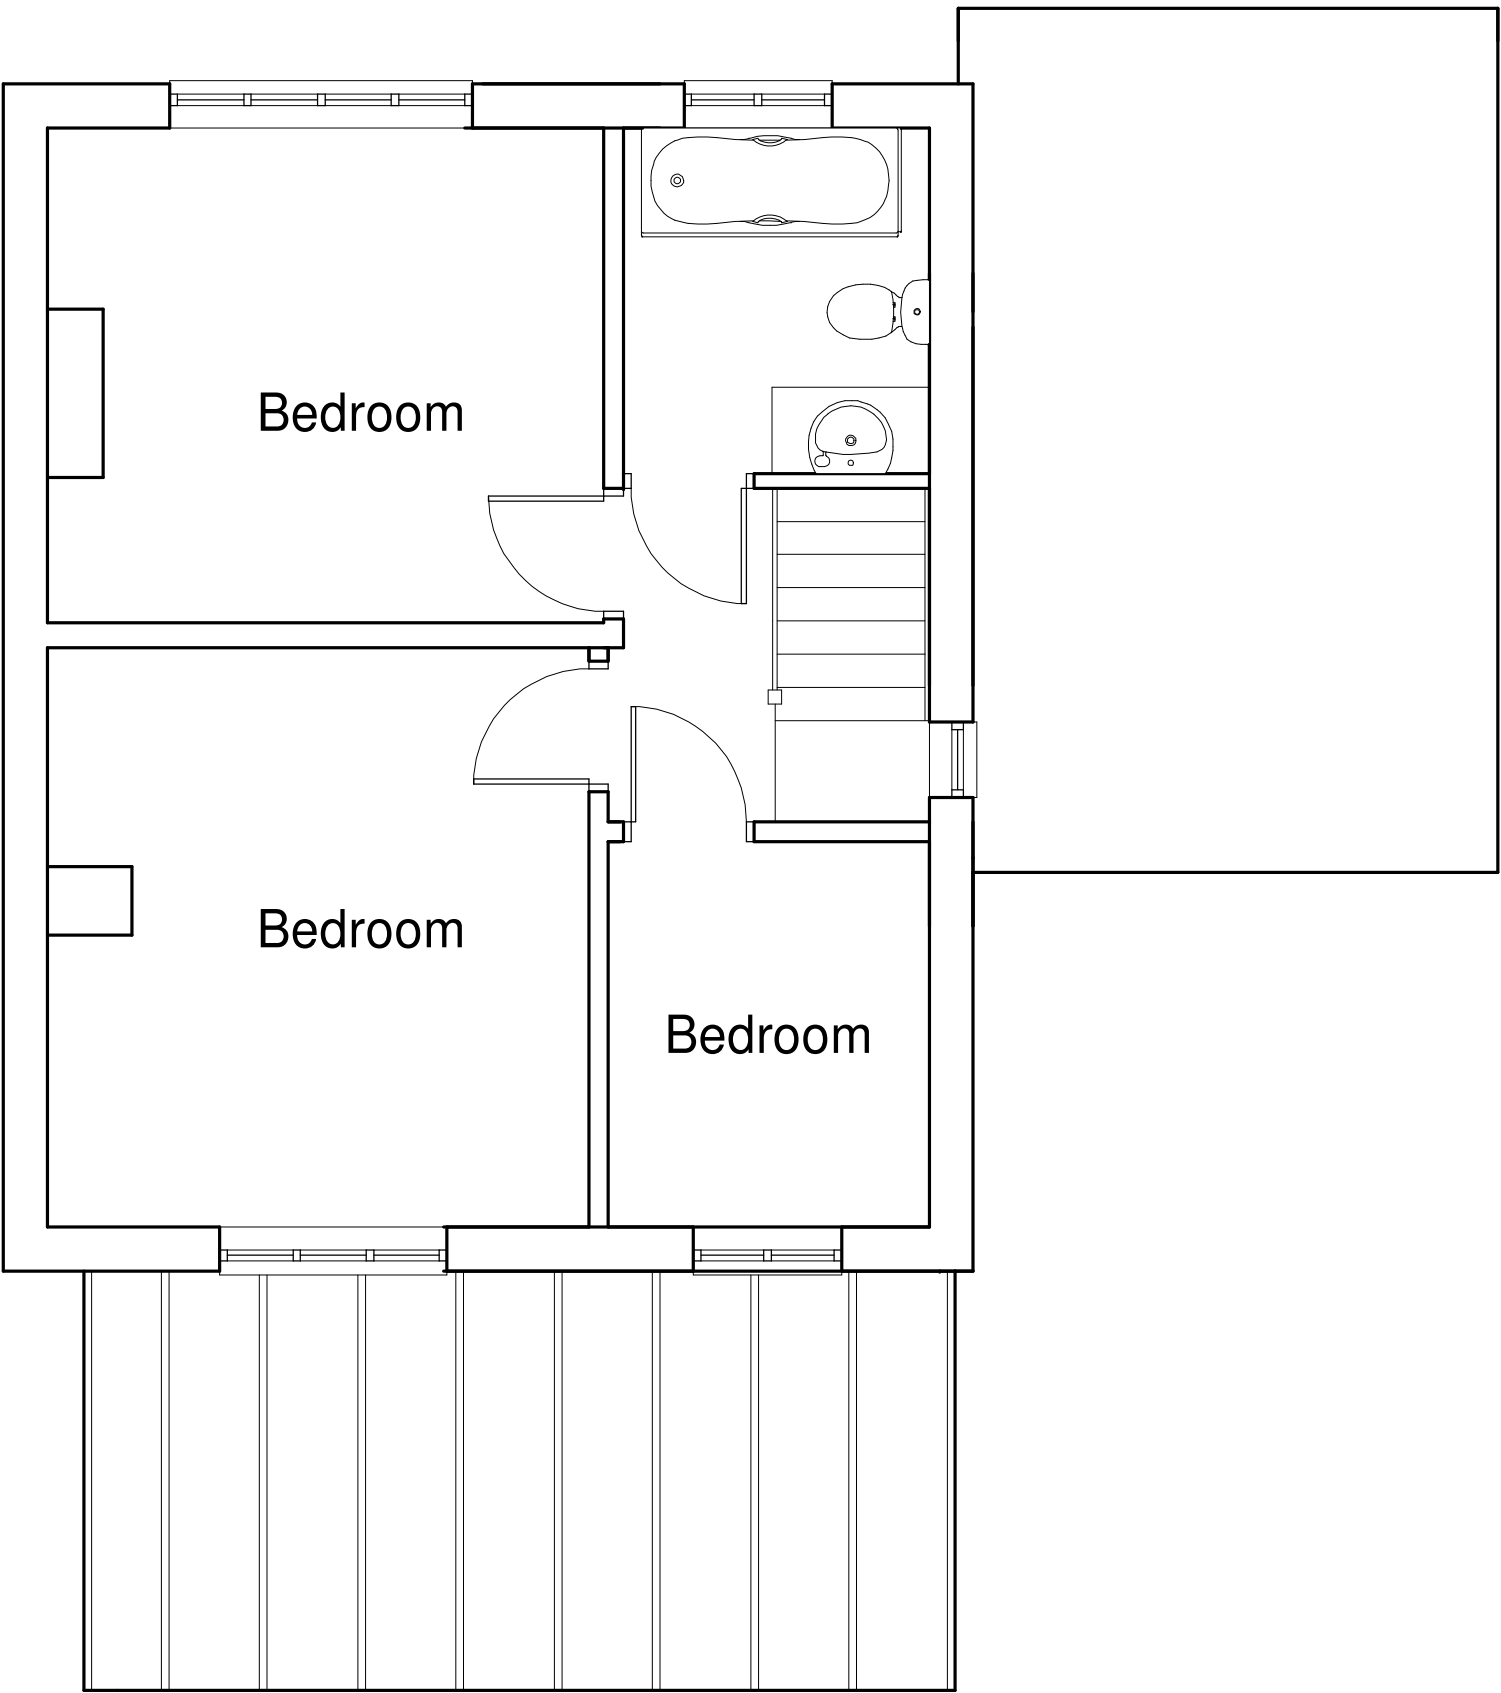

PROPOSED GROUND FLOOR

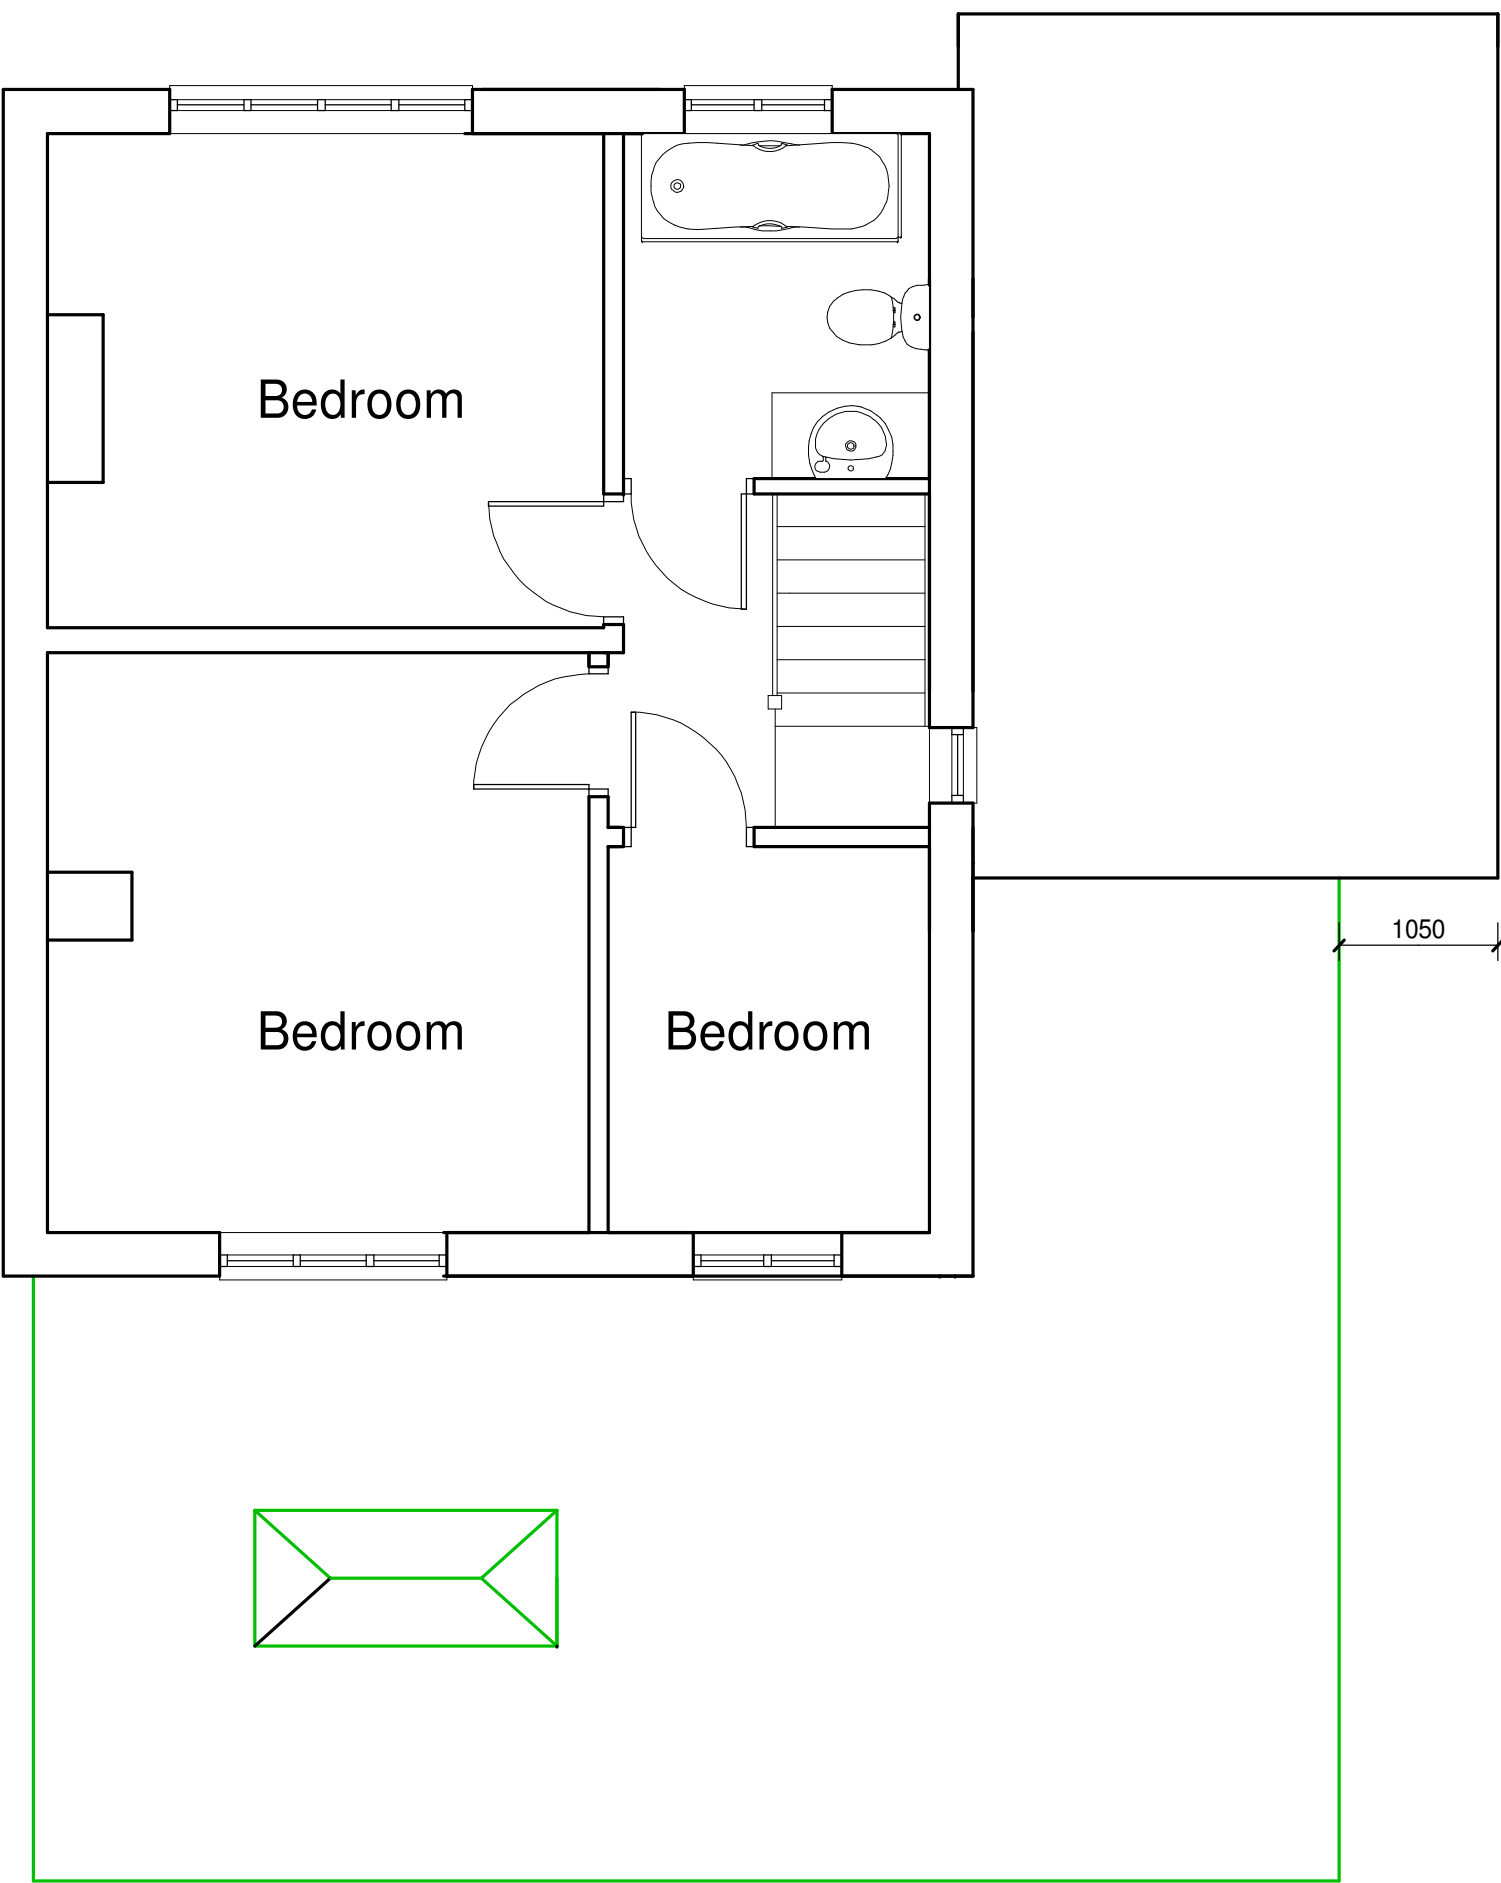

PROPOSED FIRST FLOOR



SCALE 1:50

5 Football Close
Baldock
Hertfordshire
SG7 5AH

Proposed
rear and part side
single storey extension
and part garage conversion

Drawing Title	
Existing and Proposed Floor Plans	
Scale 1 : 50 Page Size A1	
DateFebruary 2026	Drawn byRB
Orig No. 25 - 198 - 1C	Rev -