




PROPOSED UNCHANGED FRONT ELEVATION

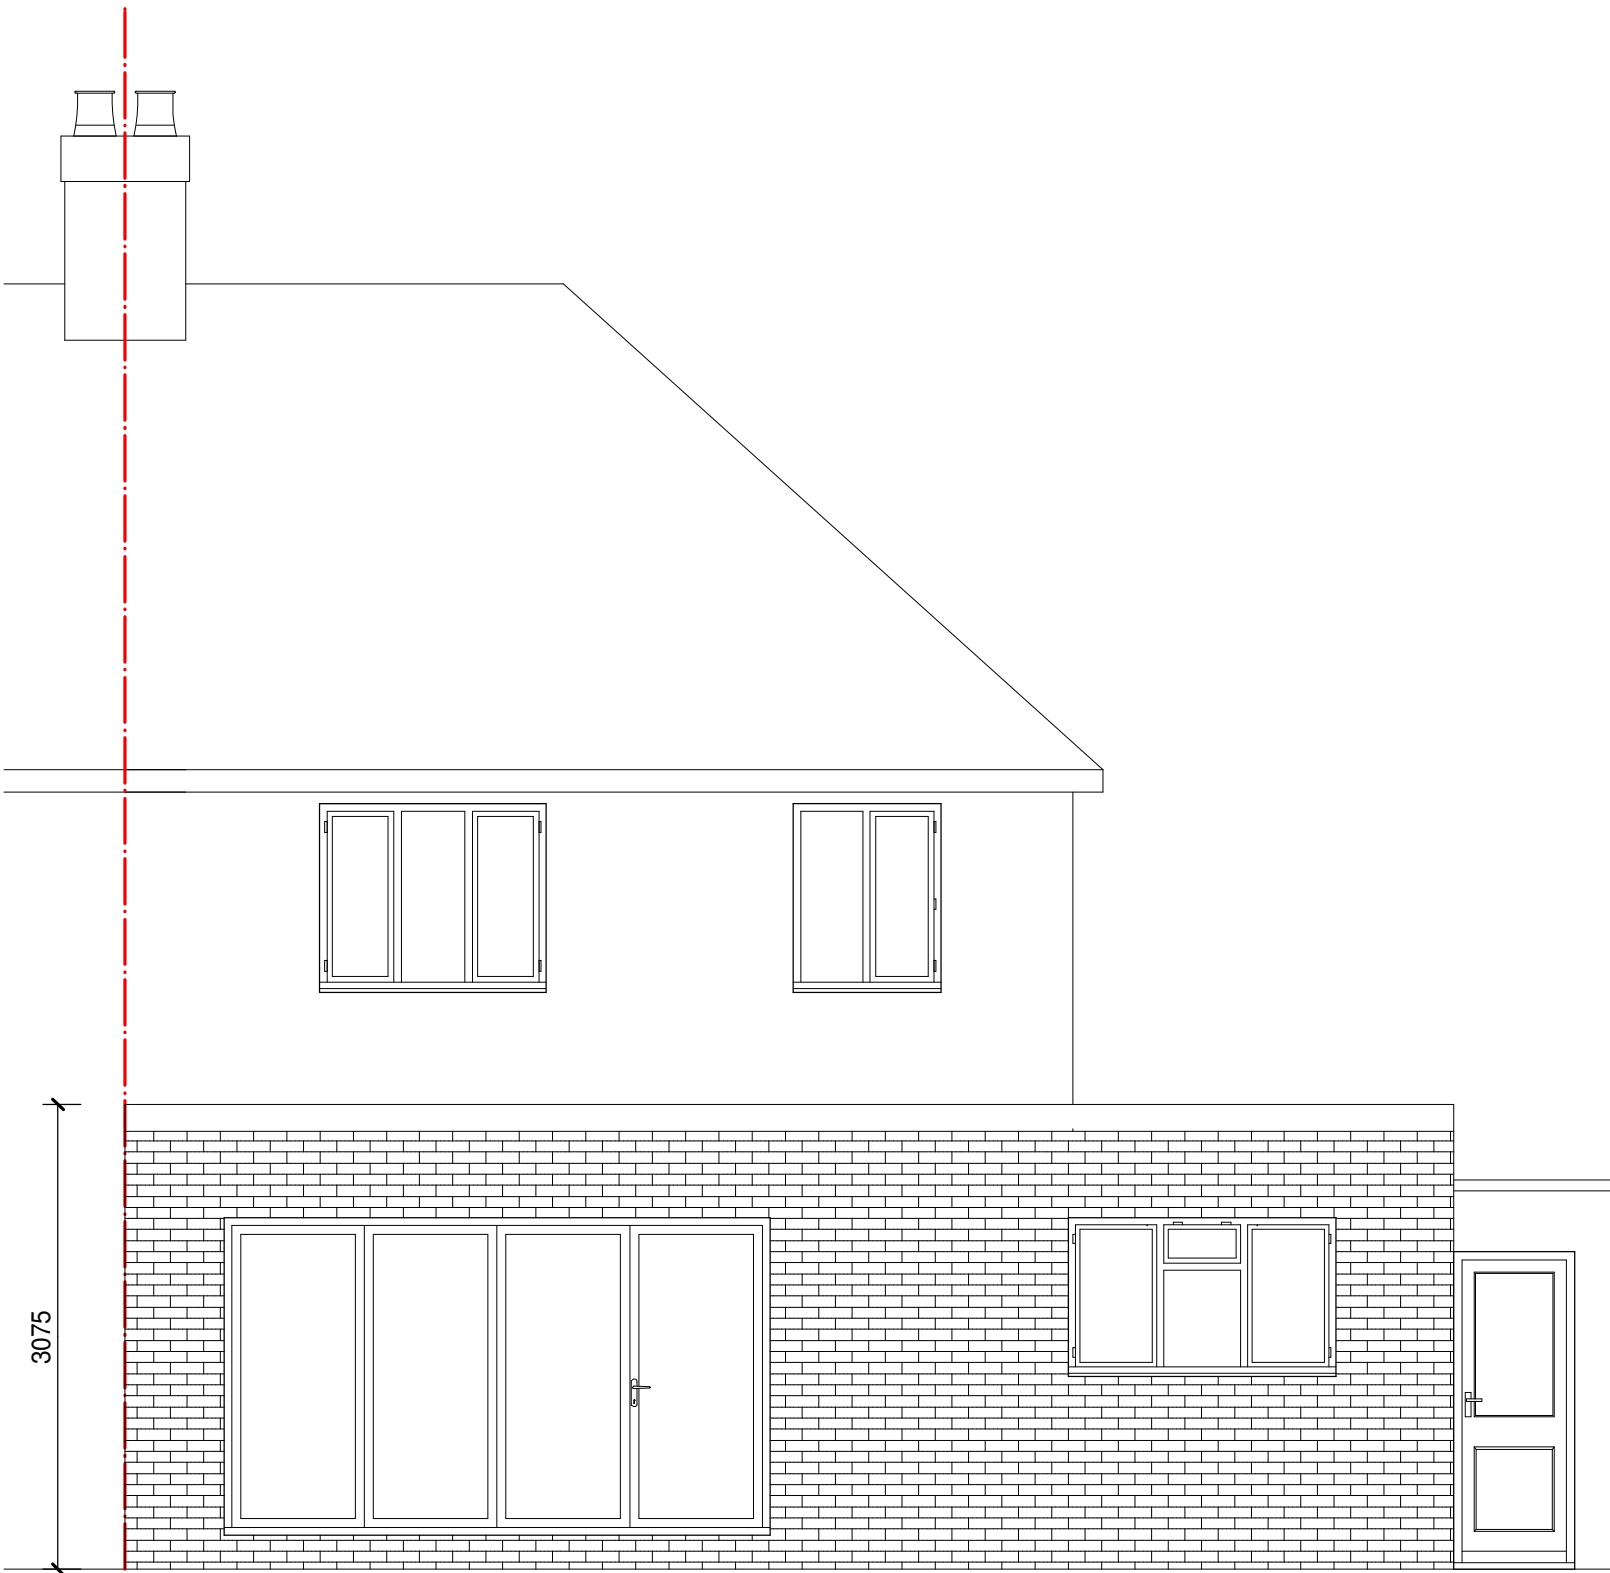

PROPOSED REAR ELEVATION

8789 1050


EXTENSION BRICK WORK TO MATCH THE EXISTING
FLAT ROOF WITH ROOF LIGHT
WHITE WINDOWS AND DOOR TO MATCH THE EXISTING



3075

4000

PROPOSED SIDE ELEVATION
AS SEEN FROM NO.3

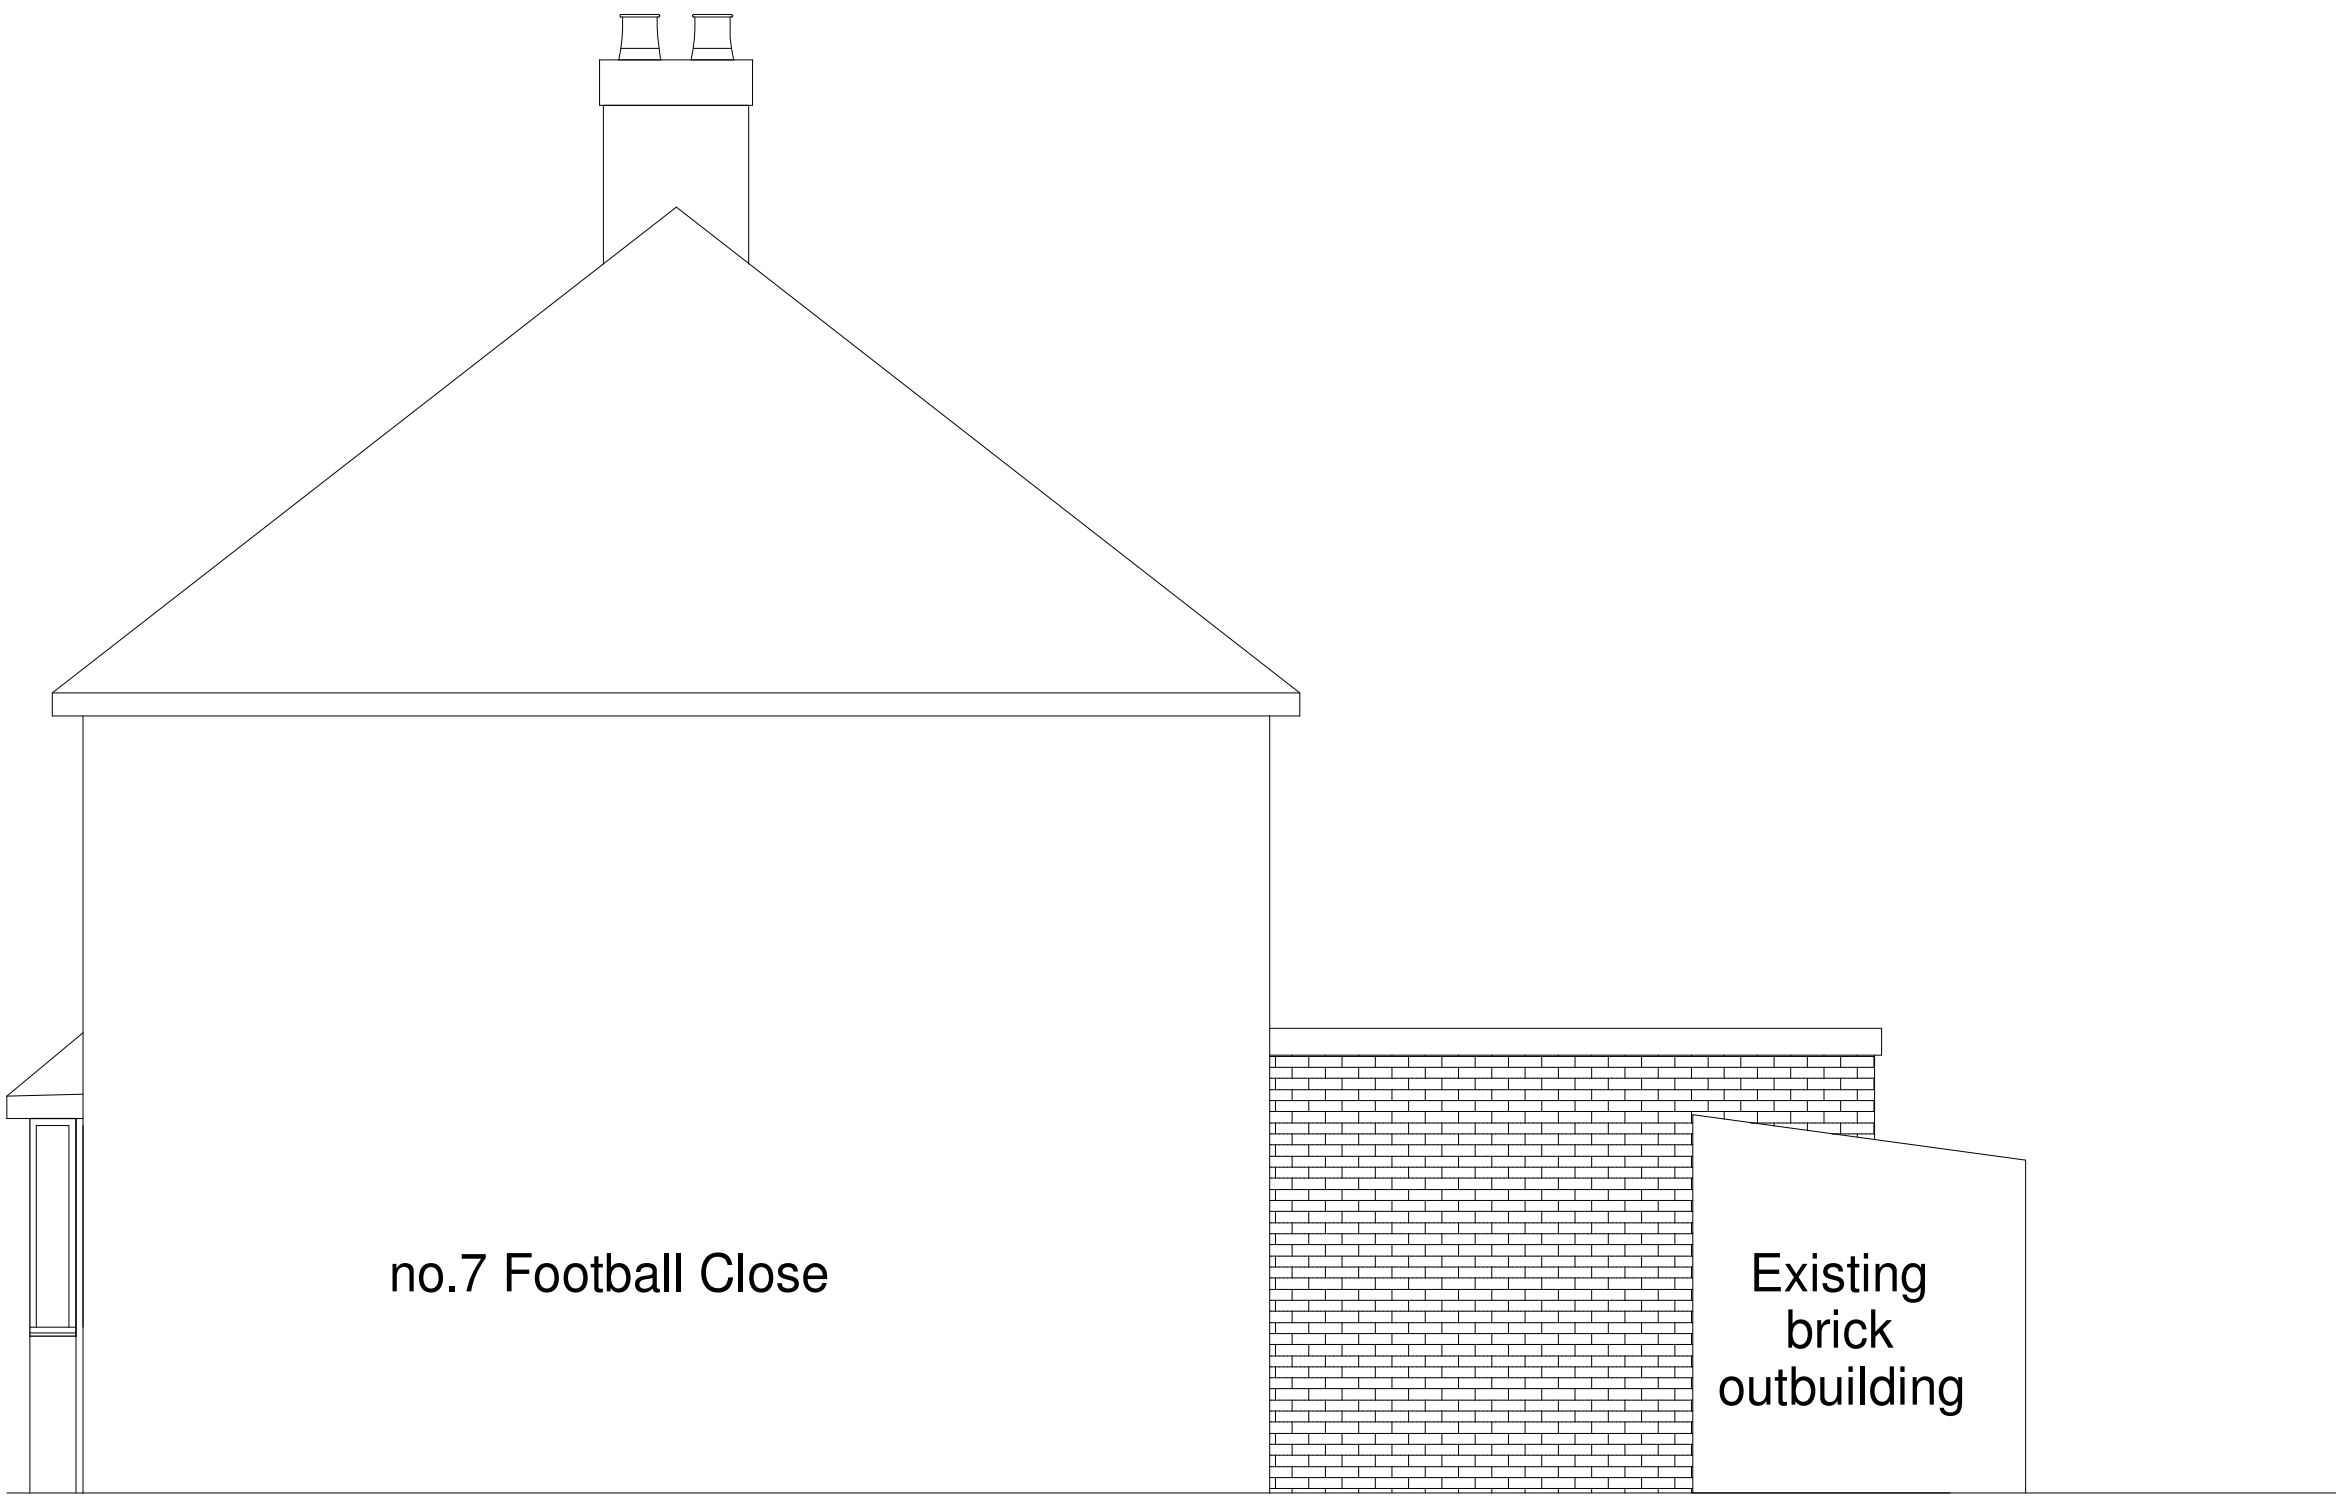

no.7 Football Close

Existing
brick
outbuilding

PROPOSED SIDE ELEVATION
AS SEEN FROM NO.7



5 Football Close
Baldock
Hertfordshire
SG7 5AH

Proposed
rear and part side
single storey extension and
part garage conversion

Drawing Title
Proposed Elevations

Scale 1 : 50 Page Size A1

Date February 2026 Drawn by RB

Drp No.
25 - 198 - 3C Rev.
-