




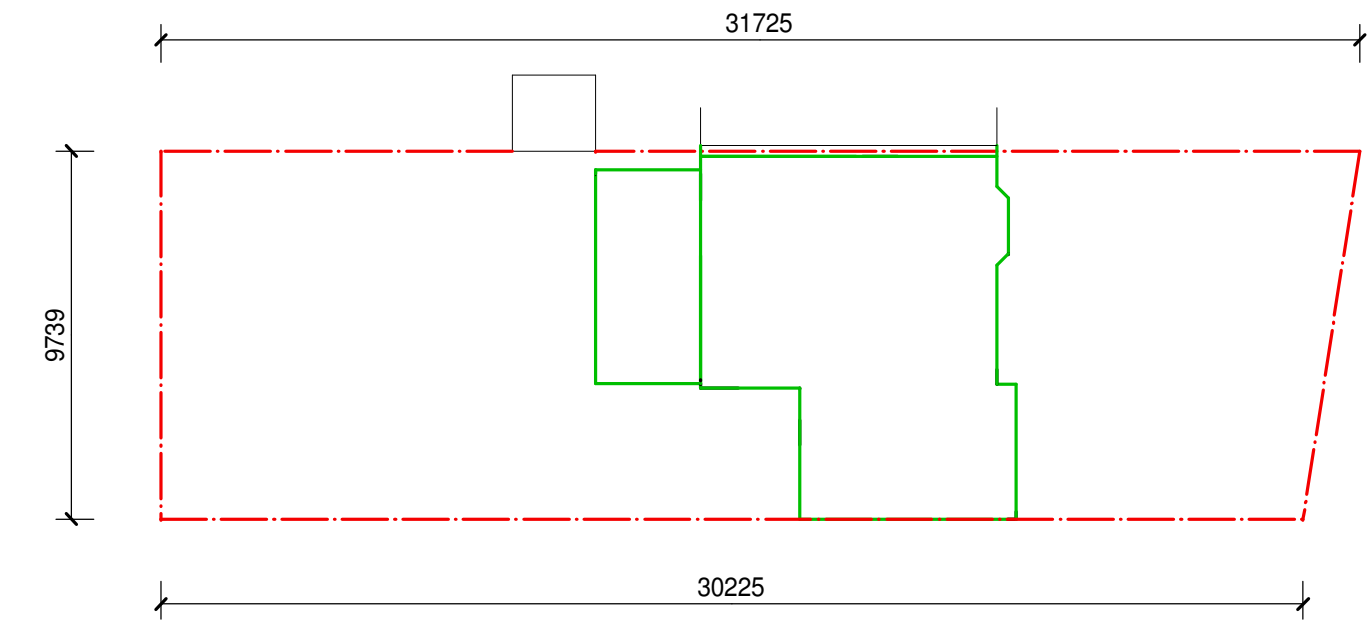

EXISTING SITE PLAN

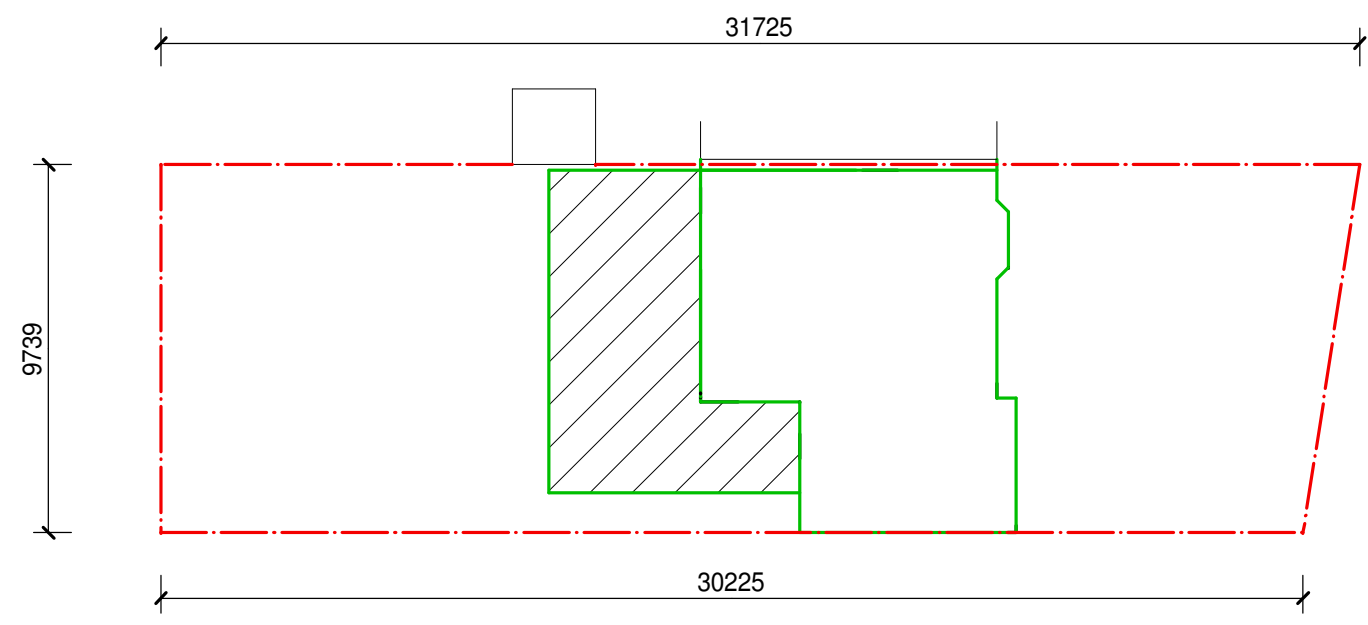

PROPOSED SITE PLAN

 

5 Football Close
Baldock
Hertfordshire
SG7 5AH

Proposed
rear and part side
single storey
extension and
part garage conversion

Drawing Title

Existing Site Plan

Scale 1 : 200 Page Size A3

DateFebruary 2026

Drawn byRB

Dwg No.
..25 - 198 - 4C

Rev.
-