



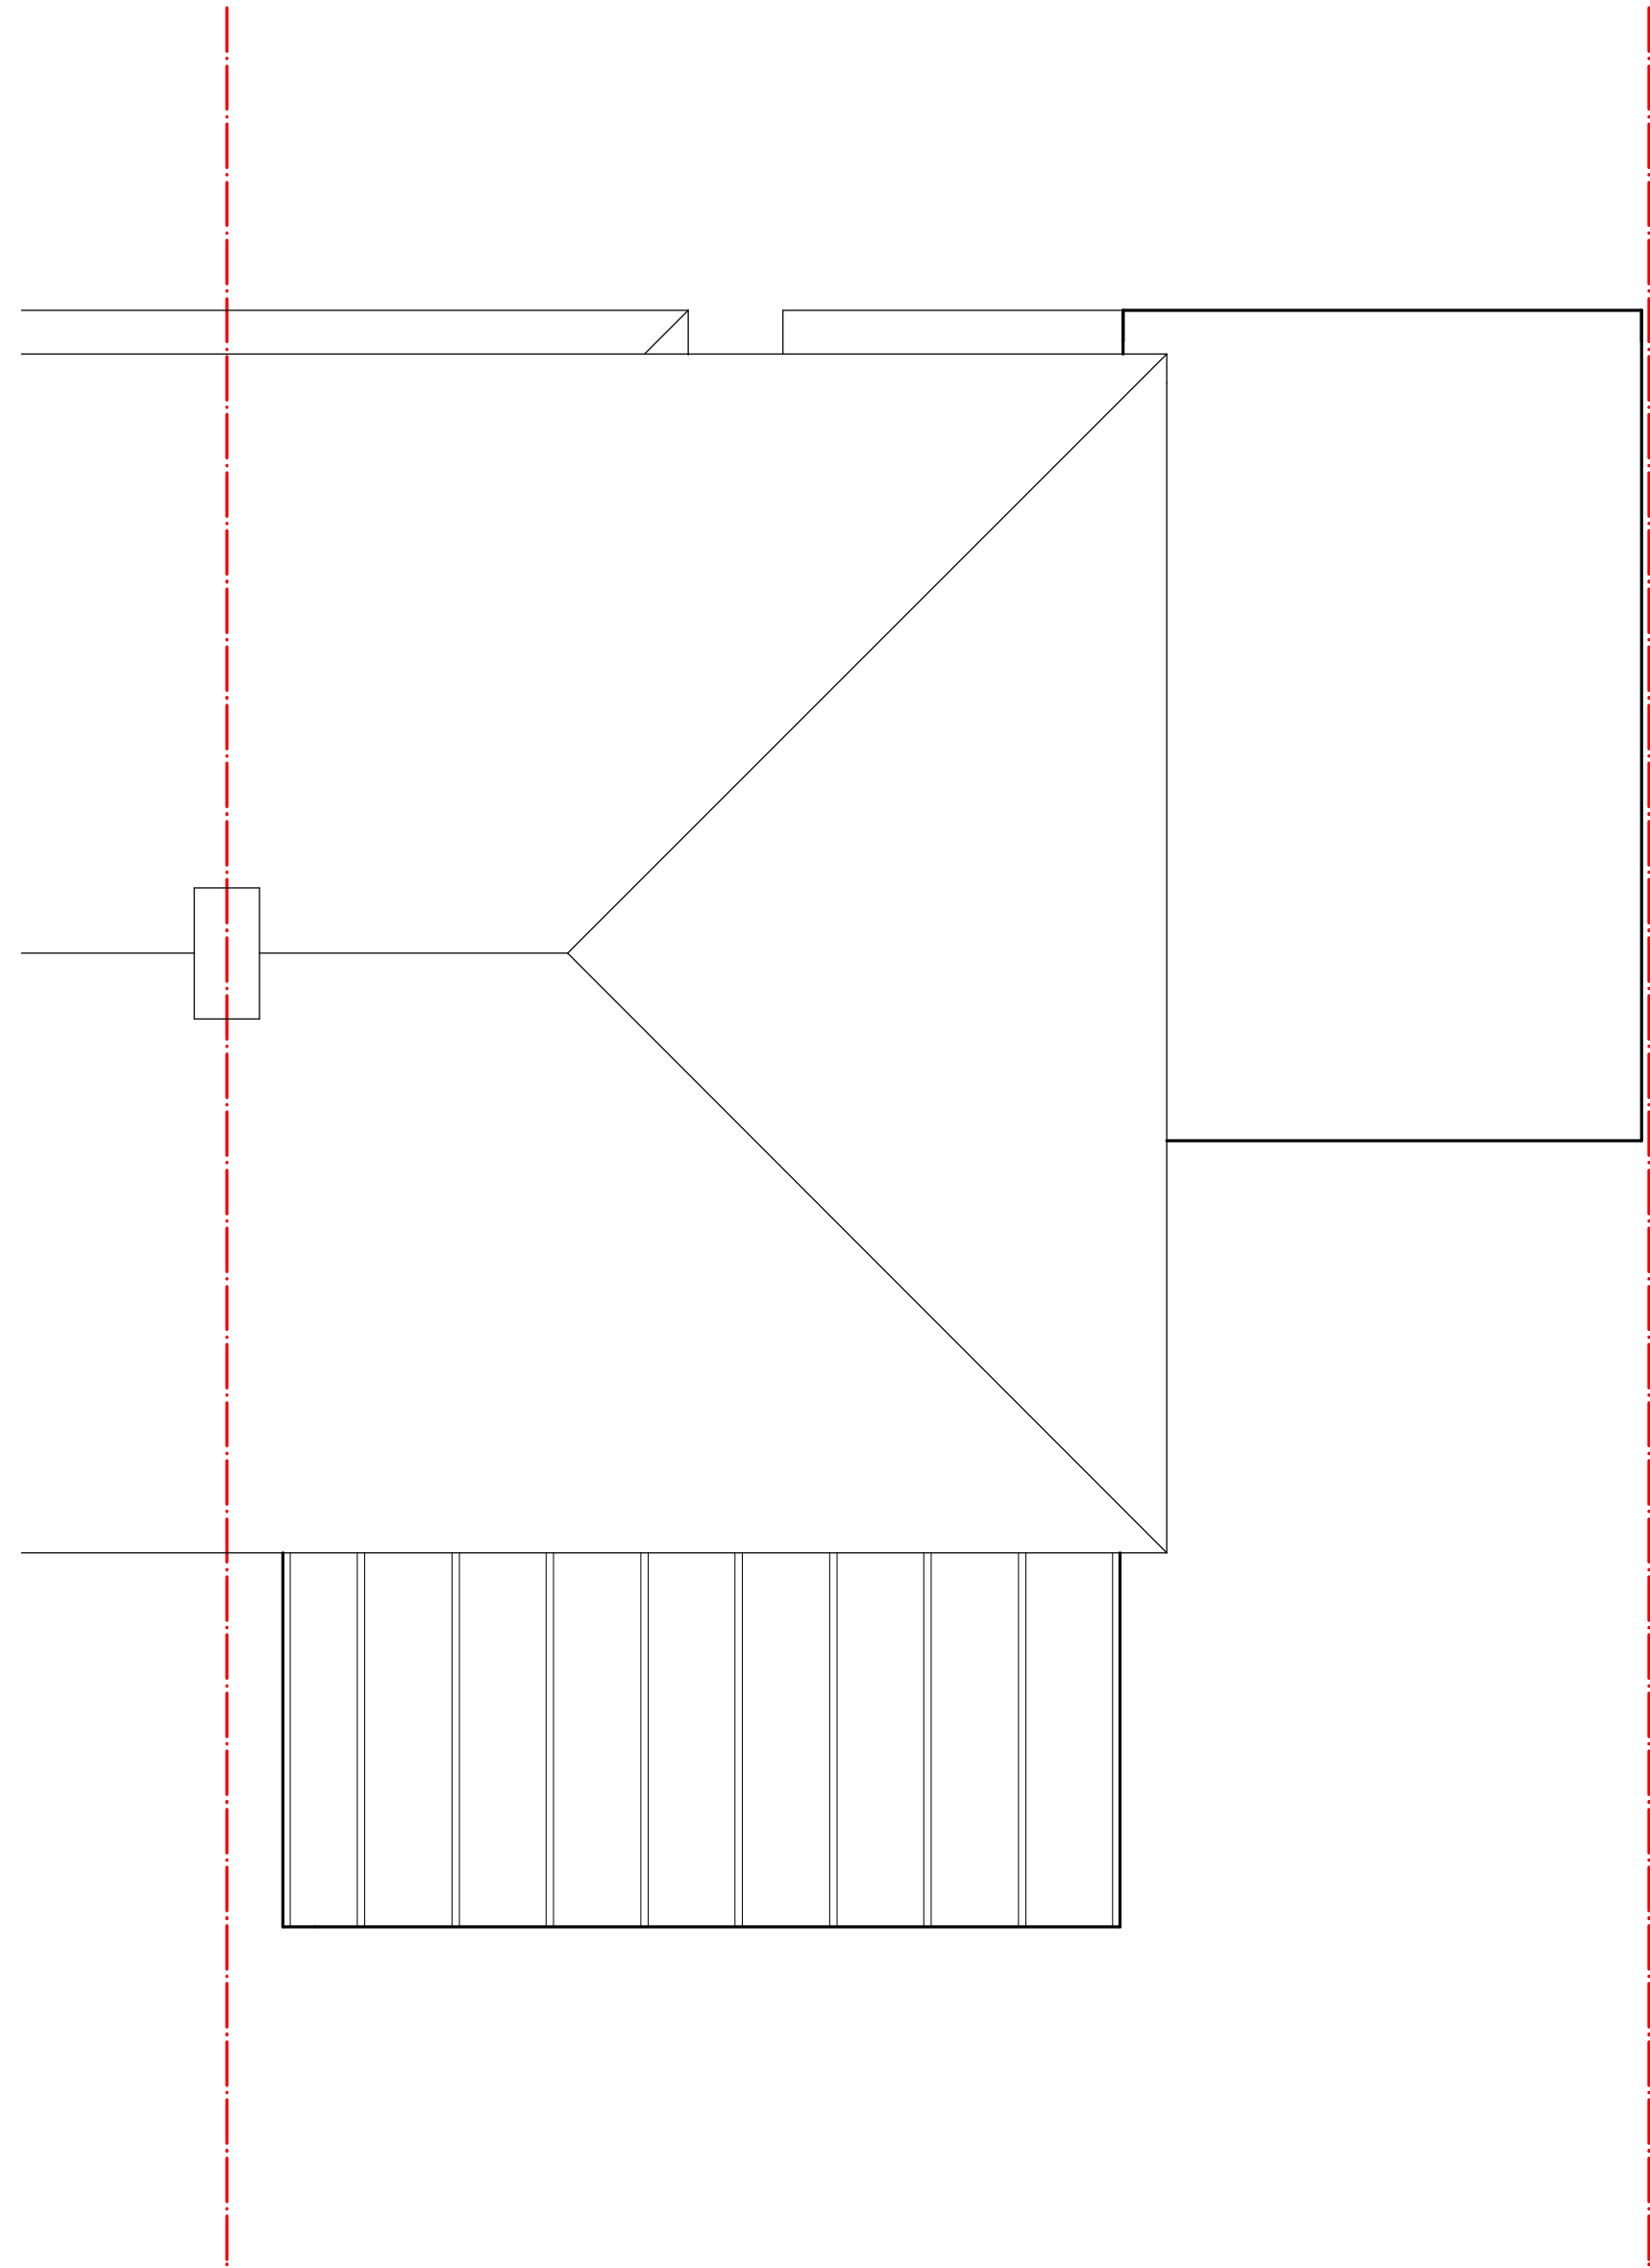

EXISTNG ROOF PLAN

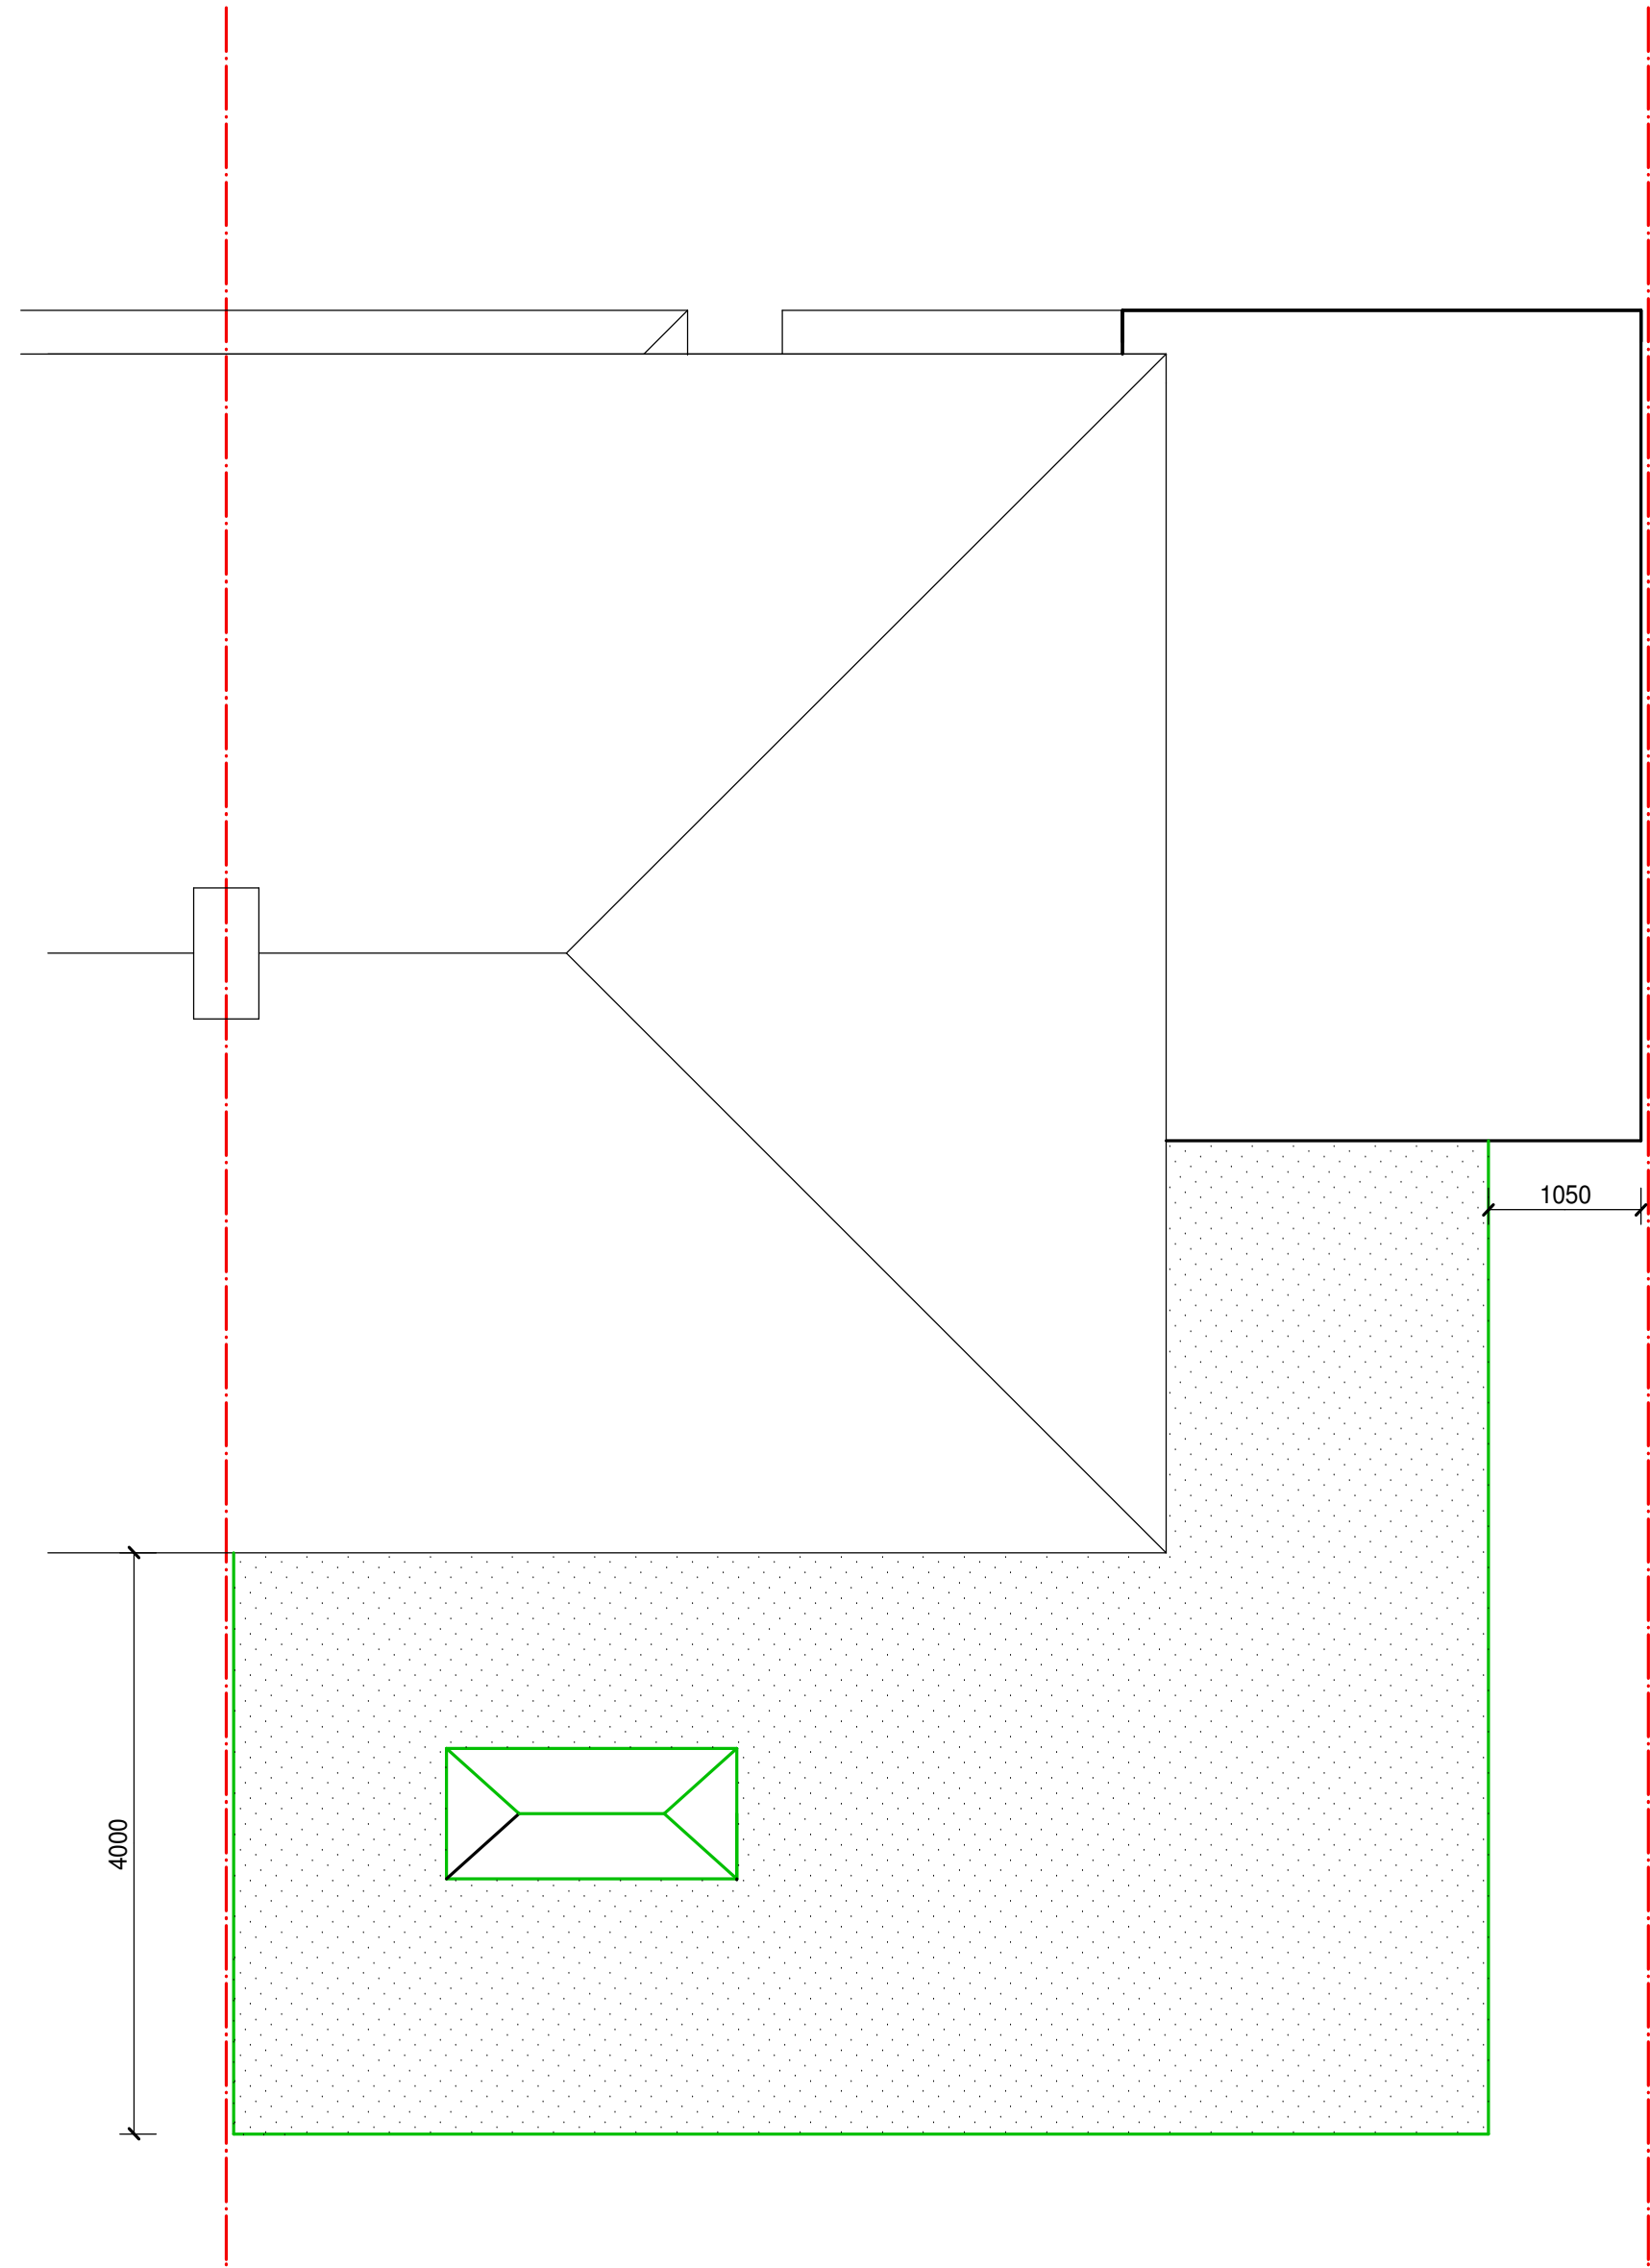

PROPOSED ROOF PLAN



5 Football Close
Baldock
Hertfordshire
SG7 5AH

Proposed
Rear and part side
single storey
extension
and part garage conversion

Drawing Title

Existing and
Proposed Roof plans

Scale 1 : 50 Page Size A1

-

DateFebruary 2026

Drawn byRB

Drw No.
25 - 198 - 5C

Rev.
-