




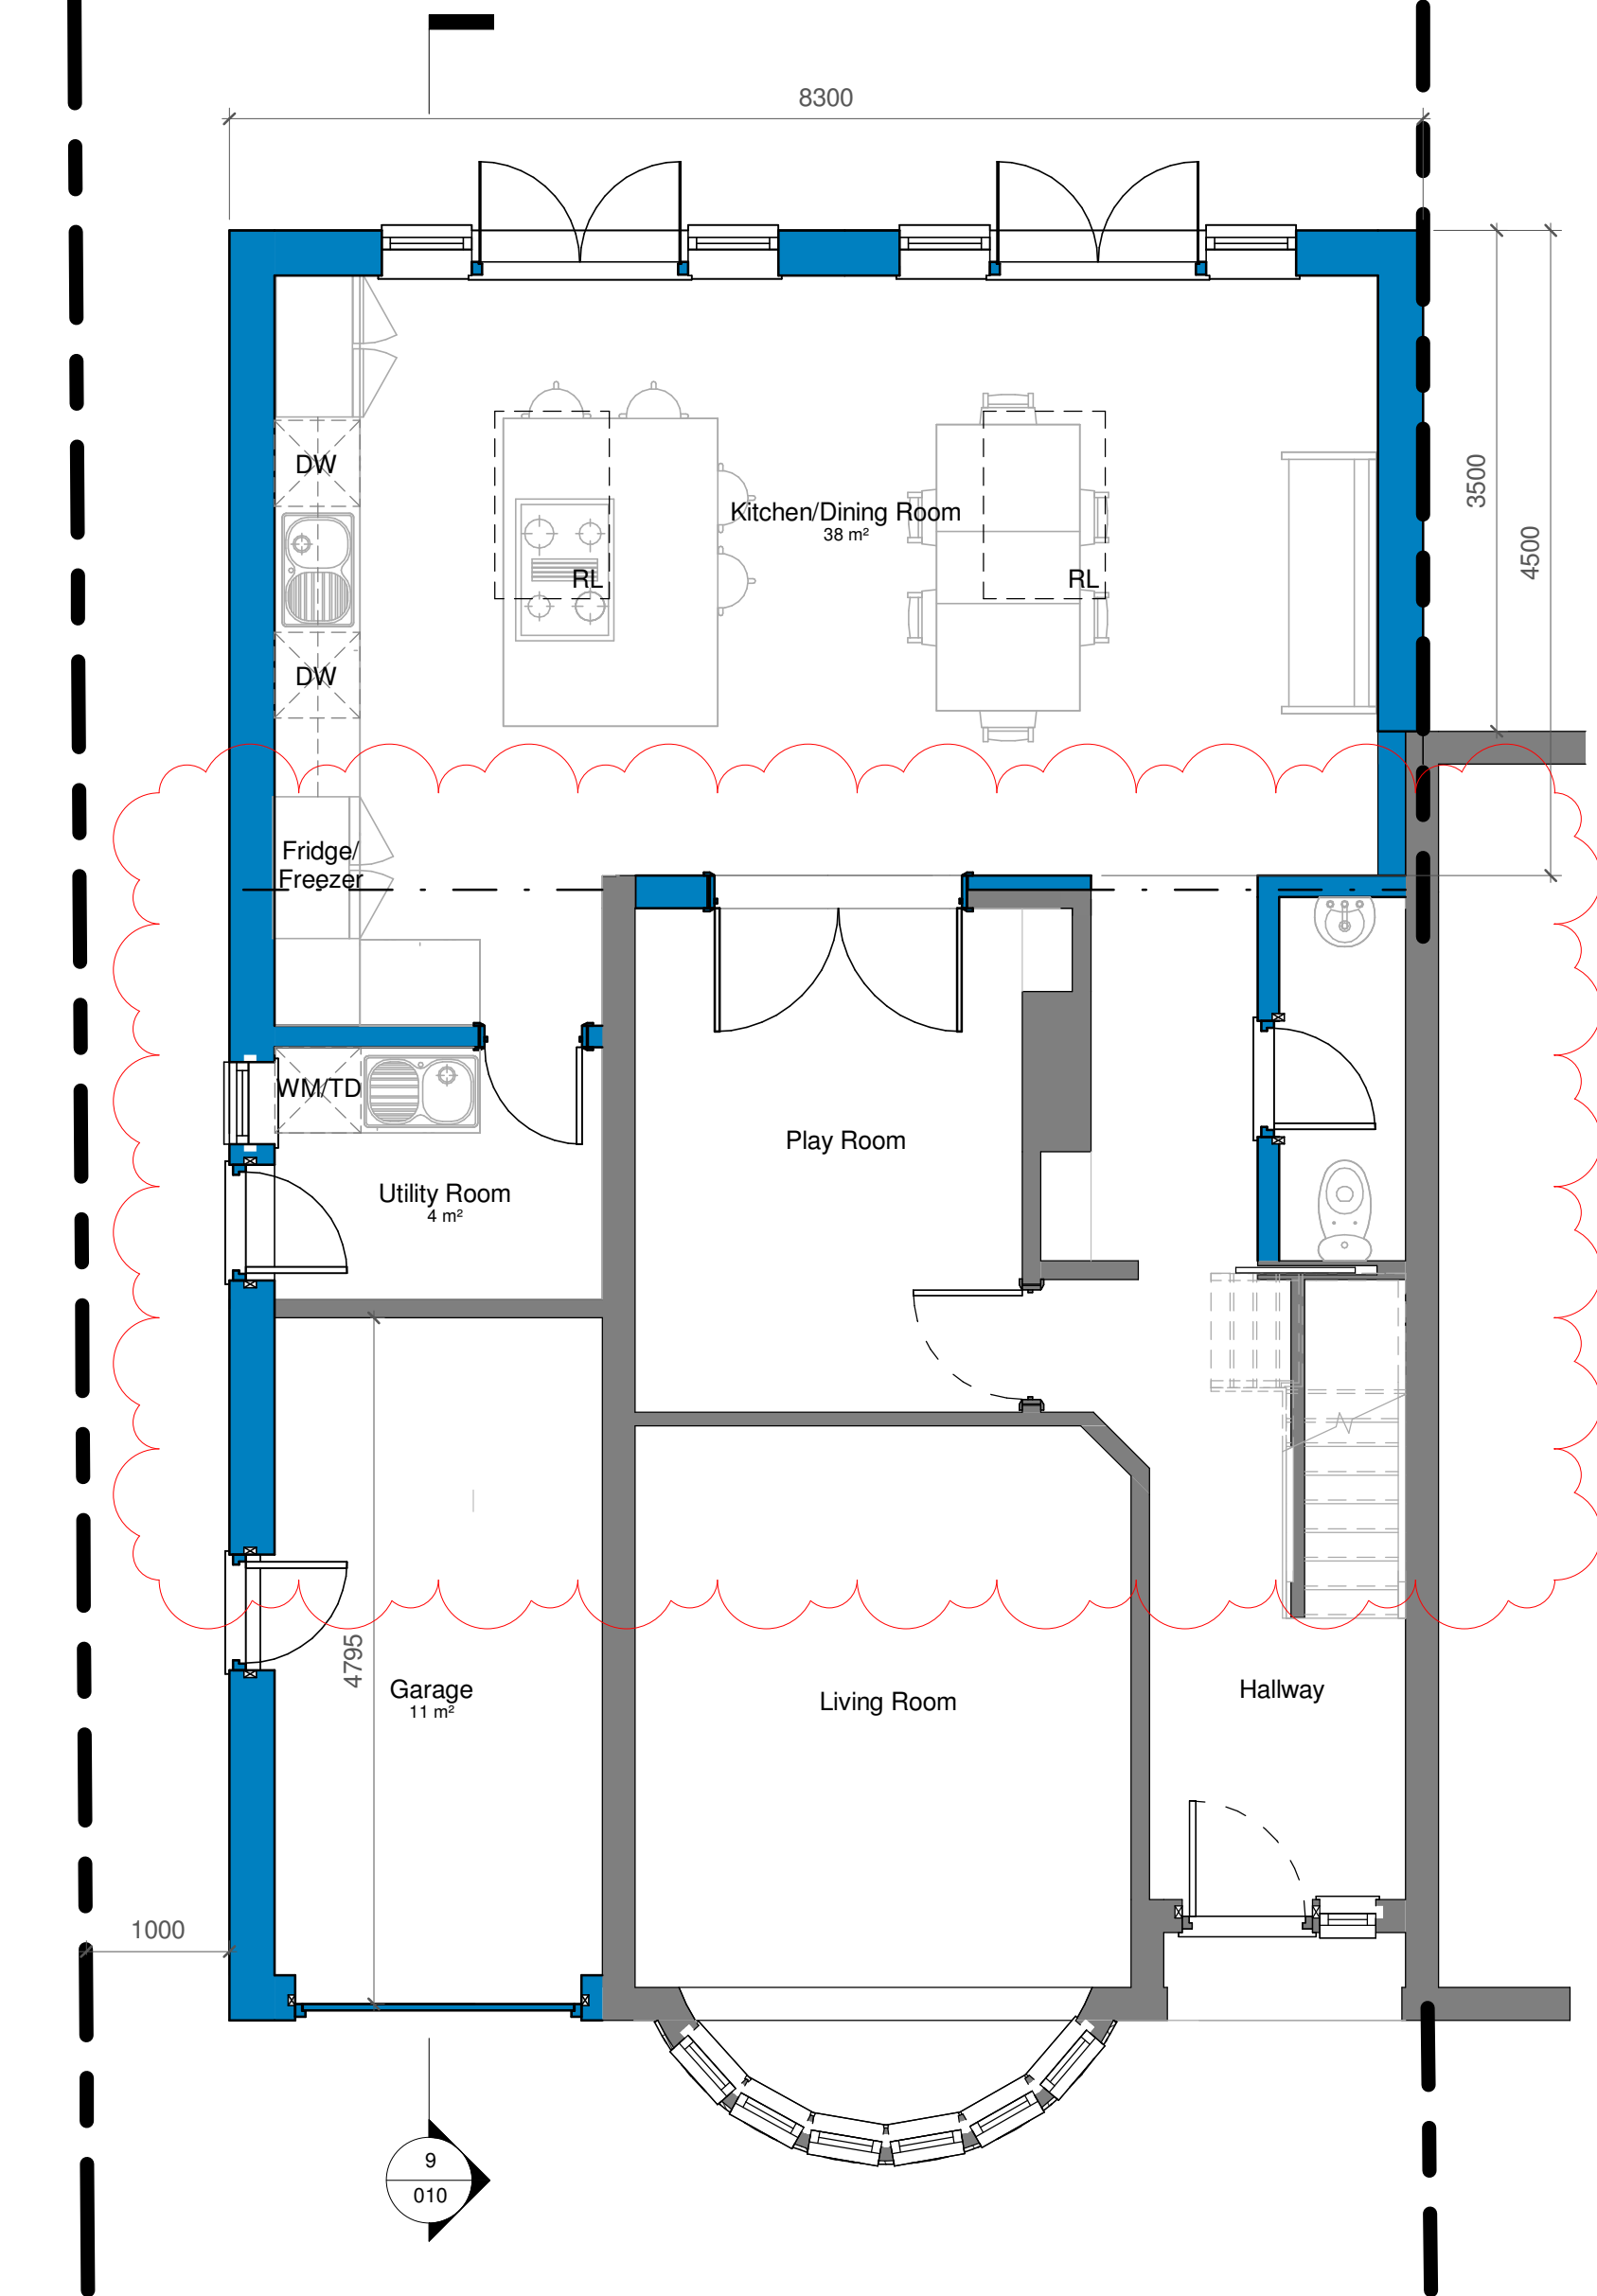


1 Ground Floor - As Proposed
1 : 50

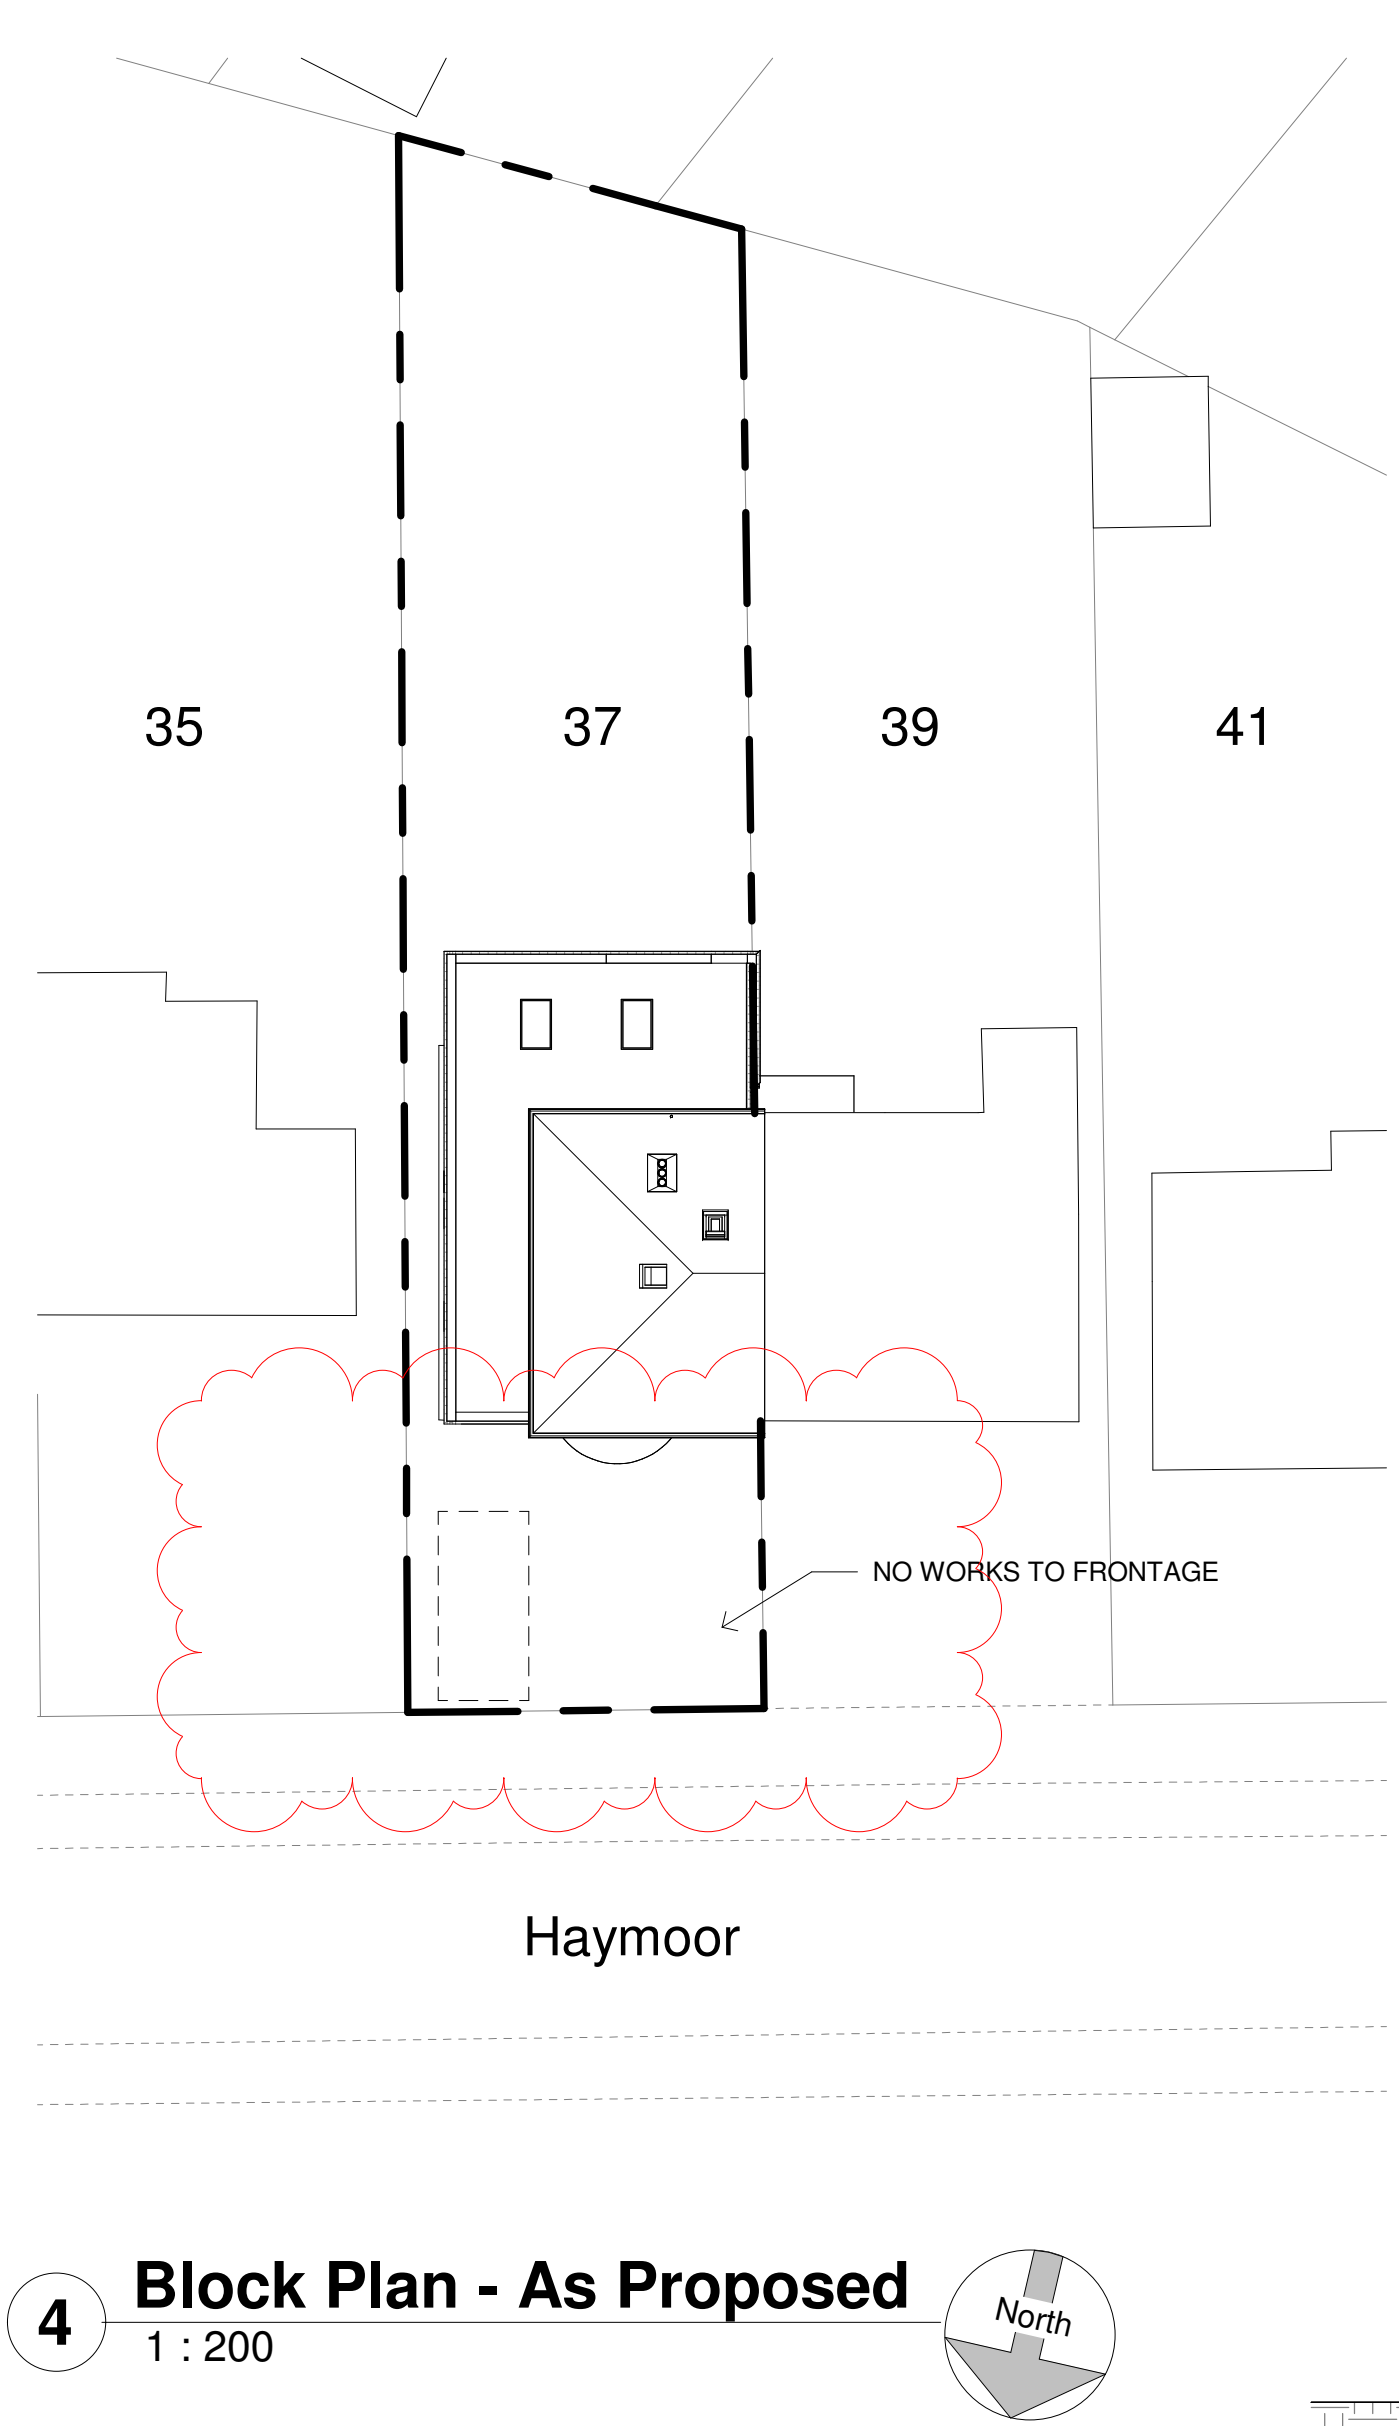


4 Block Plan - As Proposed
1 : 200

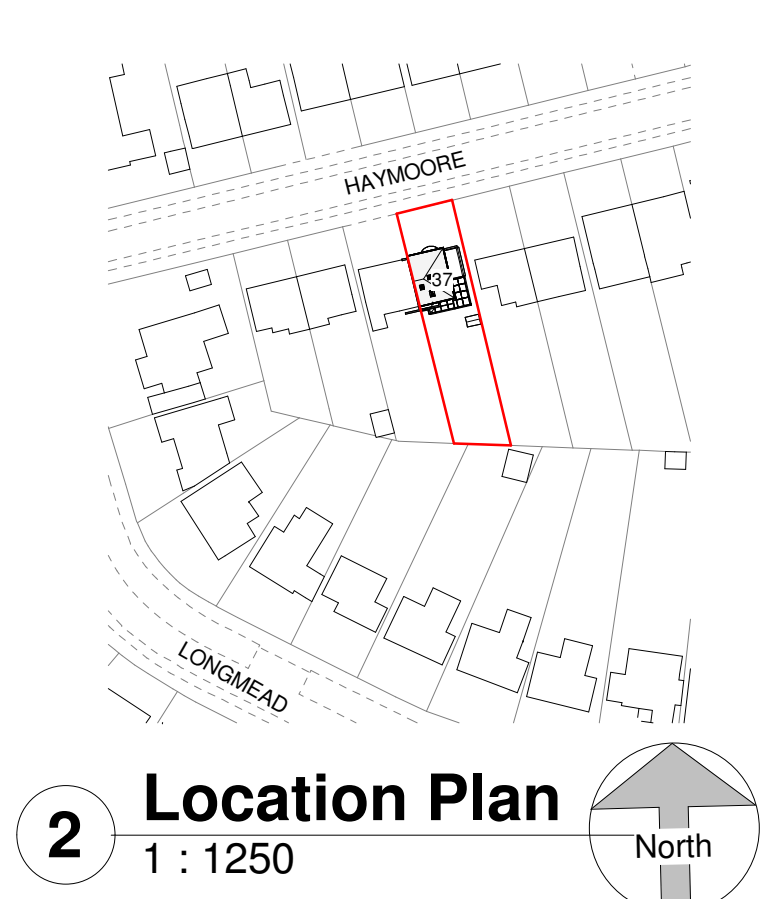


2 Location Plan
1 : 1250

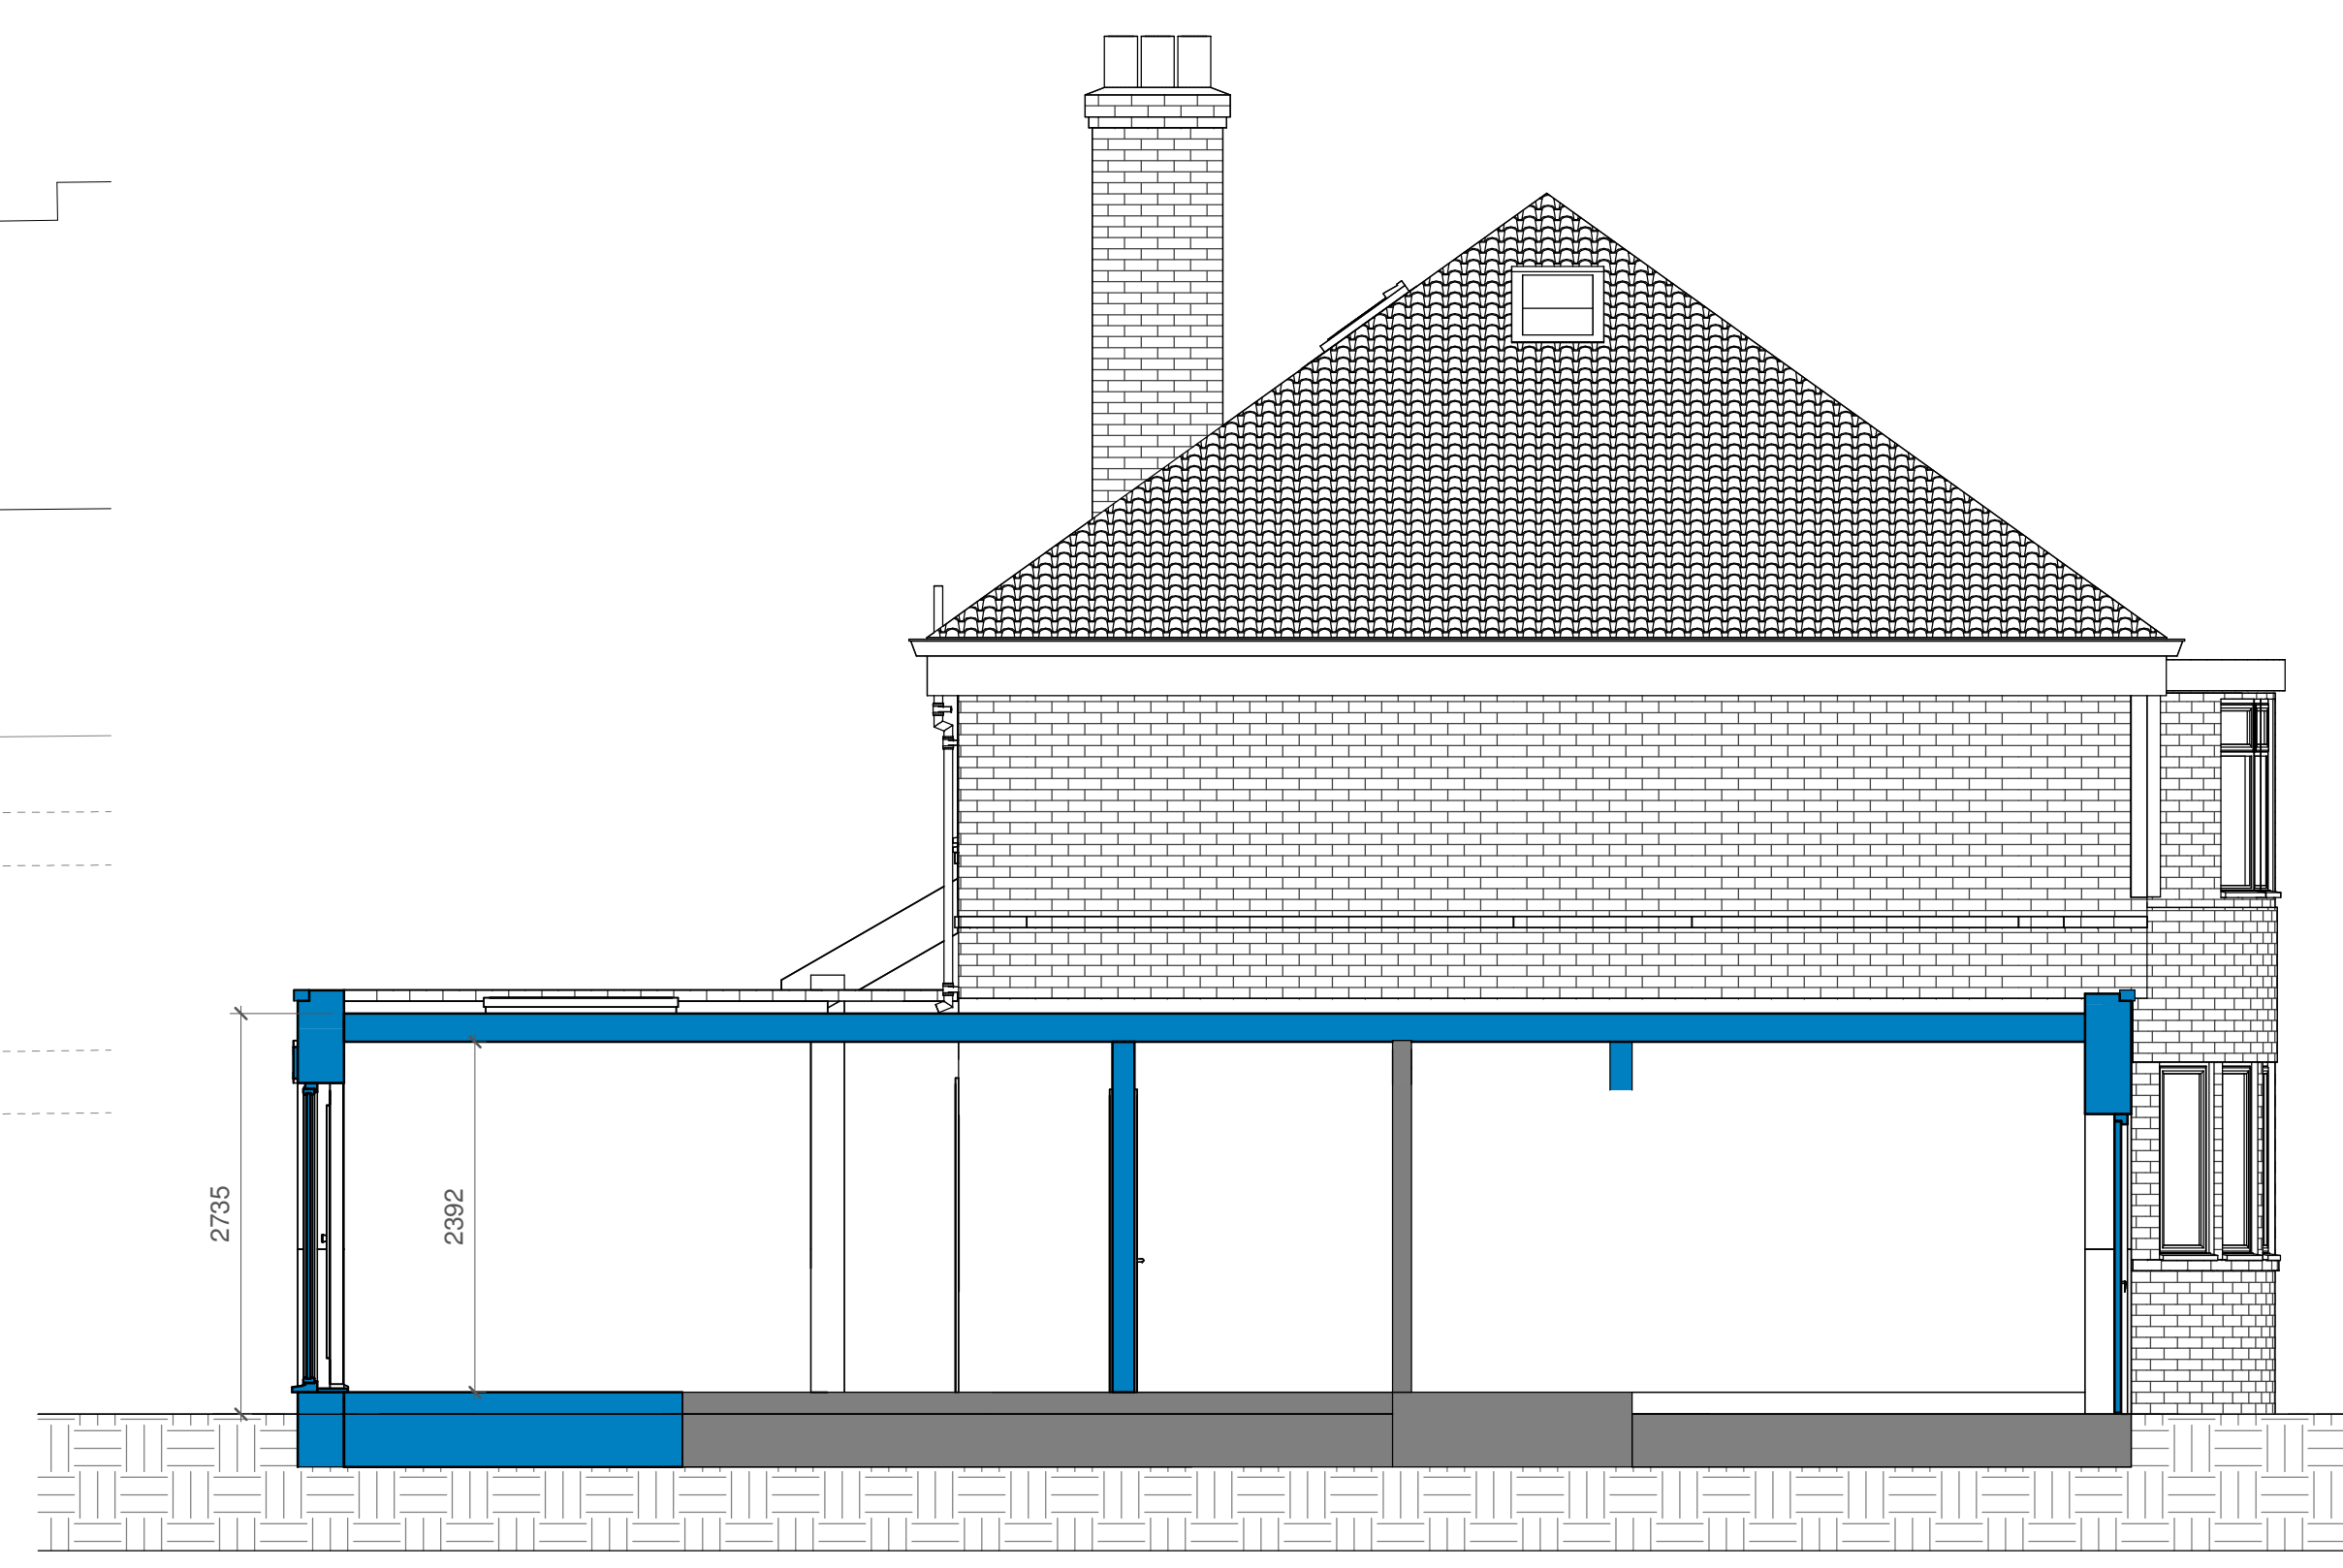


9 Section
1 : 50

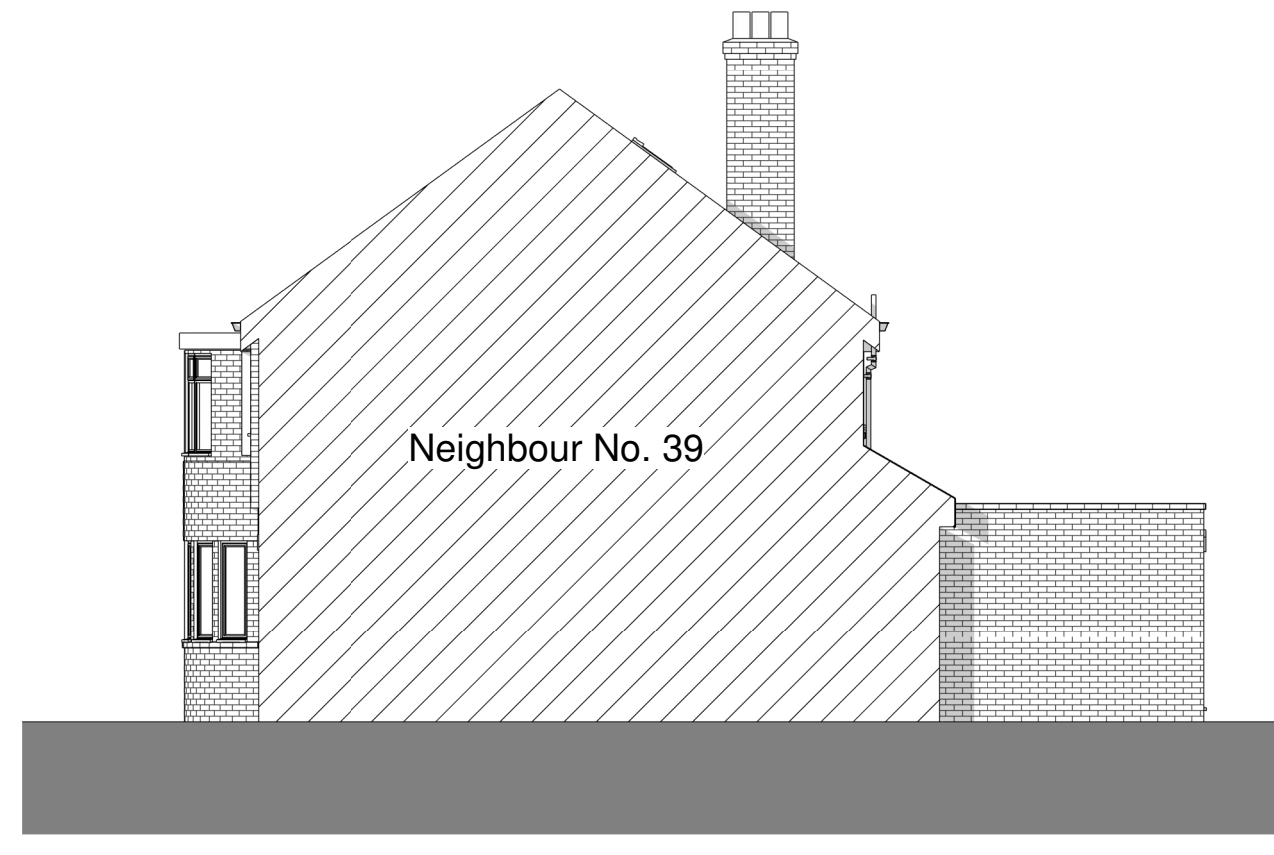

3 Side Elevation W - As Proposed
1 : 100

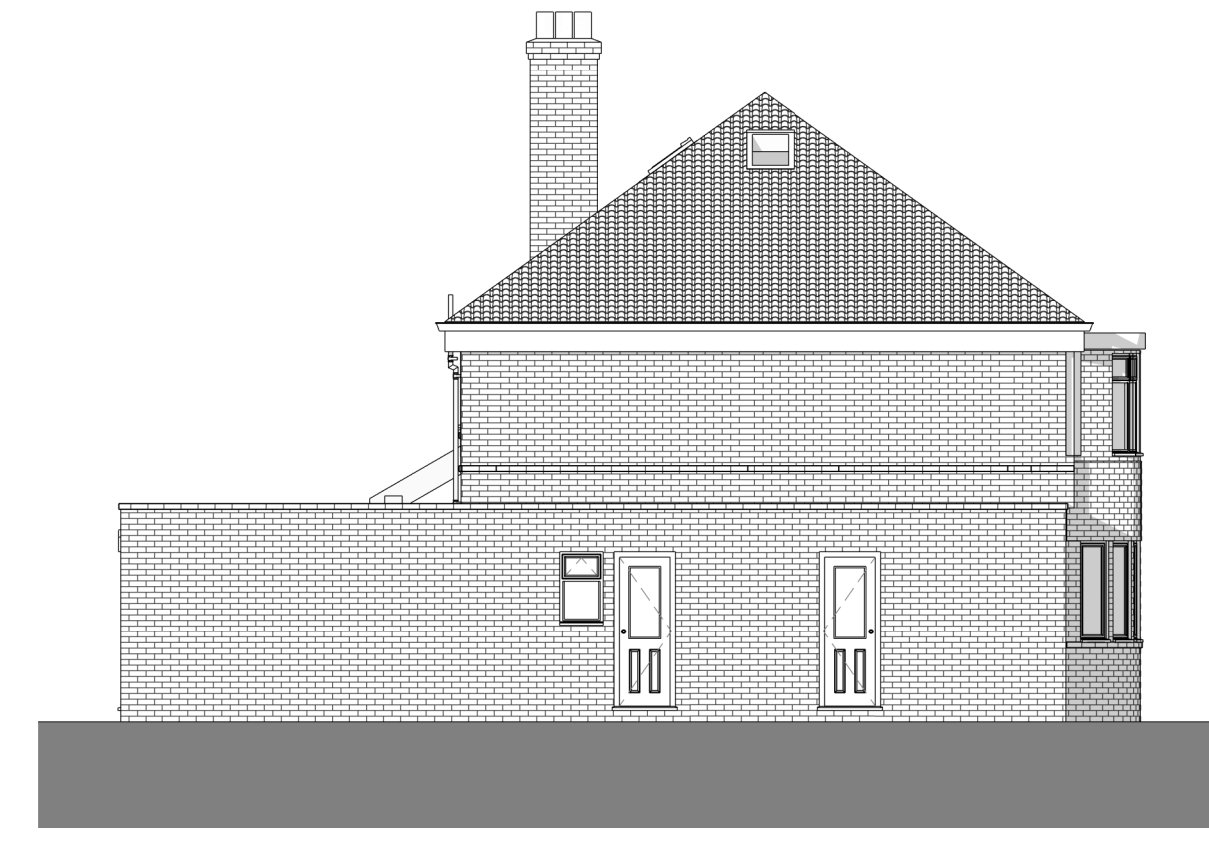

5 Side Elevation E - As Proposed
1 : 100

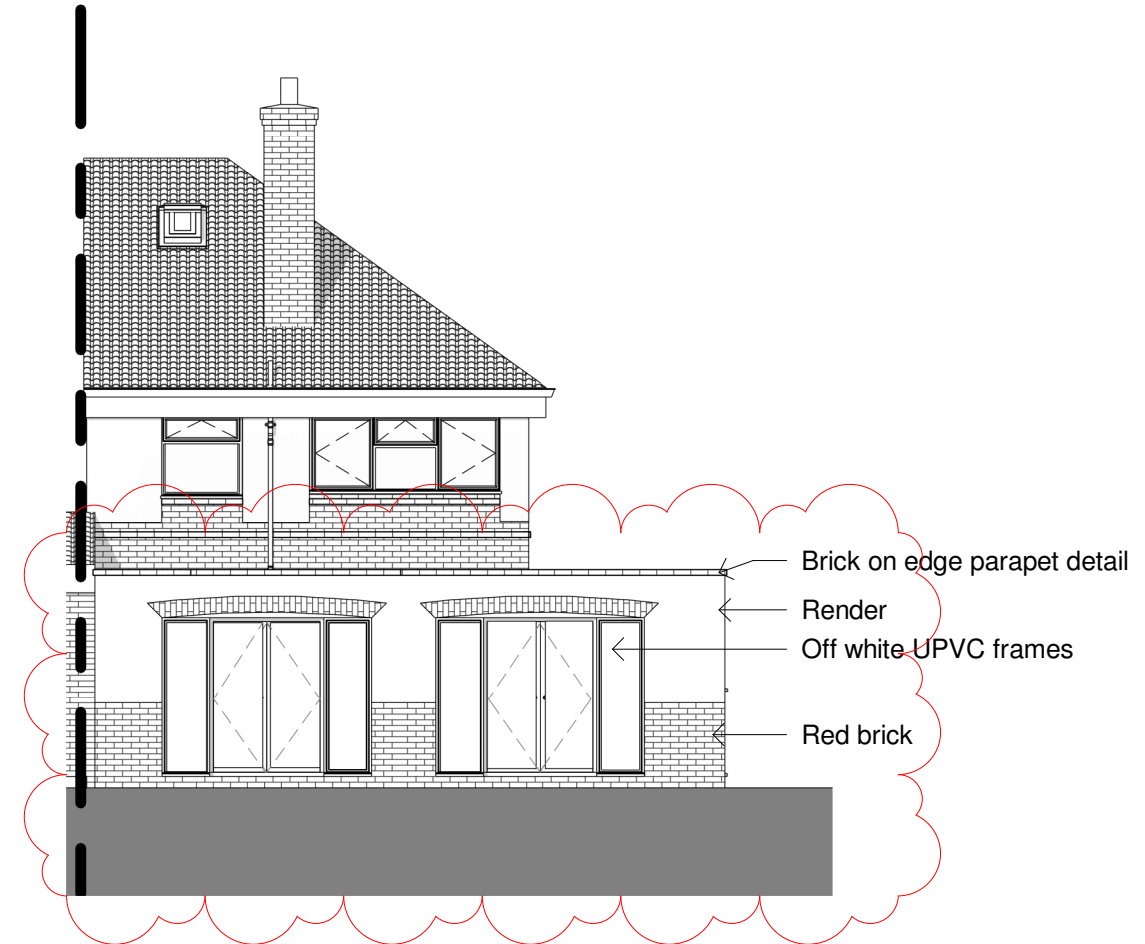

6 Rear Elevation S - As Proposed
1 : 100



7 Front Elevation N - As Proposed
1 : 100


MATERIALS

Roof
Single ply membrane flat roof.

Walls
Red brick to match existing.
White render to match existing.

Doors
Off white UPVC to match existing.

Windows
Off white UPVC to match existing.

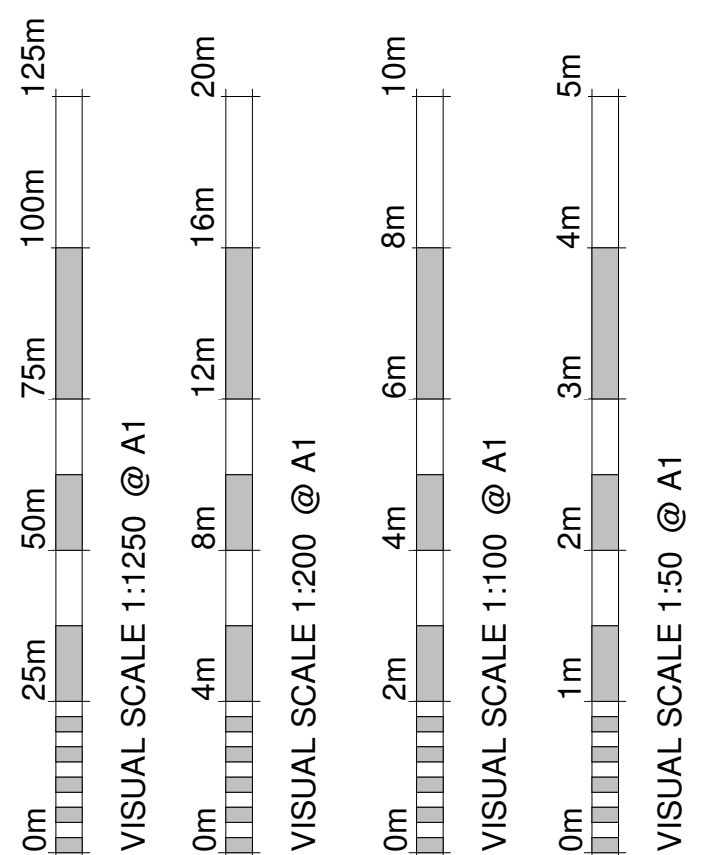

E	Reducing depth of extension	24/02/2026	AB
D	Heritage foundation updates	02/02/2026	AB
C	Heritage foundation updates	19/01/2026	CC
B	Heritage foundation updates	13/01/2026	CC
A	Heritage foundation updates	06/01/2026	JR

Revision Number	Revision Description	Revision Date	Issued by
Revision			

Planning

Status:
Dimensions, areas and levels where given are only approximate and subject to site survey.
All dimensions are to be checked on site. Figured dimensions only are to be taken from this drawing.
This drawing is to be read in conjunction with all relevant consultants and/or specialists drawings/documents and any discrepancies or variations are to be notified to the Architect before the affected work commences. This drawing is copyright and remains the property of the Architects.



telephone: 01462 453931
email: info@croearchitects.co.uk
web: www.croearchitects.co.uk

Project:
37 Haymoor
Letchworth Garden City,
SG6 4HS

Client:
Jack Good & Beth Clark

Drawing name:
As Proposed

Scale: As indicated	A1	Drawing number	Revision
Date: 08/25		25087 - 010	E
Drawn by: AB			