

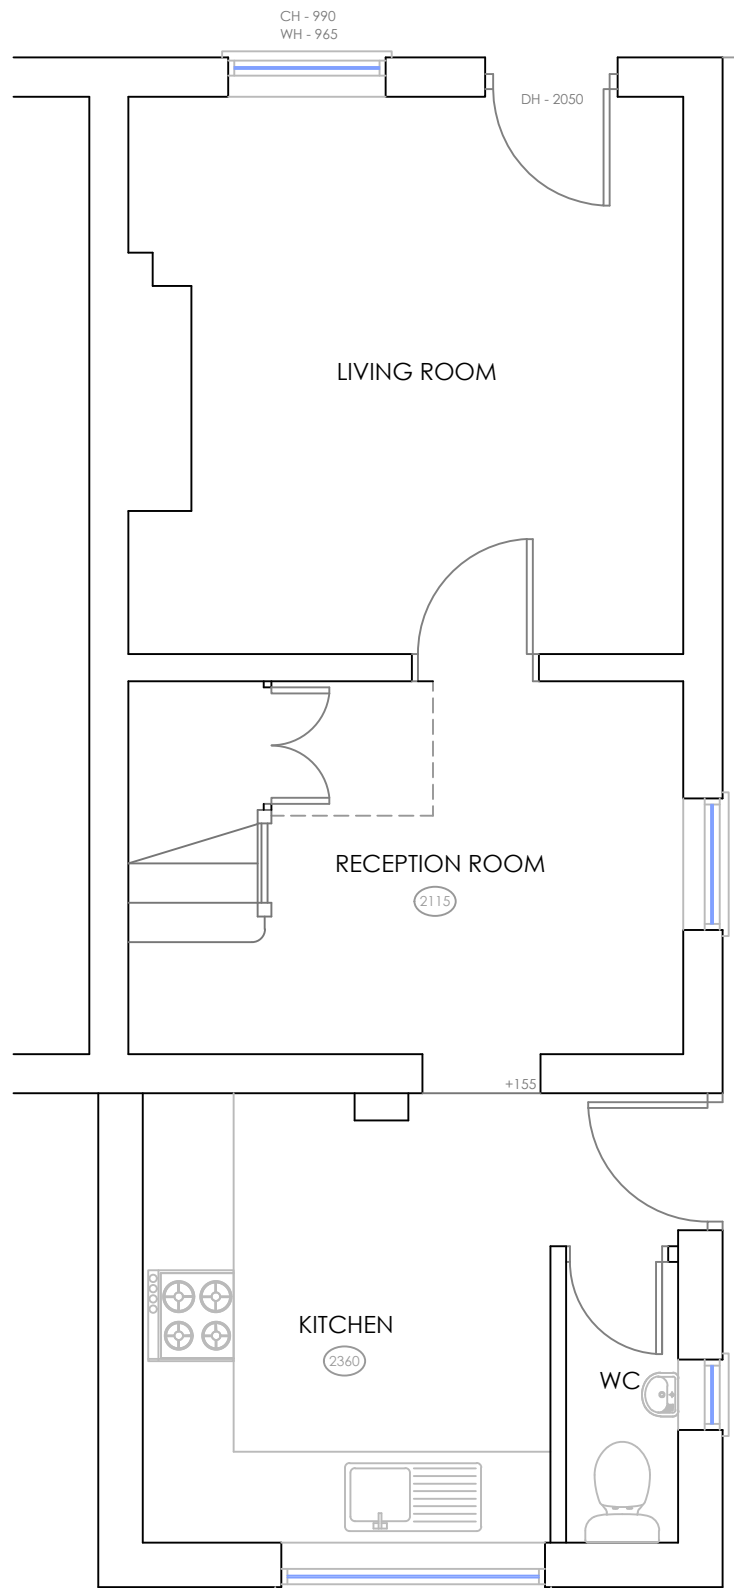


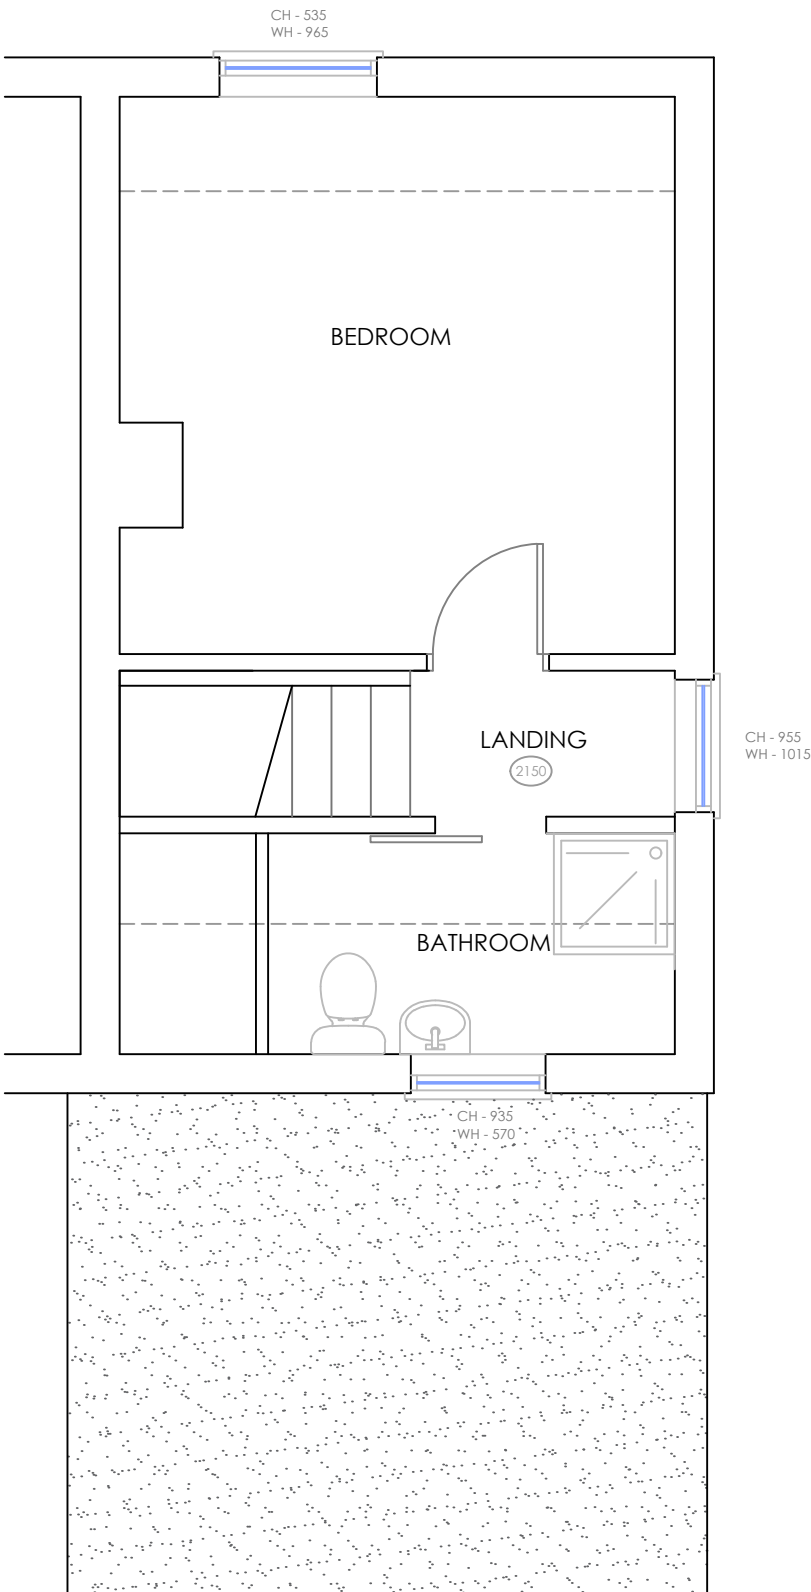

GROUND FLOOR PLAN
EXISTING FLOOR PLANS
Scale 1:50 @ A3

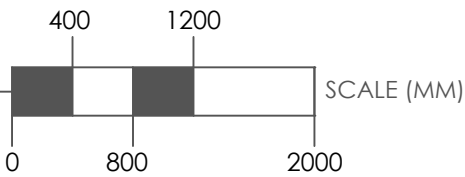

FIRST FLOOR PLAN

	Do not scale from this drawing All dimensions to be checked on site Works to be carried out in accordance with bye-laws and regulations of Local Authorities and Statutory Undertakers.	Amendments: O: 16.09.2024 A: 06.10.2024 FIRST ISSUE ALTERATION TO LAYOUT	Client: Mr Brand	Scale: 1:50 @ A3 Date: SEPTEMBER 2024	
				Drawn: BR Checked:	
	Drawing type: PLANNING		Project: 1 WOODBINE COTTAGES REED HERTS	Drg.no: WOODBINE - 1101 Rev: A	
				Title: EXISTING GROUND AND FIRST FLOOR PLANS	