




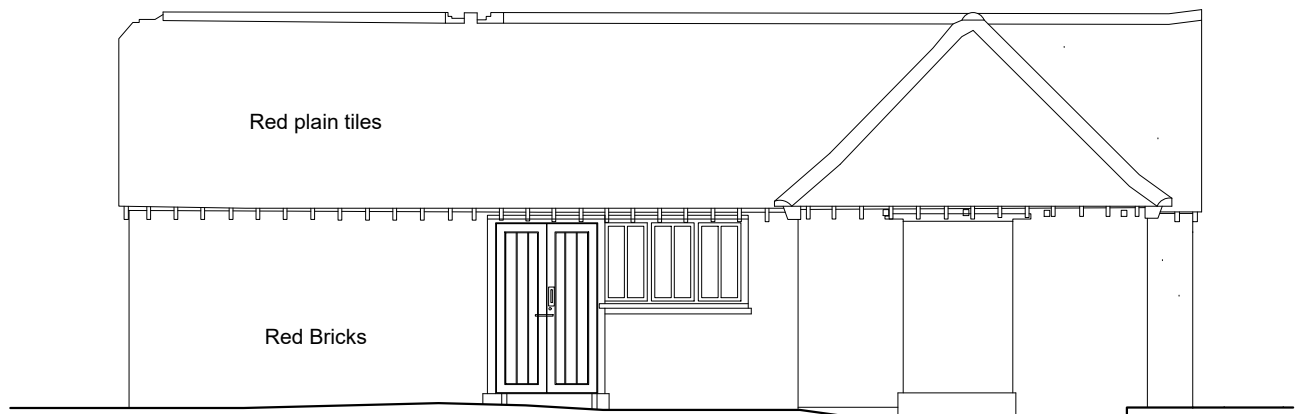


NORTH ELEVATION AS EXISTING

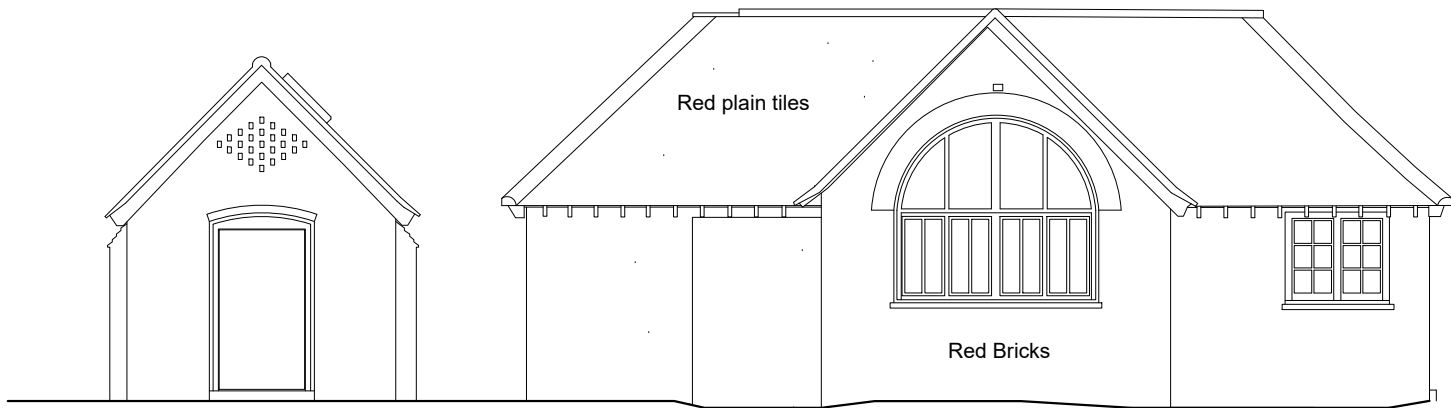


EAST ELEVATION AS EXISTING

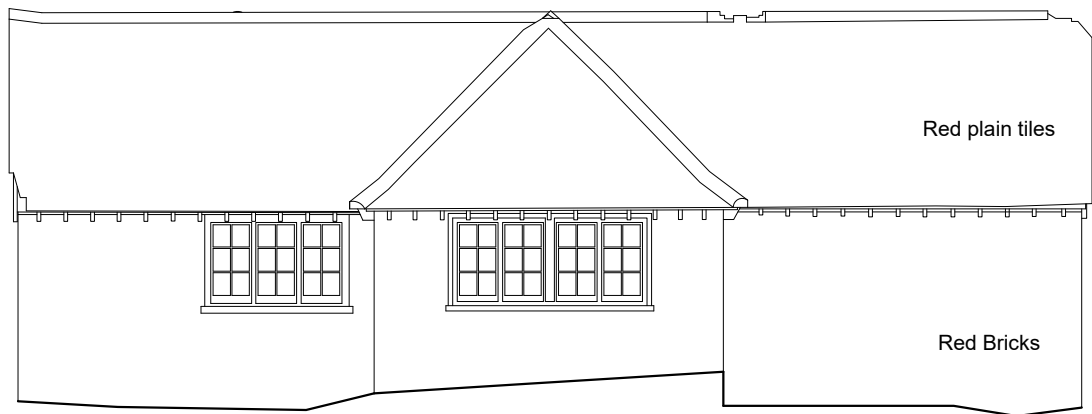


SOUTH ELEVATION AS EXISTING

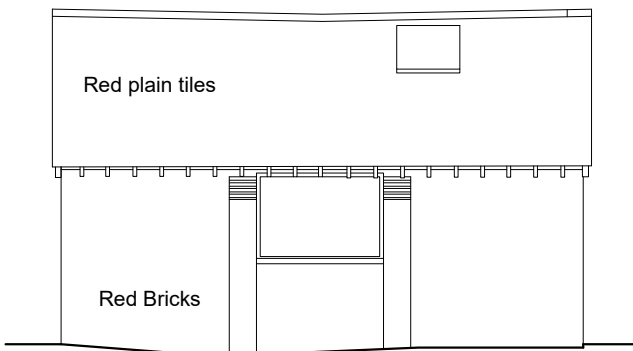


NORTH ELEVATION AS EXISTING

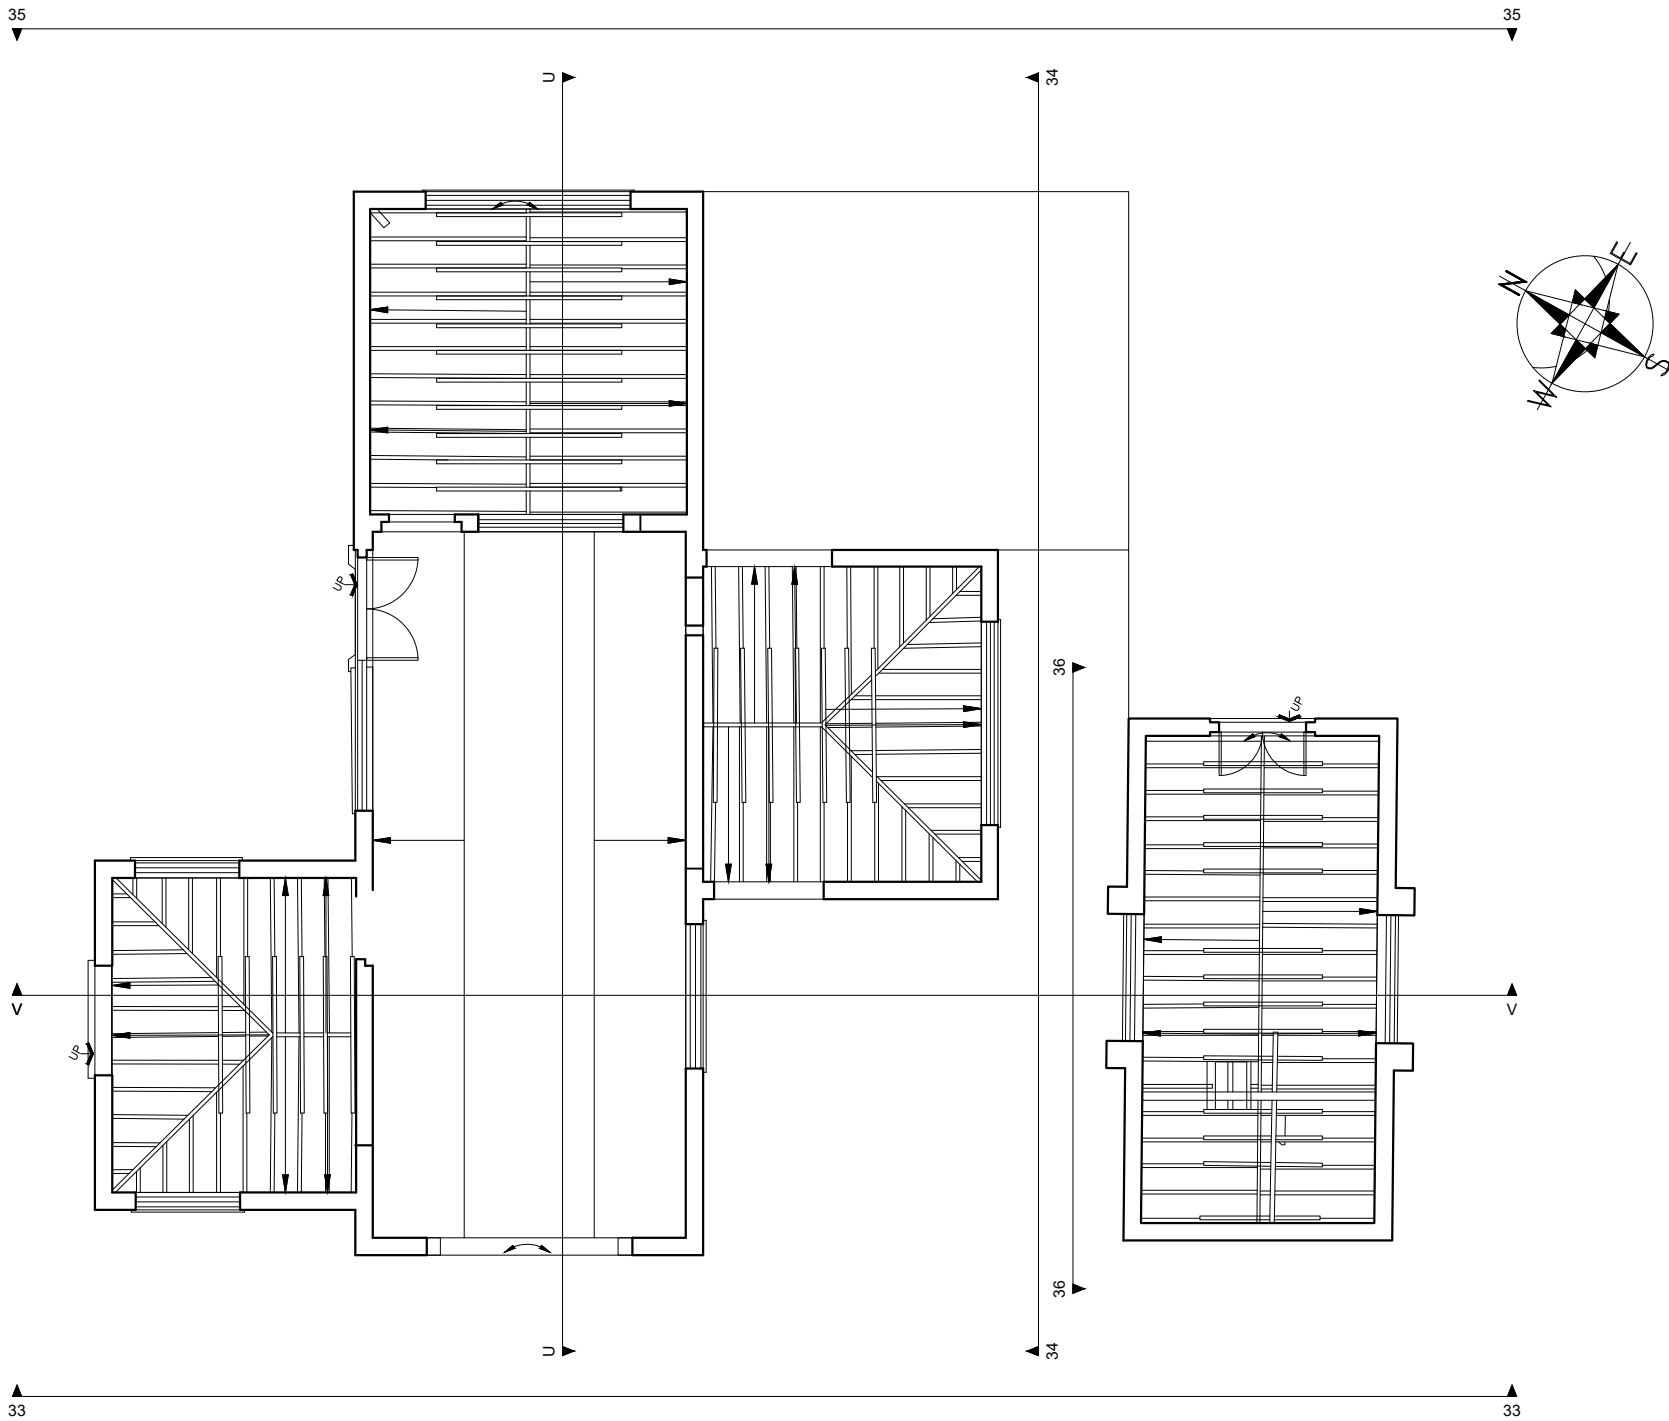

GROUND FLOOR PLAN AS EXISTING

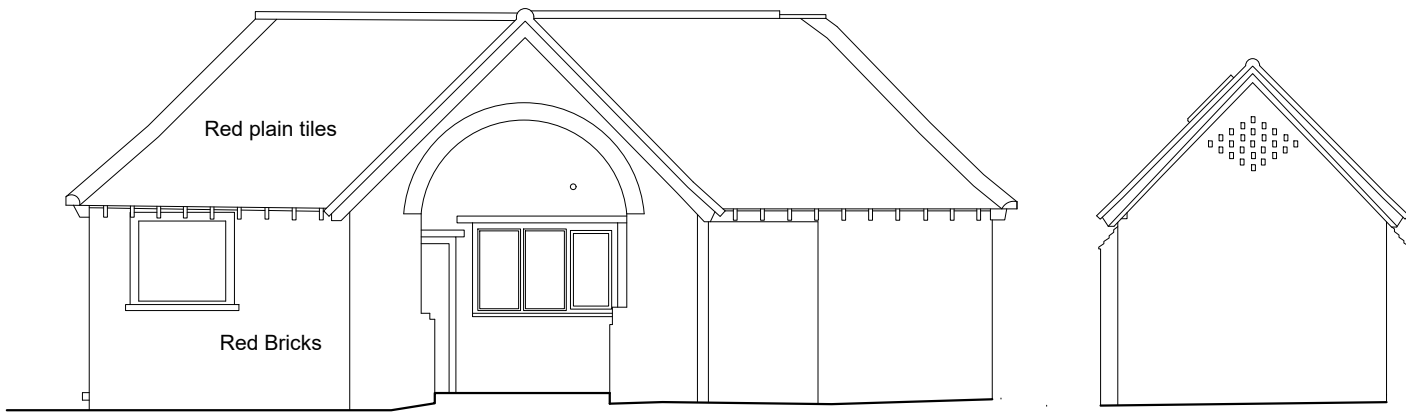

WEST ELEVATION AS EXISTING

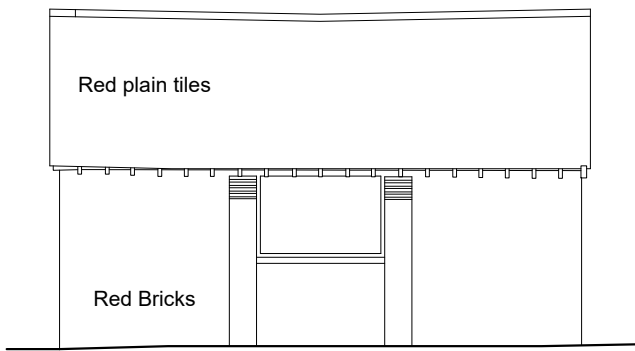

SOUTH ELEVATION AS EXISTING

DO NOT SCALE OFF THIS DRAWING
DO NOT SUBSTITUTE ANY OF THE PRODUCTS
OR MATERIALS.

1. This is a planning drawing and is intended for this use only; it must not be used for construction.
2. All dimensions are in MM and should be checked on site prior to commencement of work; do not scale off this drawing.
3. This drawing is to be read in conjunction with all other relevant information.
3. Discrepancies between drawings and information to be referred to Architect without delay.

Materials as Existing

- Roof** -
Peg tile with bonnet hips. Flat Roof section presumed to be lead originally.
- Walls** -
Red Bricks laid Flemish Bond with Queen Closers. Semi-circular Arch Details.
- Windows** -
Painted timber casements. Louvres inset in a painted timber frames within some arches.
- Rooflights** -
Boarded up lightweight glazing lights
- Doors** -
Painted boarded doors.
- Floor** -
Earth floors.
- Rainwater Goods** -
Missing painted cast iron.
- Boundary Treatments** -
Post and rail fencing.

P03	KPT Planning Issue	10.07.24
P02	Notes Added	31.05.24
P01	Initial Issue	22.05.24
Revision	Description	Date

0 m 5 m

AY PILSBURY THOMAS ARCHITECTS

S-CABAL

HONEYLANDS RADWINTER SAFFRON WALDEN ESSEX
CB10 2TJ 01799 599208 | info@kpt.co.uk | kpt.co.uk

Client
The Door UK Ltd

Project
**Temple Dinsley
Preston, Hitchin,
Hertfordshire, SG4 7RT**

Drawing title
**Existing GA Plans & Elevations:
Tank House**

Purpose of issue

Job no. Status Scale @ A2
641 S0 1:100

Checked by
ST

Date Revision
28.05.24 P03

Drawing number
641-KS-03-PH-DR-A-02010