


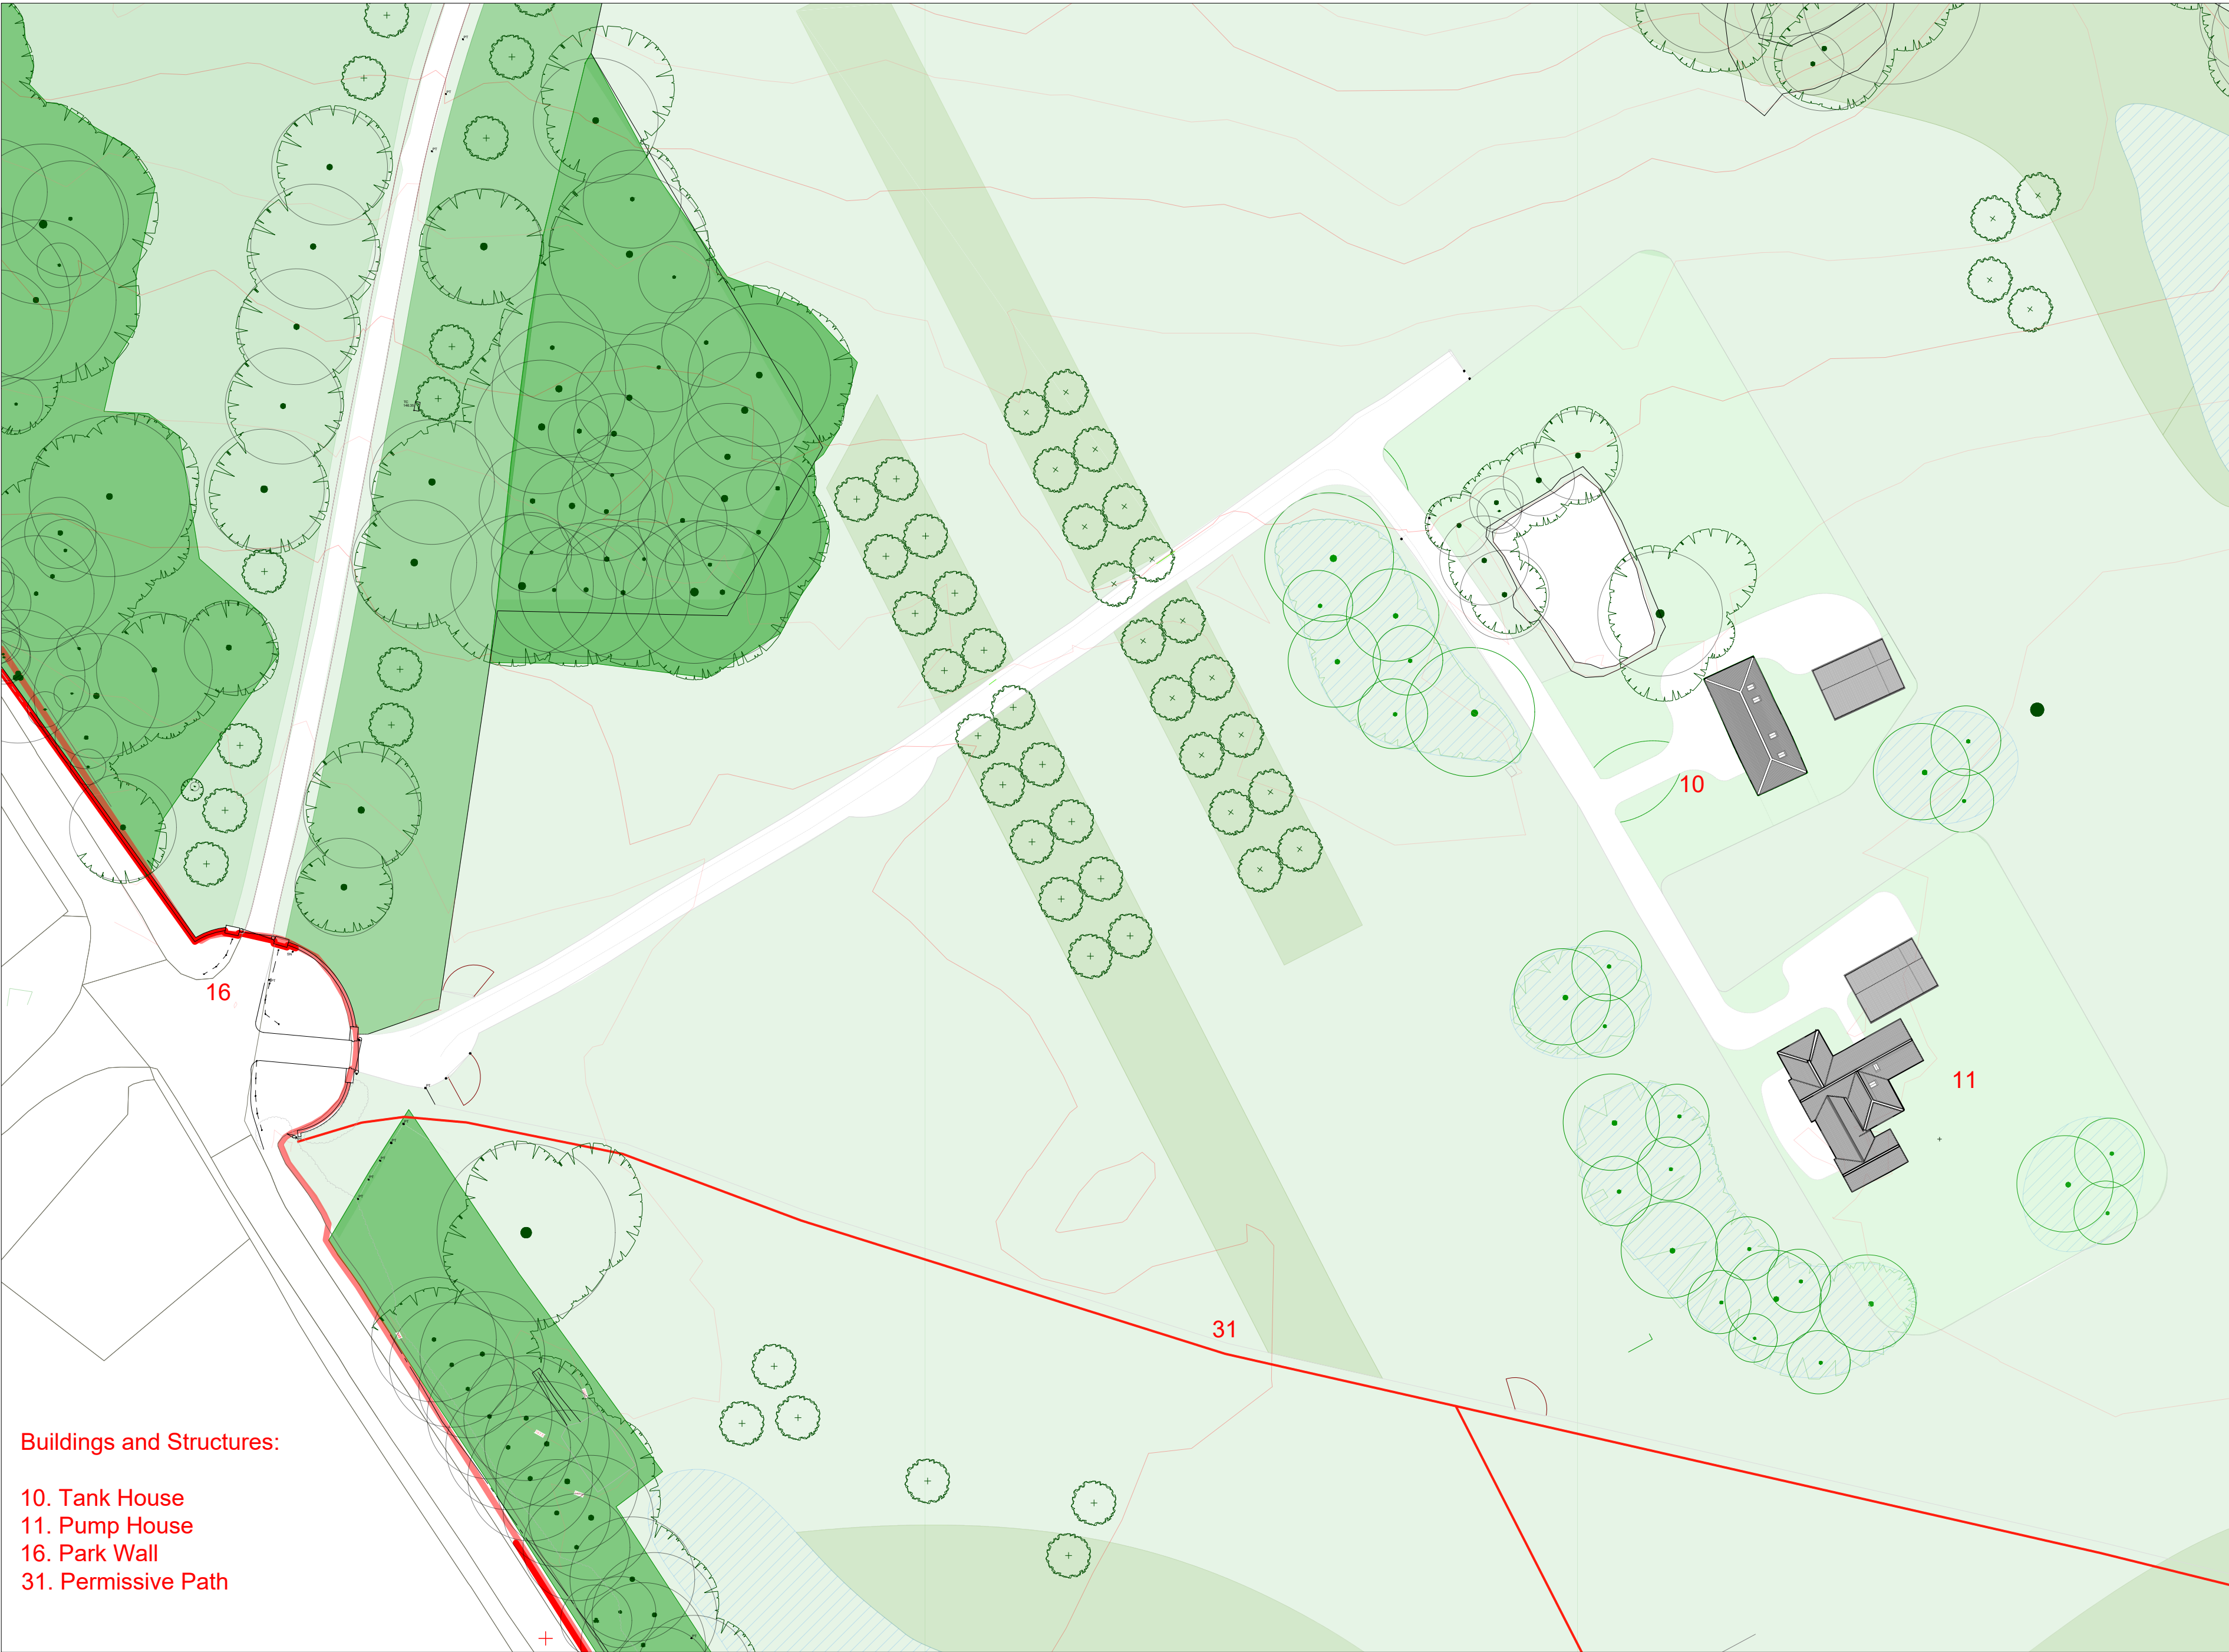

Buildings and Structures:

- 10. Tank House
- 11. Pump House
- 16. Park Wall
- 31. Permissive Path

DO NOT SCALE OFF THIS DRAWING
DO NOT SUBSTITUTE ANY OF THE PRODUCTS
OR MATERIALS.

1. This is a planning drawing and is intended for this use only; it must not be used for construction.
2. All dimensions are in MM and should be checked on site prior to commencement of work; do not scale off this drawing.
3. This drawing is to be read in conjunction with all other relevant information.
3. Discrepancies between drawings and information to be referred to Architect without delay.

P04	KPT Planning Issue	10.07.24
P03	Layout Updated	30.05.24
P02	Landscaping Amended	28.05.24
P01	Initial Issue	24.04.24
Revision	Description	Date



KAY PILSBURY THOMAS ARCHITECTS
S C A B A L E
HONEYLANDS RADWINTER SAFFRON WALDEN ESSEX
CB10 2TJ | 01799 599208 | info@kptco.uk | kpt.co.uk

Client
The Door UK Ltd

Project
Temple Dinsley
Preston, Hitchin,
Hertfordshire, SG4 7RT

Drawing title
Tank and Pump House
Proposed Site Plan

Purpose of issue
Planning

Job no. Status Scale @ A2
641 SO 1:500

Checked by
ST

Date Revision
20.05.24 P04

Drawing number
641-KS-03-XX-DR-A-10500