


DIMENSIONS TO BE CHECKED ON SITE BEFORE ANY WORKS.
ANY QUERIES REGARDING DIMENSIONS TO BE TAKEN UP WITH
PENTANGLE DESIGN GROUP.

ALL DIMENSIONS OF EXISTING BUILDINGS TO BE VERIFIED ON SITE.

THIS DRAWING IS THE COPYRIGHT OF PENTANGLE DESIGN GROUP
AND SHALL NOT BE IN ANY WAY USED OR REPRODUCED WITHOUT
THEIR PRIOR WRITTEN CONSENT.


NOTES

0 5 10 m

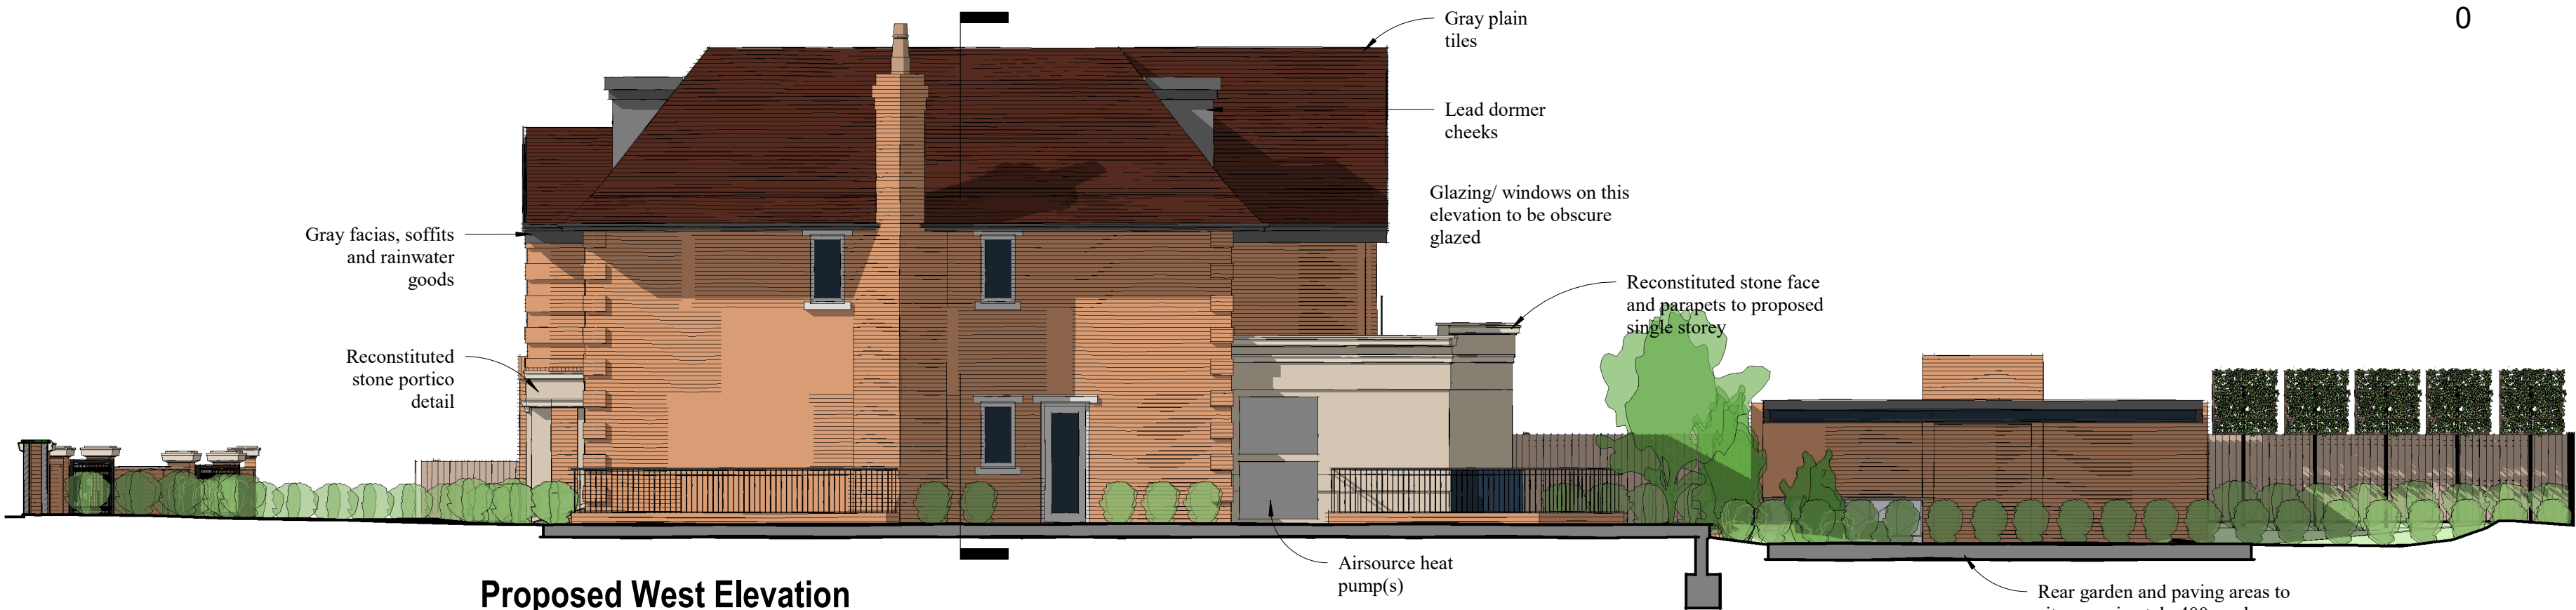

Proposed West Elevation

1 : 100

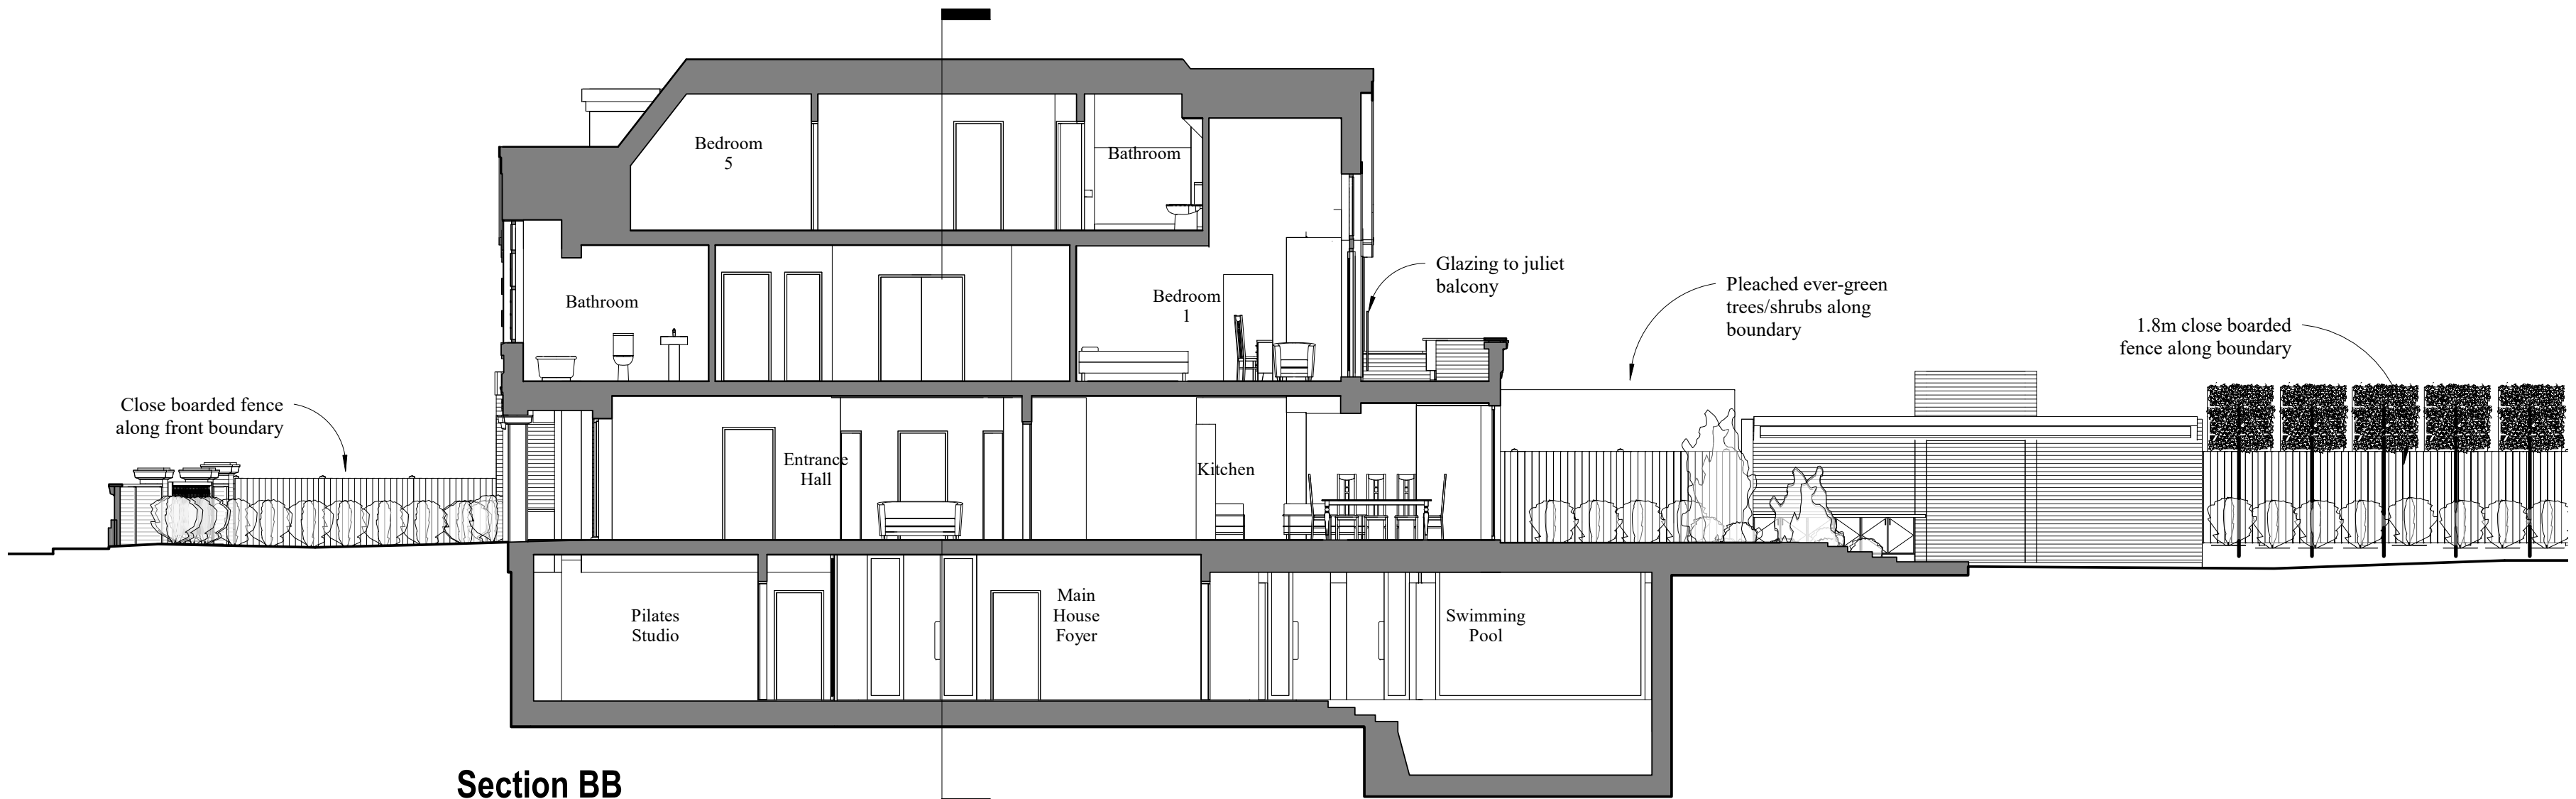

Section BB

1 : 100

PLANNING

PENTANGLE
DESIGN GROUP

SUITE 1, 21 BANCROFT HITCHIN HERTS SG5 1JW
T:01462 431133 E:pdg@pentangledesign.co.uk

JOB TITLE

Proposed Replacement Dwelling at
35 Grays Lane, Hitchin

for

DRAWING TITLE

Proposed Elevation and Section

SCALE	DRAWING NUMBER	REVISION
1 : 100		
DATE	Oct '25	
SHT SIZE	A3	
JOB NUMBER	3959	

CHARTERED ARCHITECTS