

SHEET NO.

P203

PERMITTED
DEVELOPMENT
DIAGRAM

DATECURRENT REVISION

PROJECT NAME

55 Layston Park

PROJECT NUMBER 1788

PROJECT STATUS -

PROJECT ADDRESS 55 Layston Park,
Royston, Herts, SG8 9DS

NOTES

ALL DIMENSIONS AND MEASUREMENTS PRESENTED
ARE APPROXIMATE AND SHOULD BE VERIFIED ON-
SITE PRIOR TO CONSTRUCTION.

VARIATIONS MAY EXIST DUE TO SITE CONDITIONS,
ADJUSTMENTS, OR OTHER UNFORESEEN FACTORS.

CONTRACTORS SHOULD PROMPTLY REPORT ANY
DISCREPANCIES, DEFECTS, OR ISSUES ENCOUNTERED
DURING CONSTRUCTION TO G2 ARCHITECTURE
LIMITED. IF YOU HAVE ANY QUESTIONS, PLEASE DO
NOT HESITATE TO CONTACT US ON 07449 626262.

THE CONTRACTOR IS RESPONSIBLE FOR
INTERPRETING AND EXECUTING THE DRAWINGS
ACCURATELY AND ACCORDING TO BEST PRACTICES.

THESE DRAWINGS ARE PROTECTED BY COPYRIGHT
AND ARE PROVIDED FOR THE SOLE PURPOSE OF THE
CURRENT PROJECT. THEY ARE NOT TO BE COPIED,
TRACED, OR USED FOR ANY FUTURE WORK WITHOUT
PRIOR WRITTEN CONSENT FROM G2 ARCHITECTURE
LIMITED.


© G2 ARCHITECTURE LIMITED 2025.
ALL RIGHTS RESERVED.

DRAWN BY
TS

CHECKED BY
GD

SCALE
As indicated

PAPER SIZE
A2

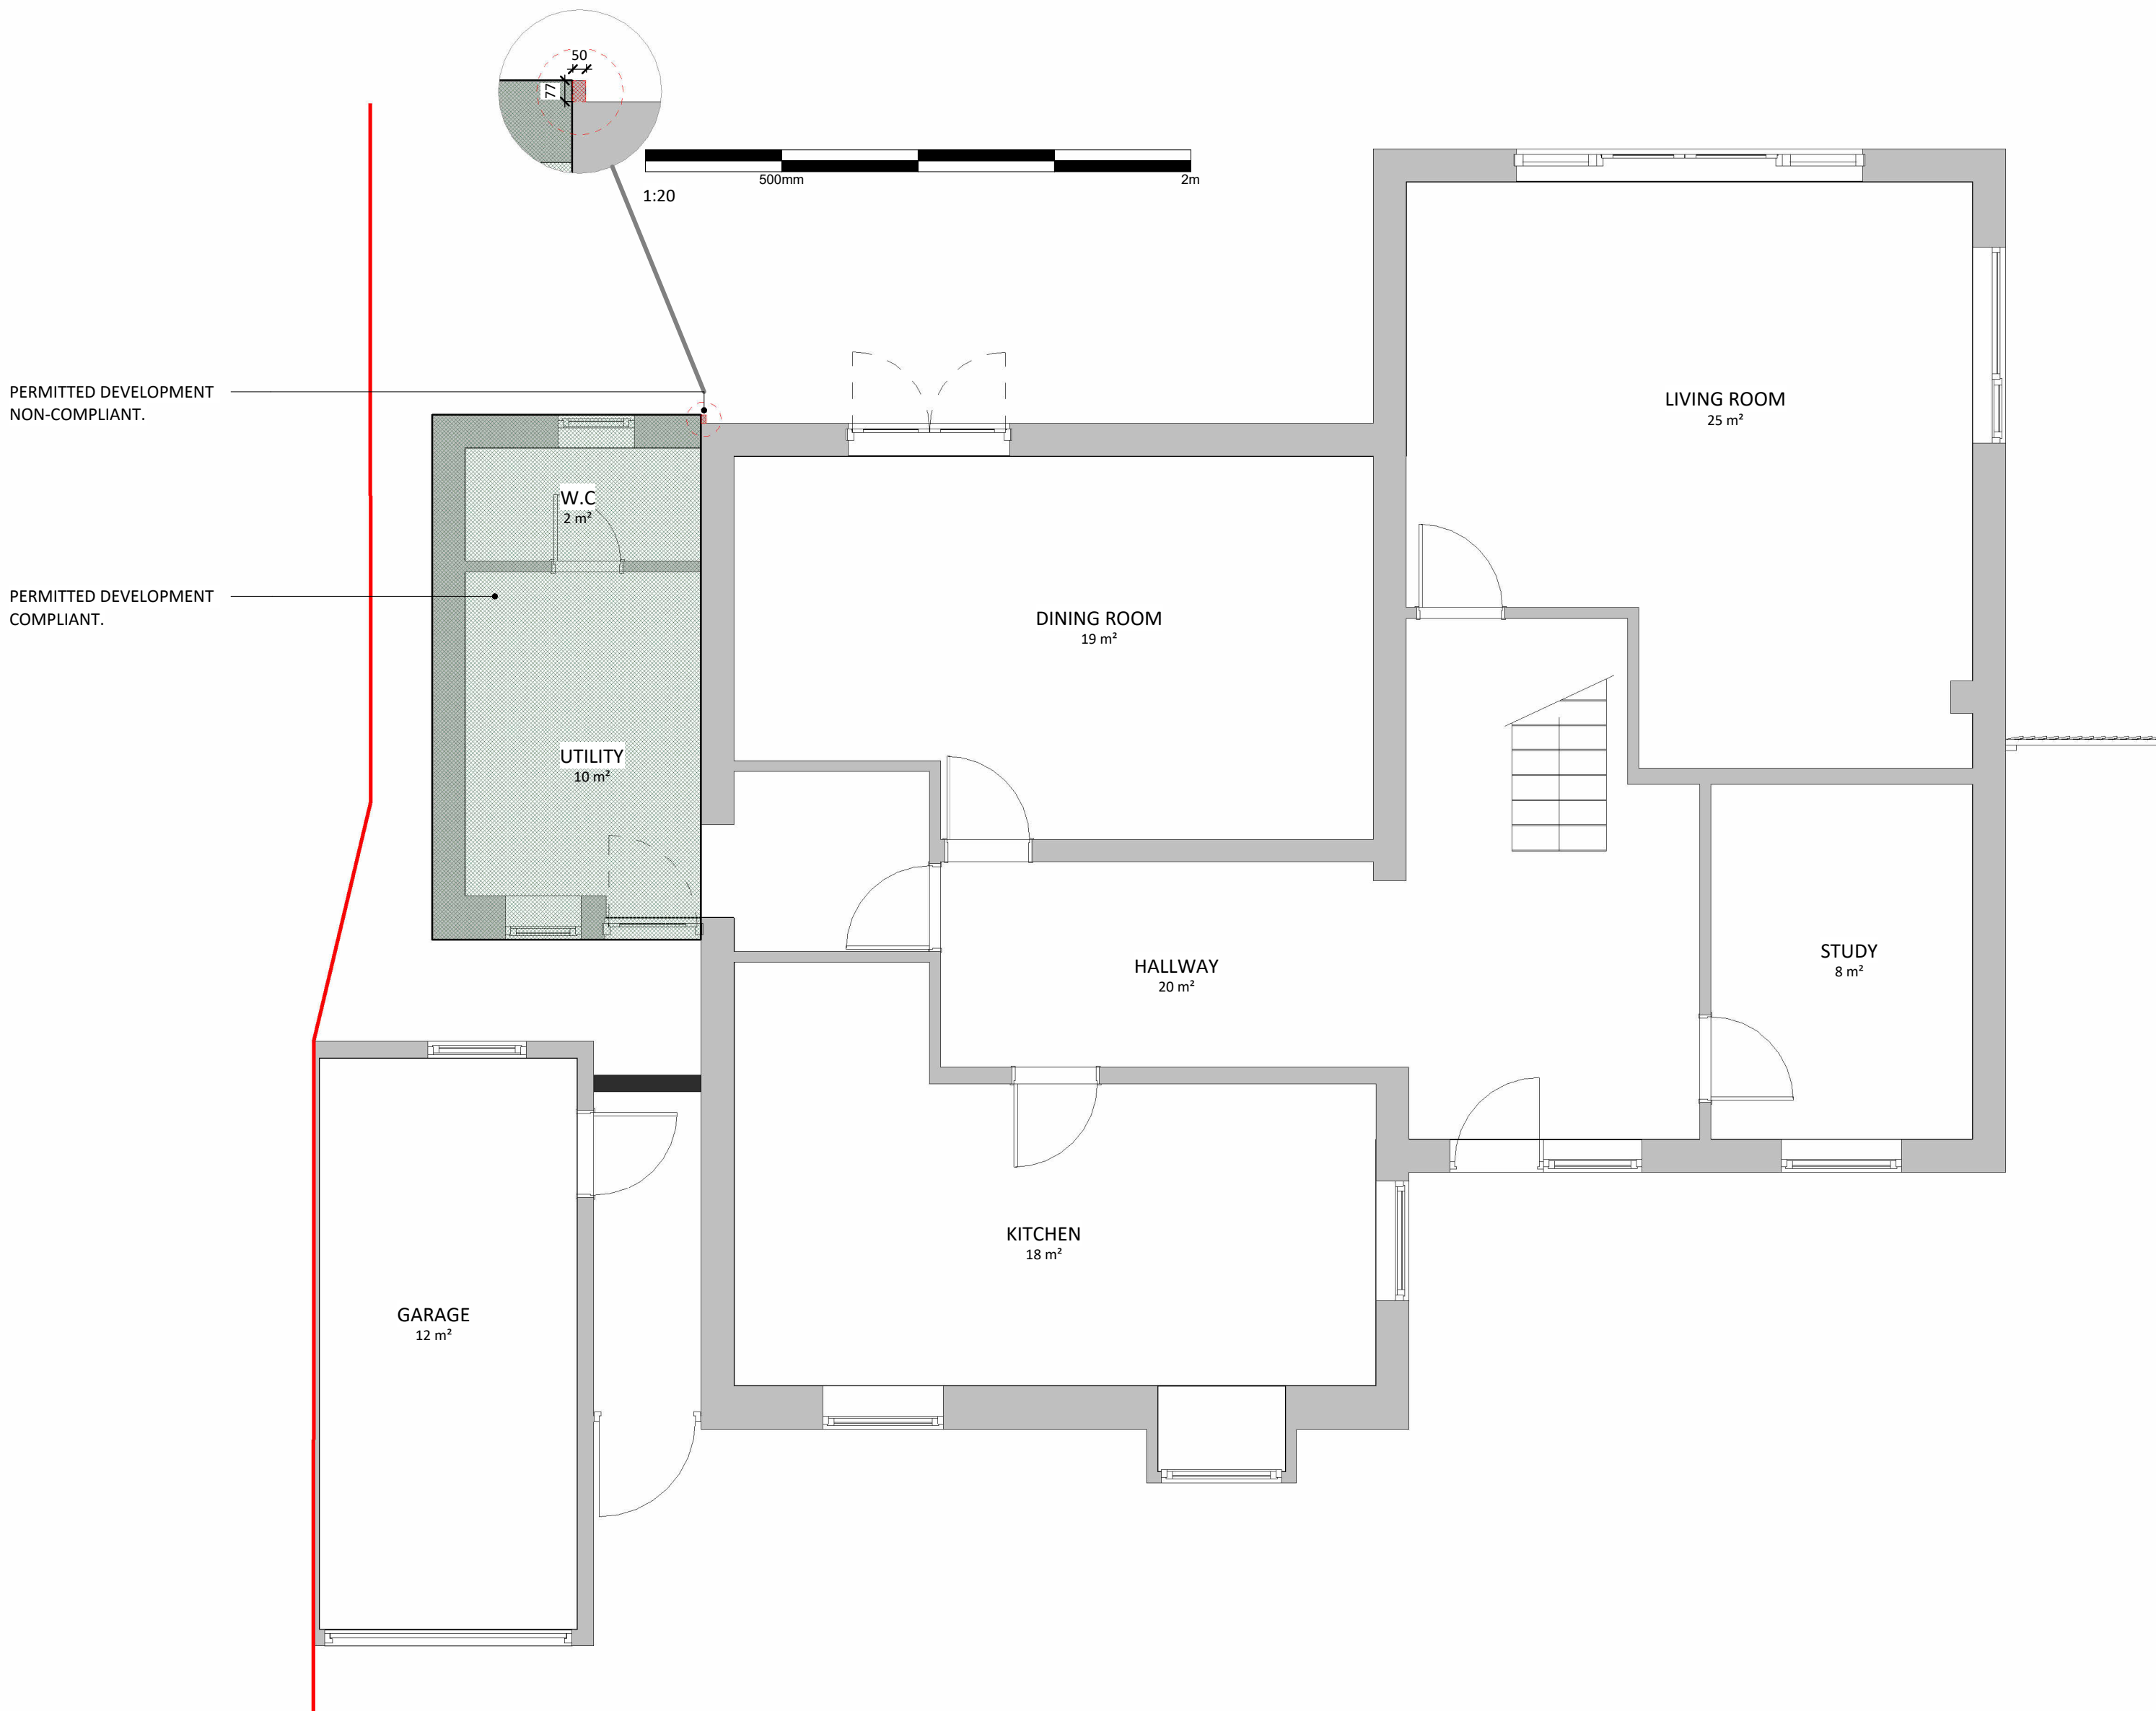

GROUND FLOOR PLAN



1:50