



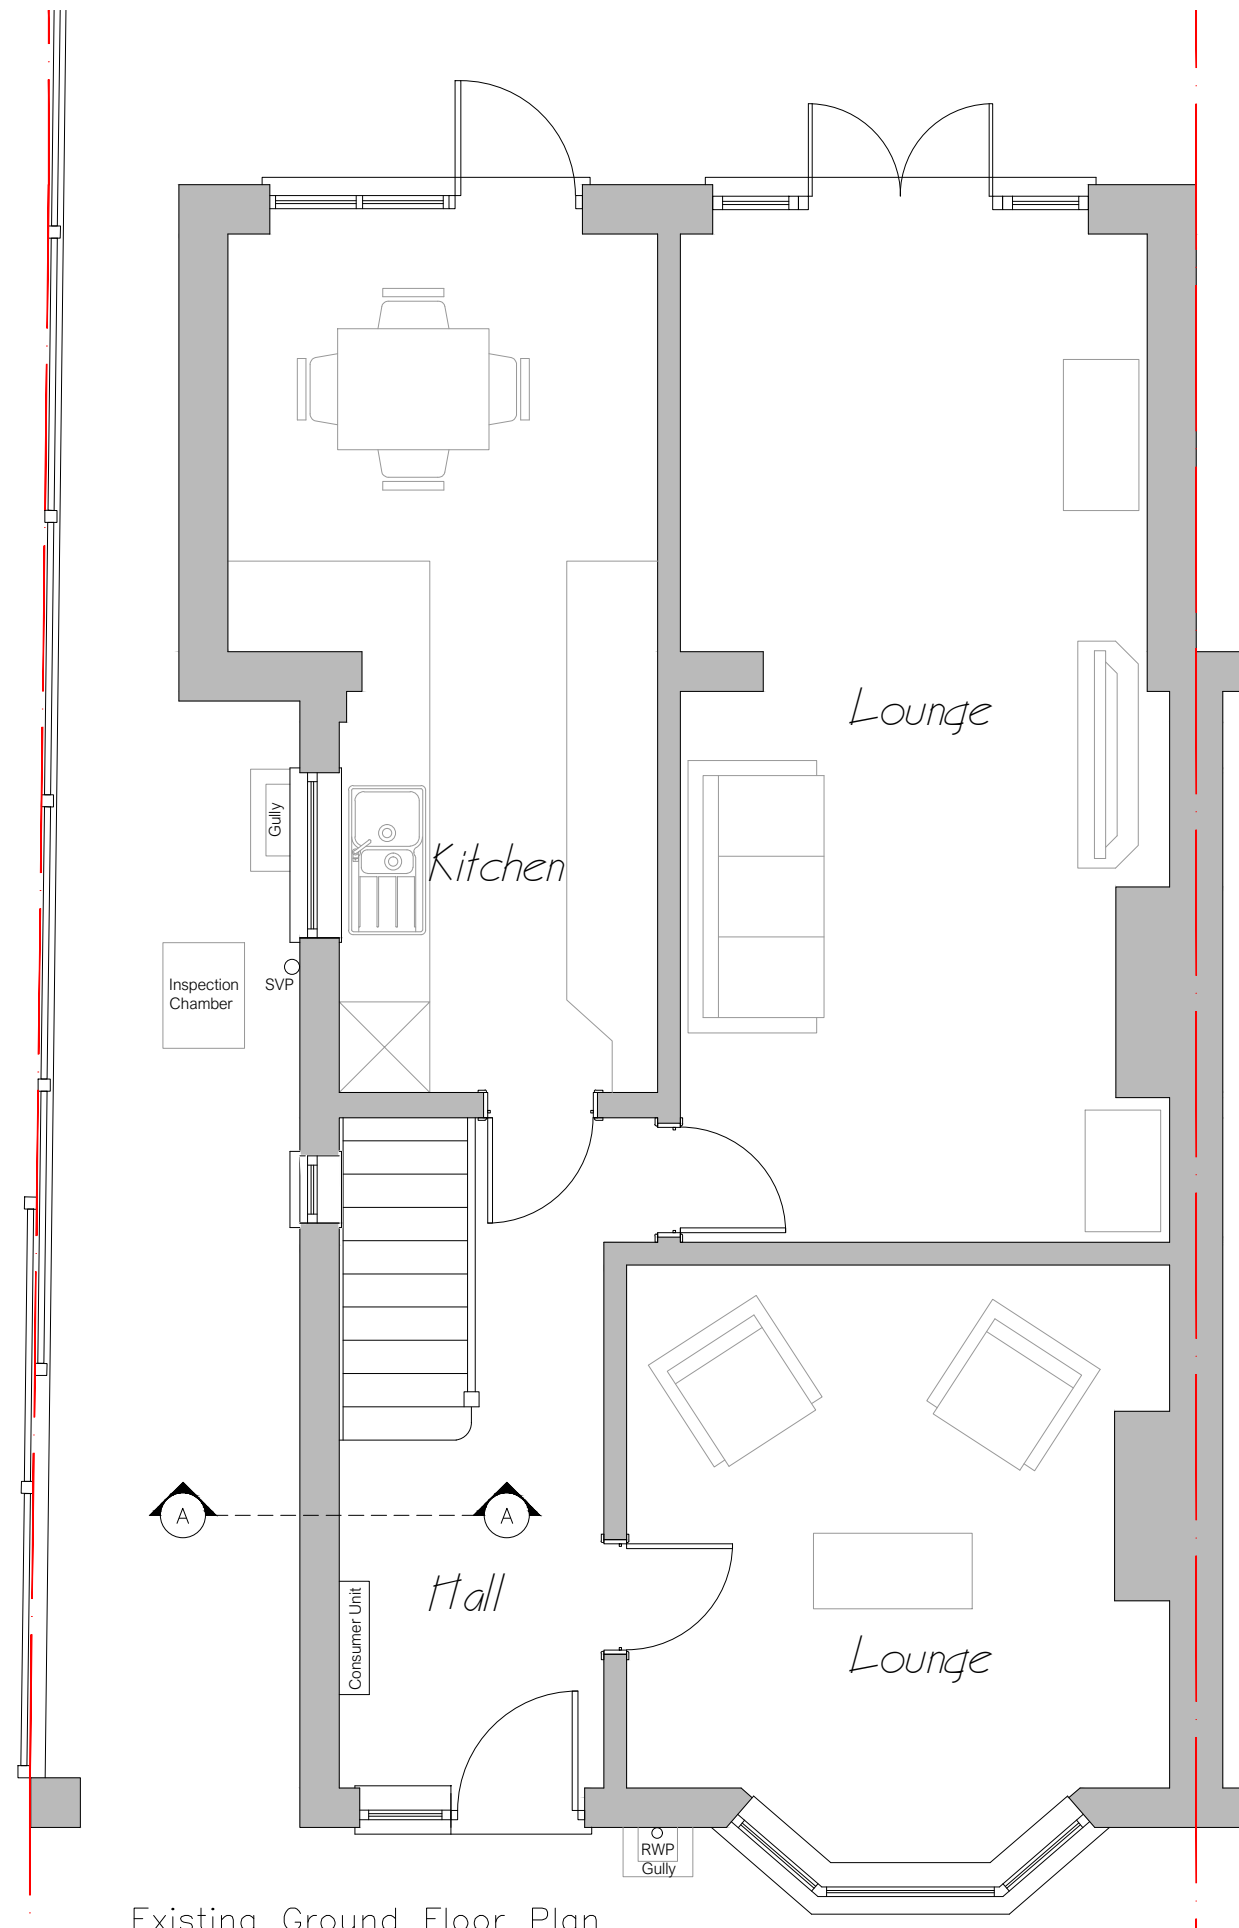


Existing Ground Floor Plan  
1:50

Scale 1:50

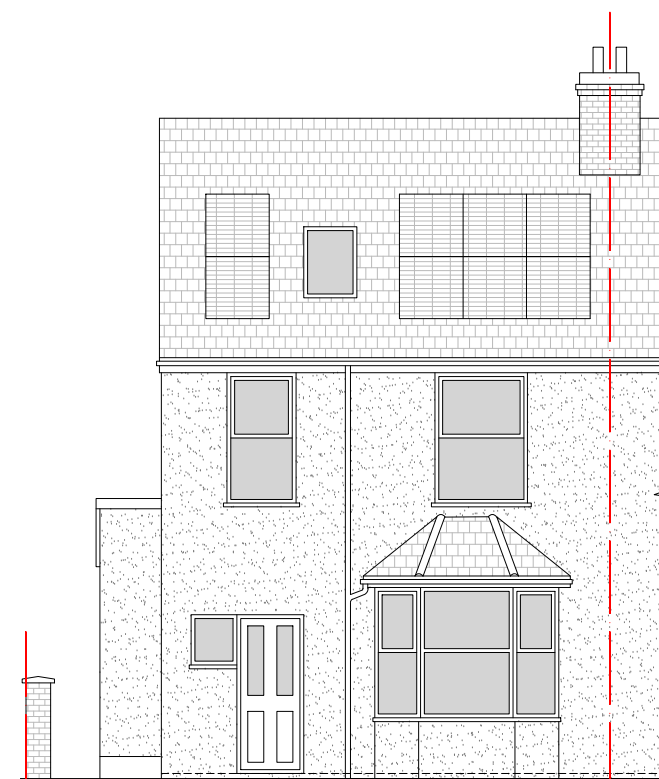


Existing Front Elevation  
1:100

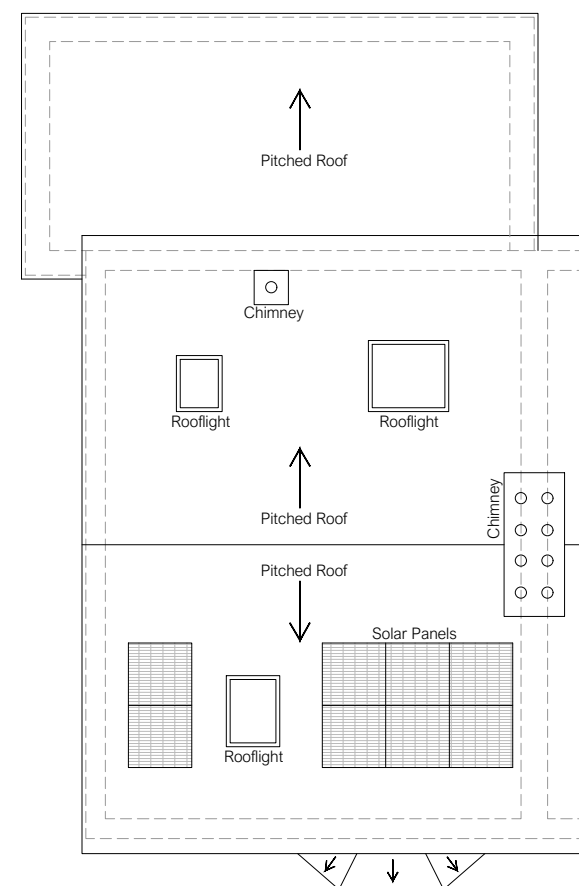


Existing Roof Plan  
1:100

Scale 1:100

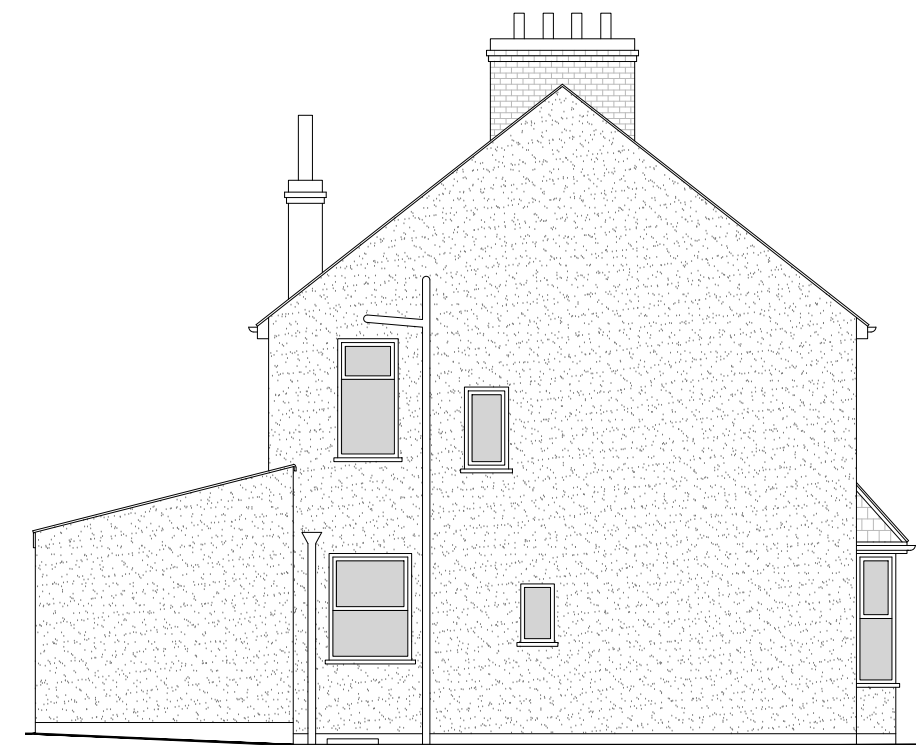

Existing Side Elevation  
1:100

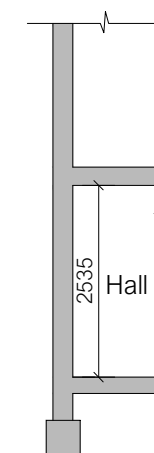

Existing Section A:A  
1:100

© RDO Architectural Design. This drawing is copyright and must not be copied, reproduced or used for any purpose other than that for which it was issued, without written consent.  
All dimensions to be checked on site or in the workshop before work commences. Only figured dimensions to be worked to.  
Any discrepancies to be reported to RDO Architectural Design.



ryan.h@rdoarchitecturaldesign.co.uk  
www.rdoarchitecturaldesign.co.uk  
07438 271414

Project:  
68 Gaping Lane, SG5 2JE  
Proposed Side Single-Storey Extension (WC)

Drawing:  
Existing Plans, Elevations & Section

|                                                |                     |                  |
|------------------------------------------------|---------------------|------------------|
| Scale:<br>1:50/1:100 @ A3                      | Date:<br>04/2026    | Rev. No.:<br>P01 |
| Drawn By:<br>RH                                | Status:<br>PLANNING |                  |
| Drawing No.:<br>RDO - 26 - 040 - A - PL - 1101 |                     |                  |