

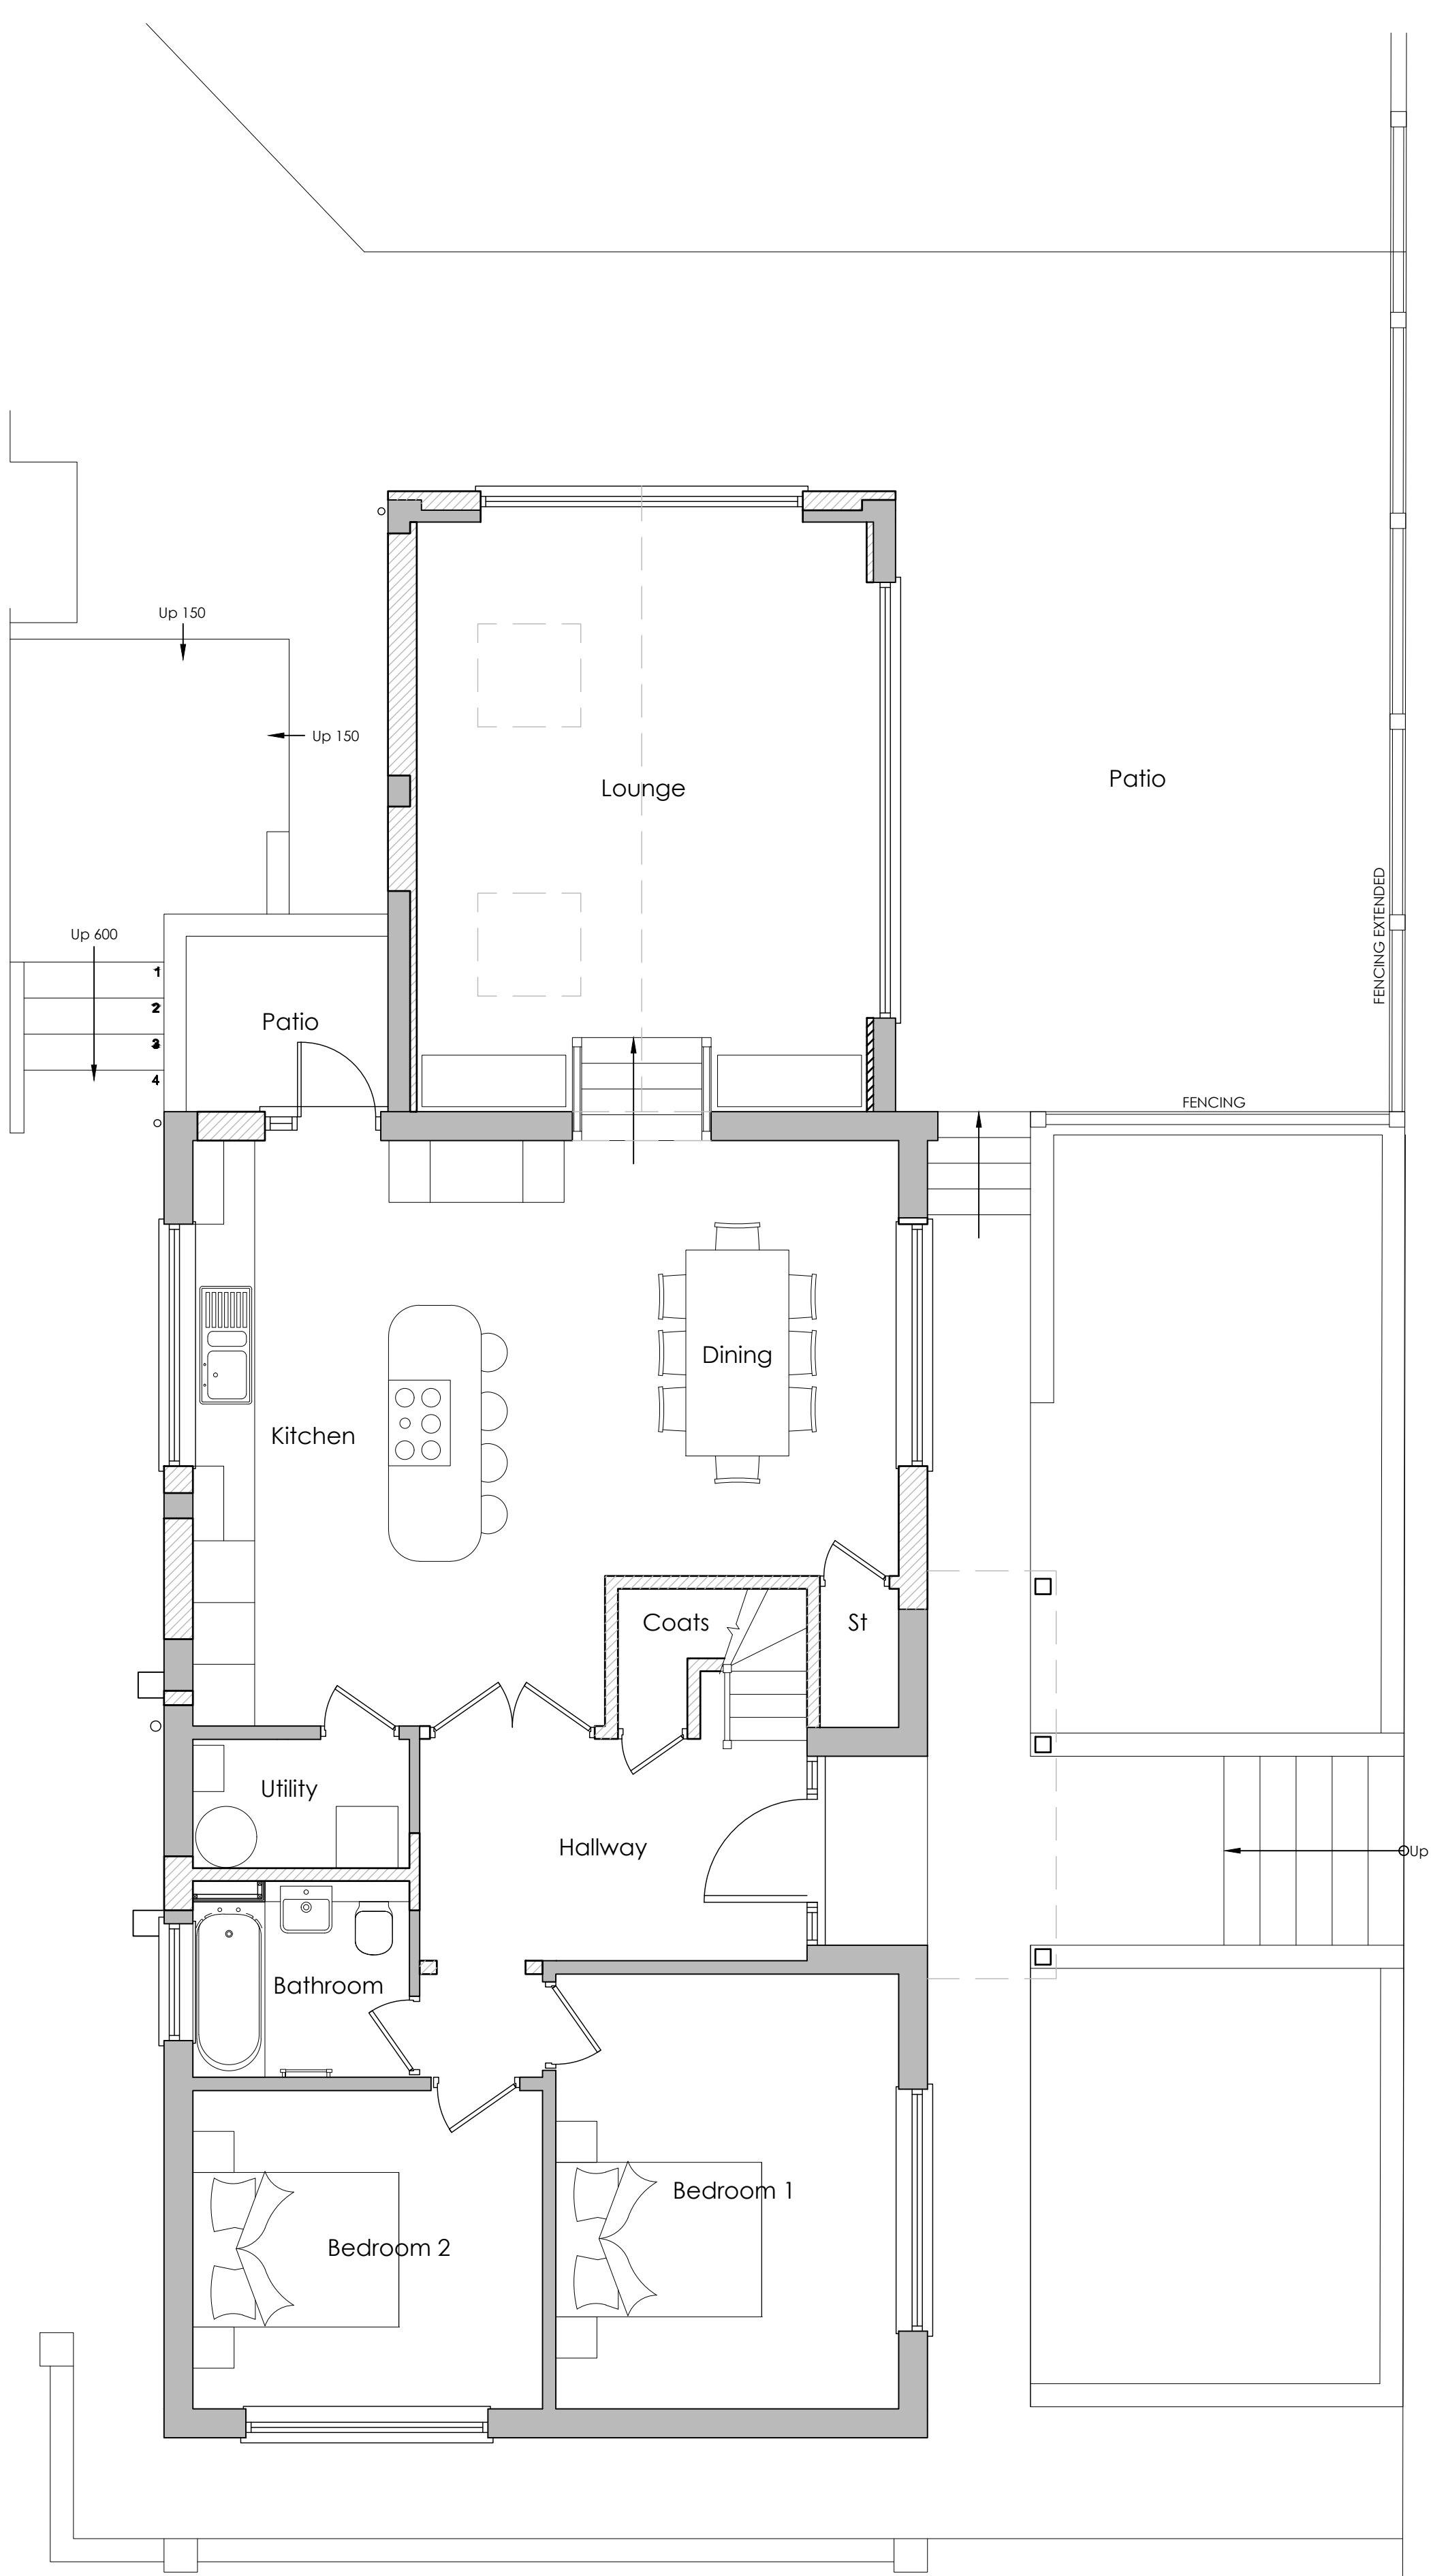
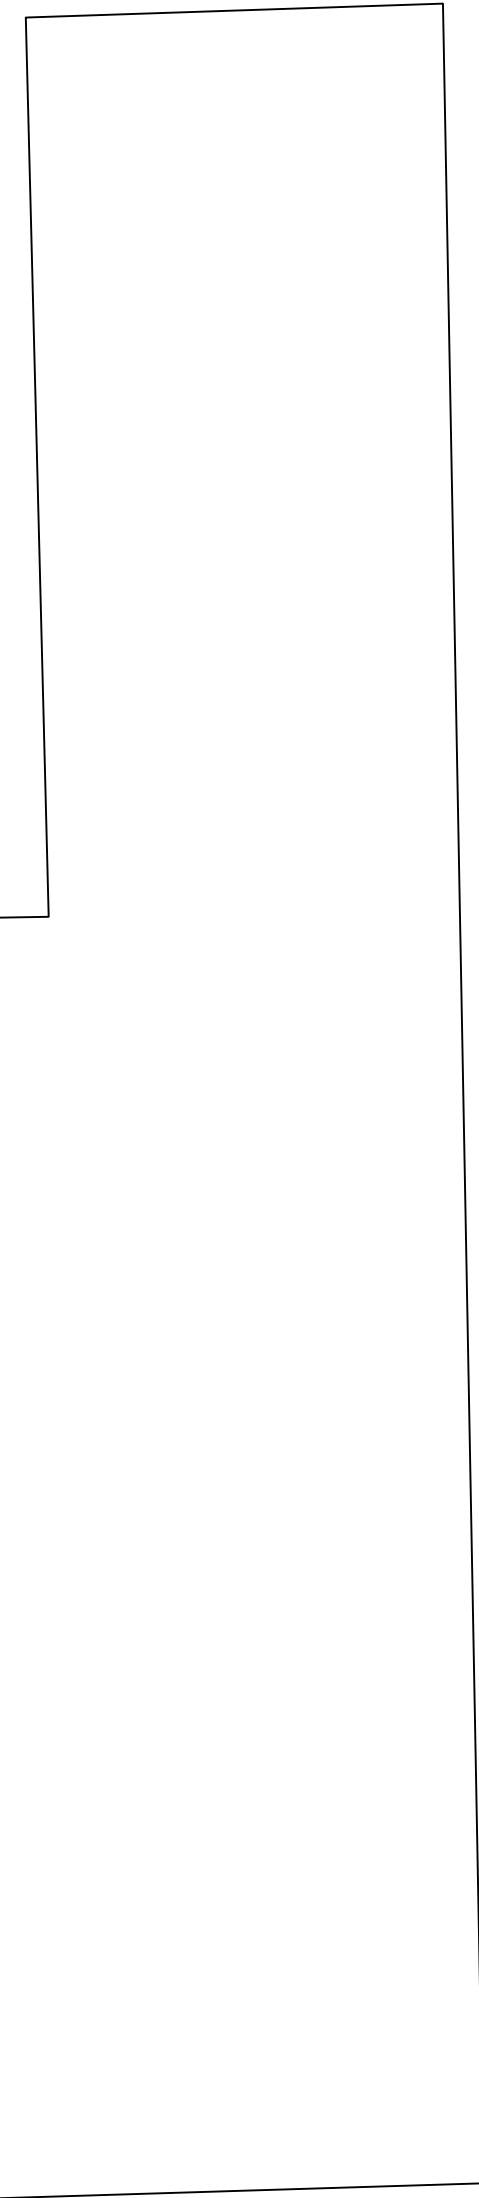


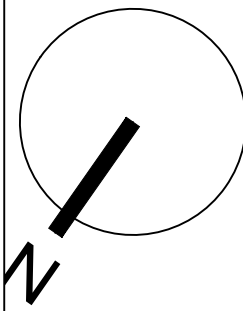


Ground Floor Plan


2 x Carparking spaces

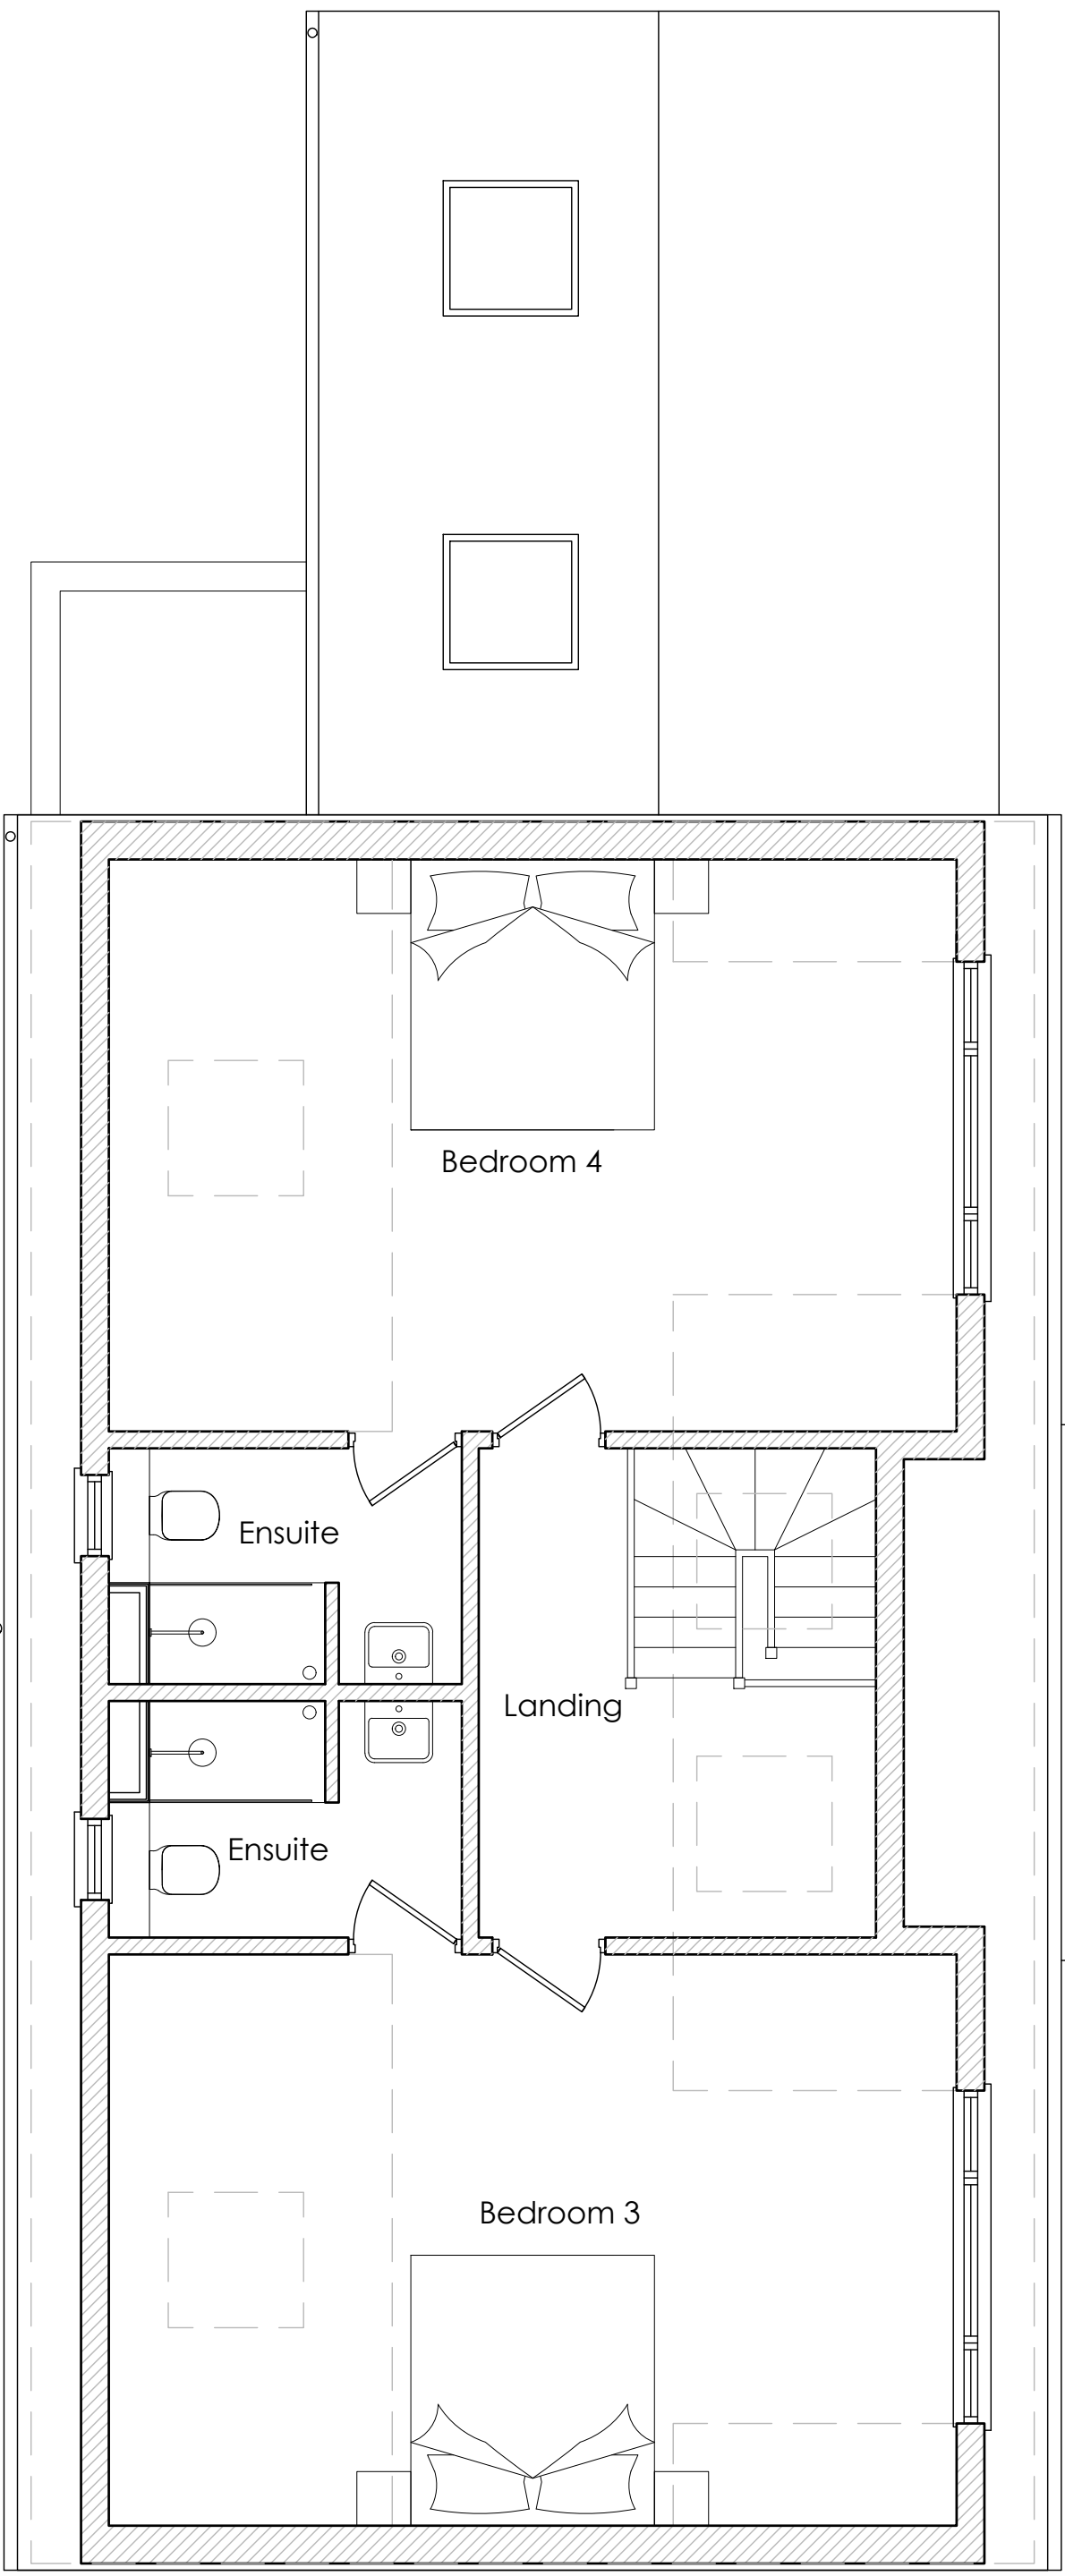

First Floor/Roof Plan

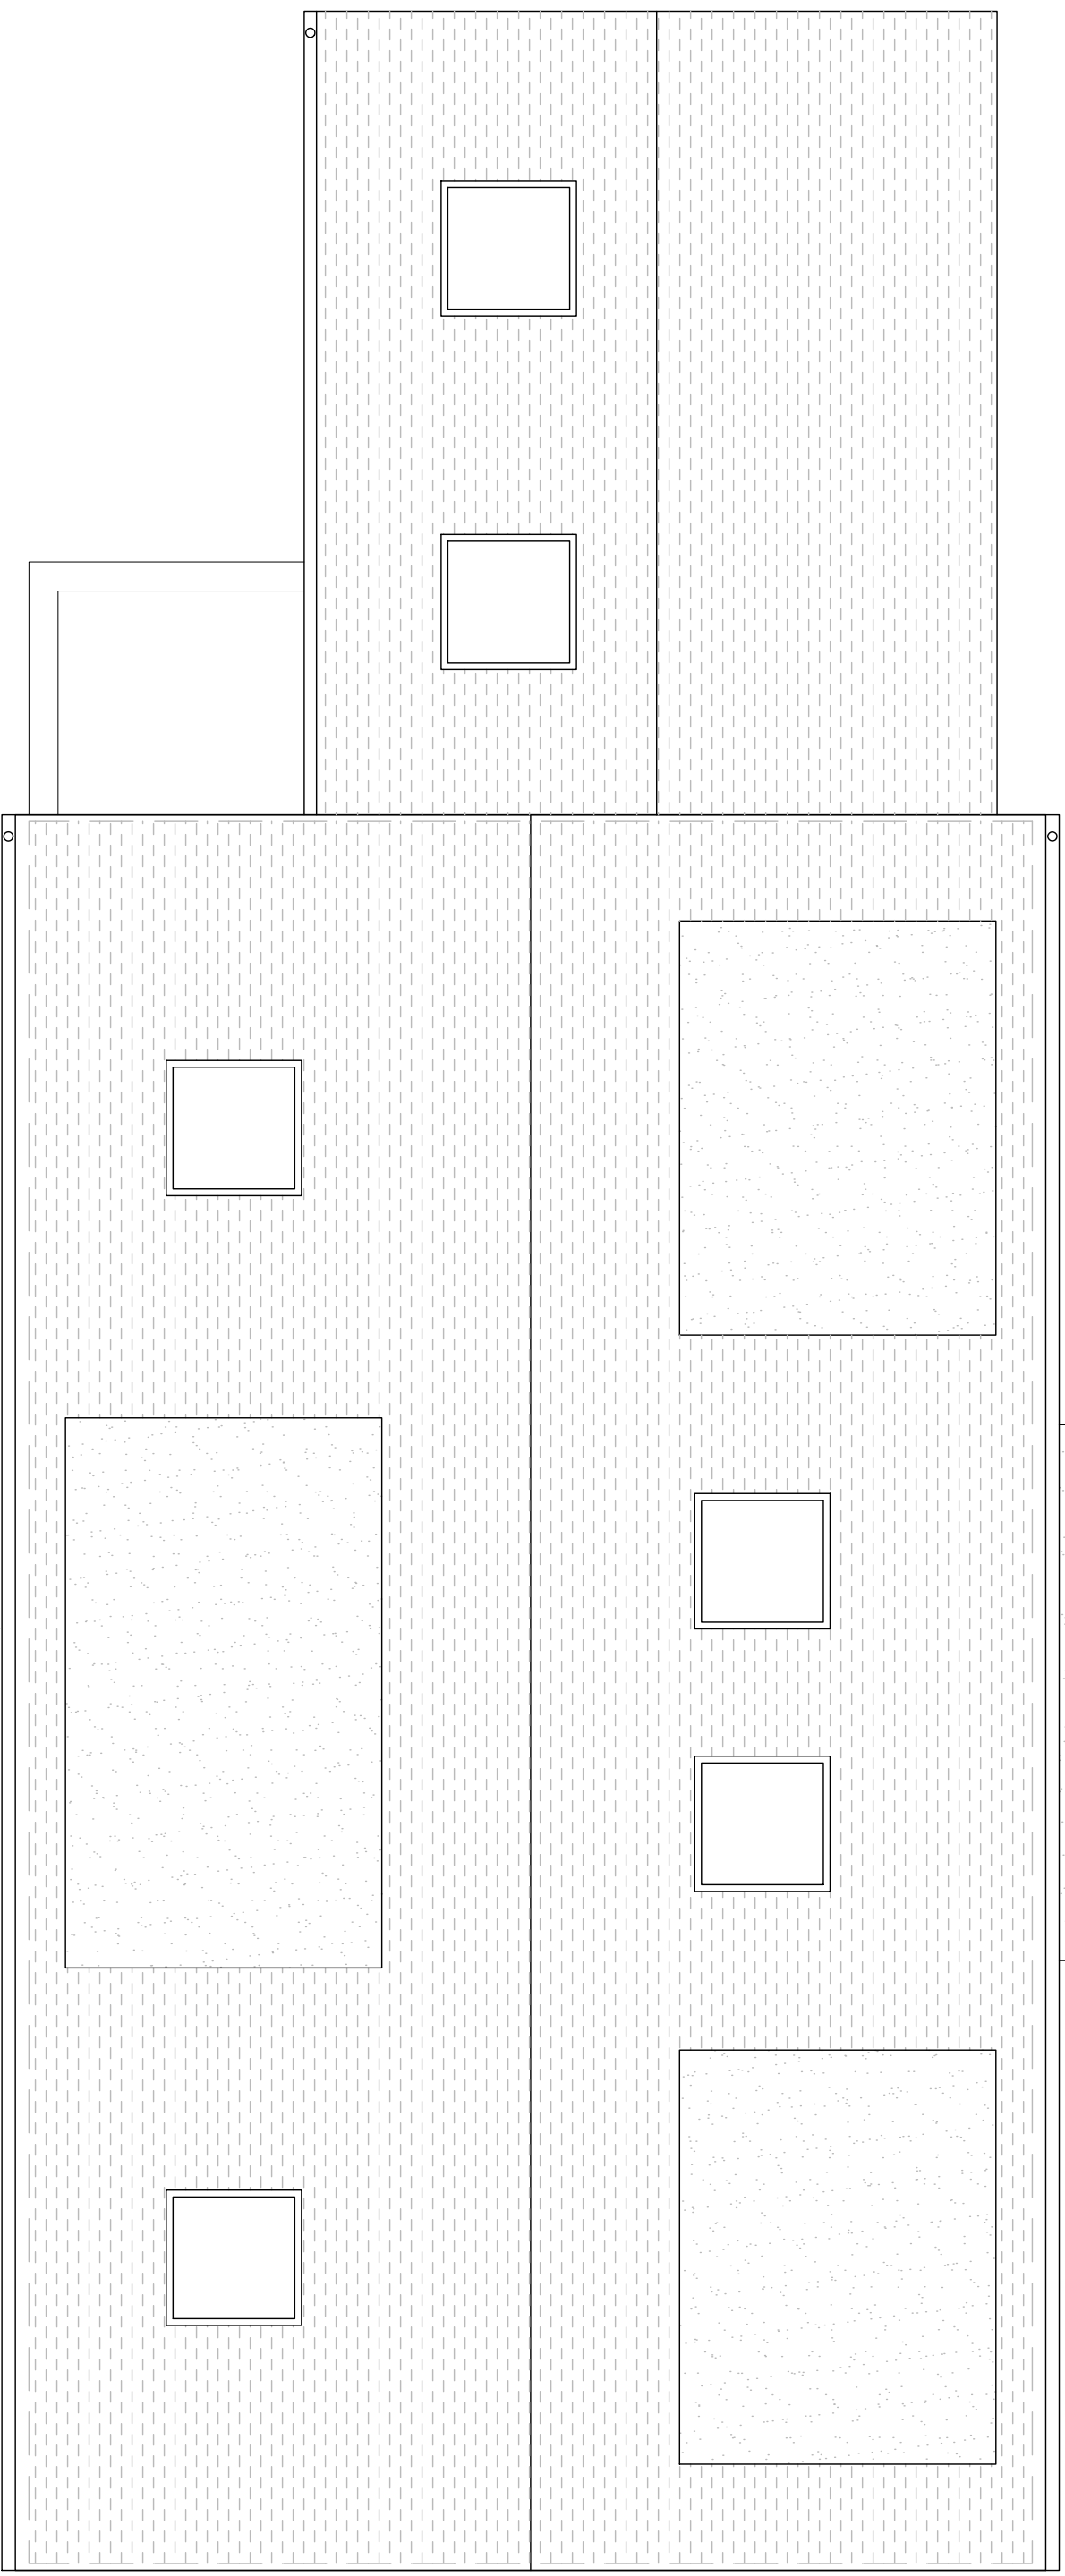

Roof Plan

 

notes		revisions		client	
no.		description		KM CARPENTRY & JOINERY	
P01		INITIAL ISSUE		27 HAWTHORN CLOSE	
P02		PROPOSED STEPS AMENDED, FENCING LINE SHOWN EXTENDED		HITCHIN, SG5 2BW	
date		01.12.25		project	
21.12.25		TC		drawing	
initial		NLC		FLOOR & ROOF PLANS	
check		NLC		AS PROPOSED	
scale		1:50 @ A1		drawn by	
1:50 @ A1		01.12.25		TC	
checked by		01.12.25		checked by	
01.12.25		TC		NLC	
drawing no.		D151_A_1003		revision	
				P02	



NTC designs ltd,
3 Hastings Close
Stevenage
SG1 2JG
p: 07748610789
en: ntcdesigns@gmail.com

DRAWING SUBJECT TO COPYRIGHT ACT

A1 landscape sheet