



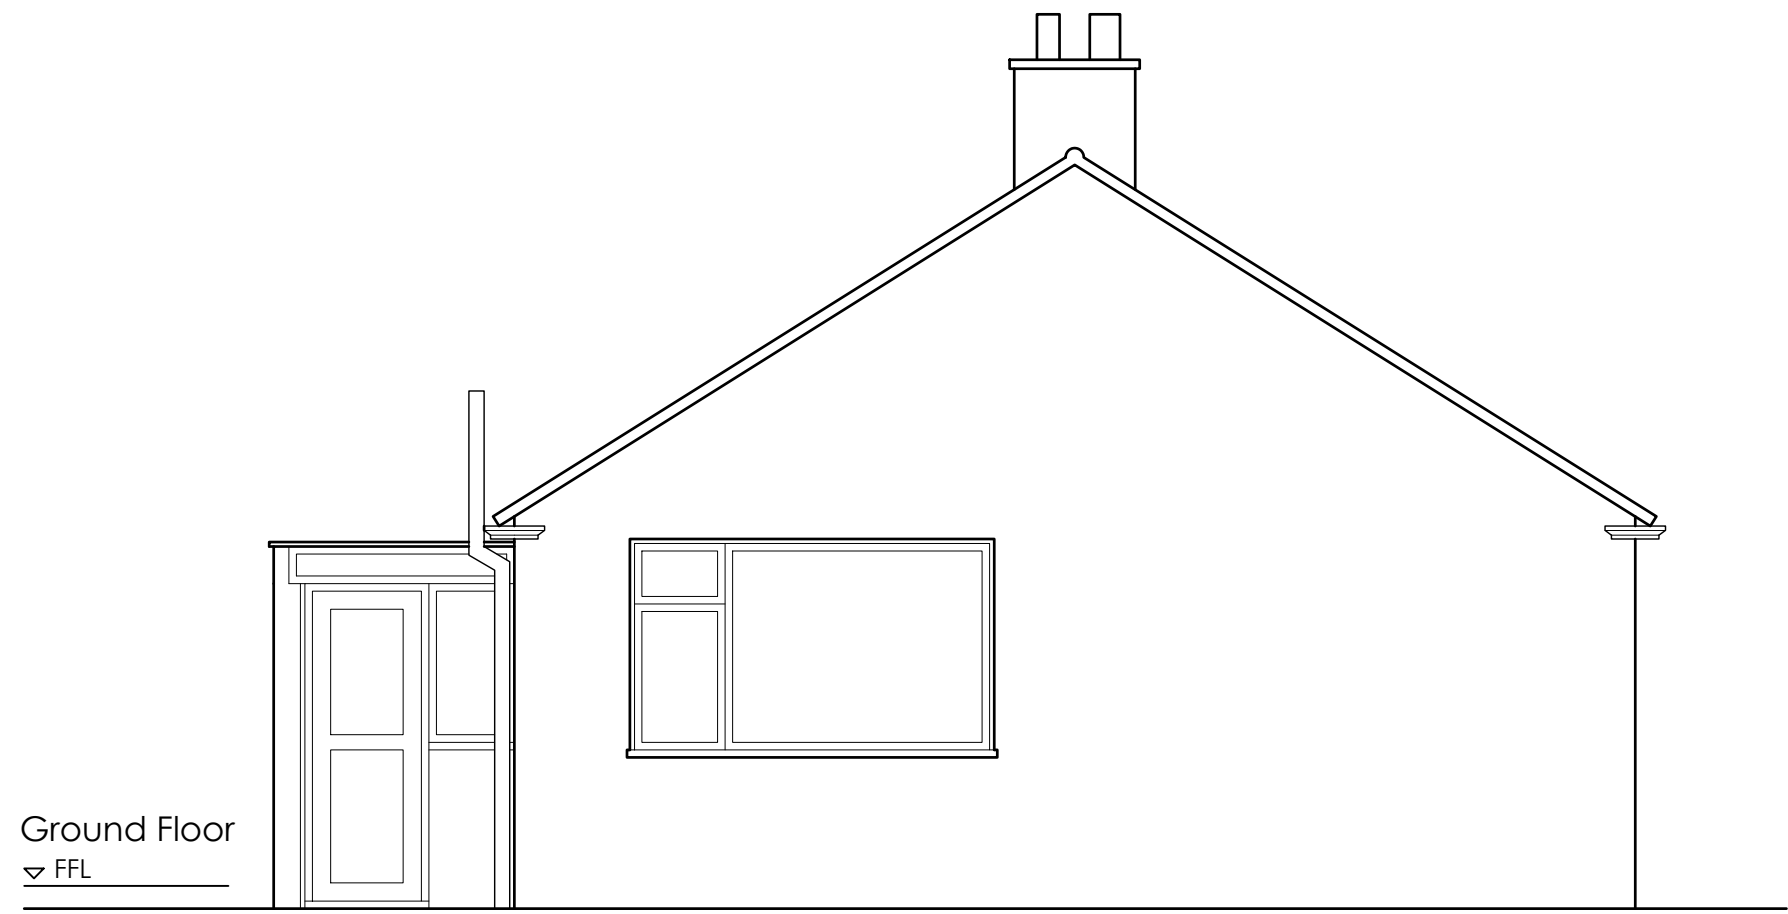

North West Elevation

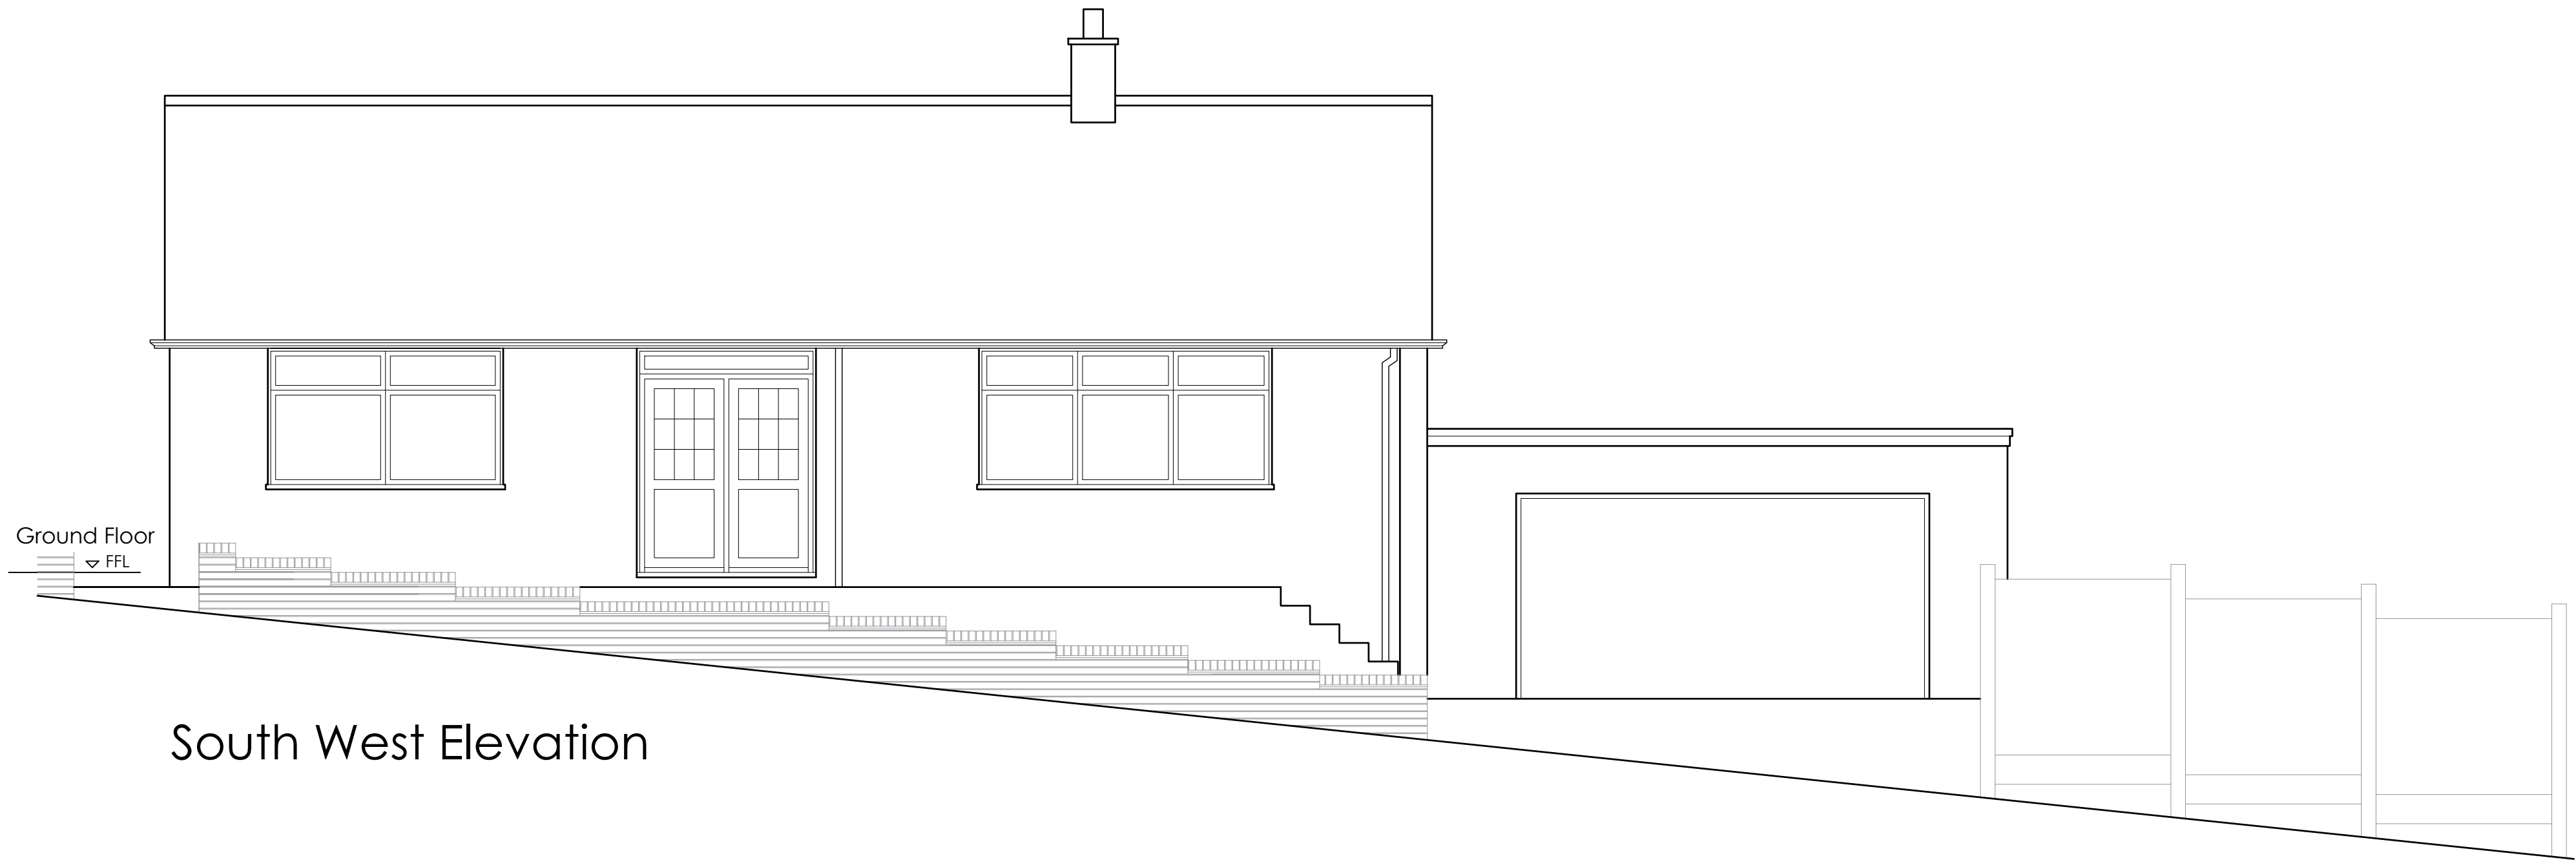


South West Elevation



South East Elevation



North East Elevation

 

notes

revisions

no.	description	date	checked by
P01	INITIAL BLUE	01.12.25	NLC
P02	EXISTENCE RETAINING WALL & FENCE INDICATED; IMAGE ADDED	21.12.25	NLC

client

KM CARPENTRY & JOINERY

project			
27 HAWTHORN CLOSE HITCHIN, SG5 2BW			
drawing ELEVATIONS AS EXISTING			
scales		date drawn	drawn by
1:50 @ A1		11.11.25	TC
1 check date	checked by	2 check date	checked by
11.11.25	TC	11.11.25	NLC
drawing no.		revision	
D151_A_1002		P02	

NTC designs

NTC designs ltd,
3 Hastings Close
Stevenage
SG1 2JG
p: 07748610789
e: ntcdesignsld@gmail.com

DRAWING SUBJECT TO COPYRIGHT ACT