


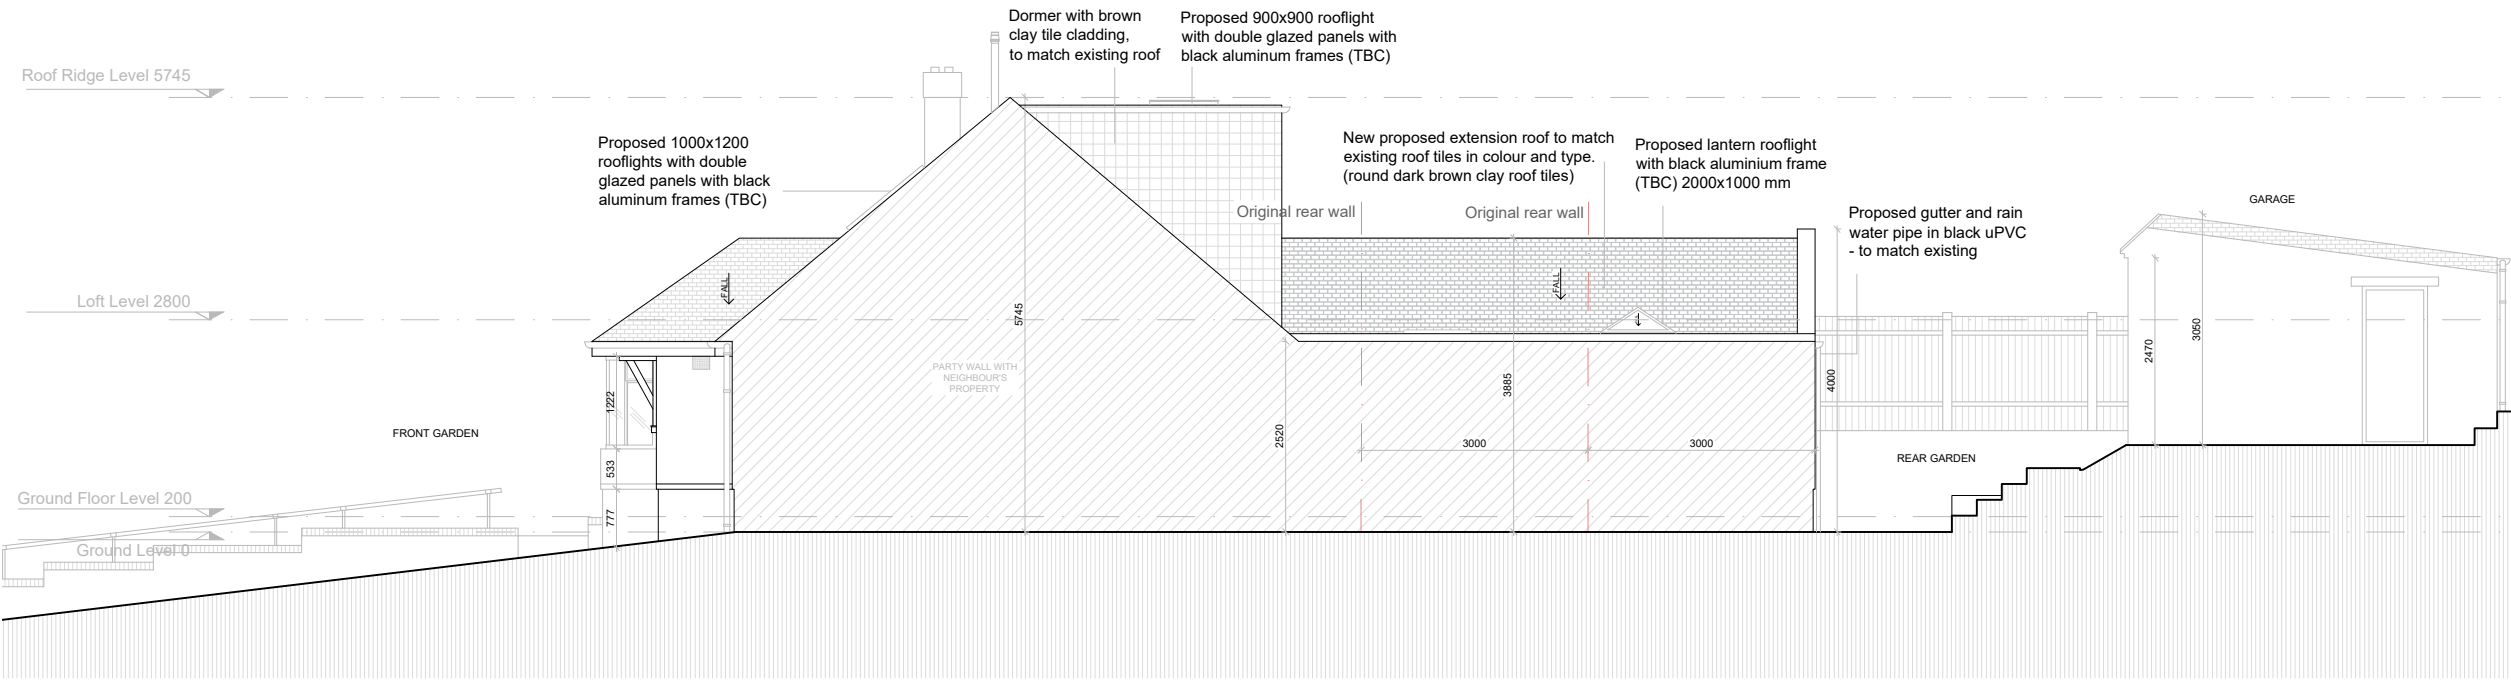

Proposed West Elevation

Site: 186 Whitehill Road Hitchin Hertfordshire SG4 9HY	Client: Rosie Smith	Northpoint:	Scale: 1:100 at A3 0 1 2 4m	Date: 02/02/2022
Title: Proposed West Elevation PLANNING	Drawing No. 6	Disclaimer: Drawing not intended for purposes of construction. Do not scale off drawings except for purposes of planning.	Drawn by: TR	Checked by: IC