


Notes

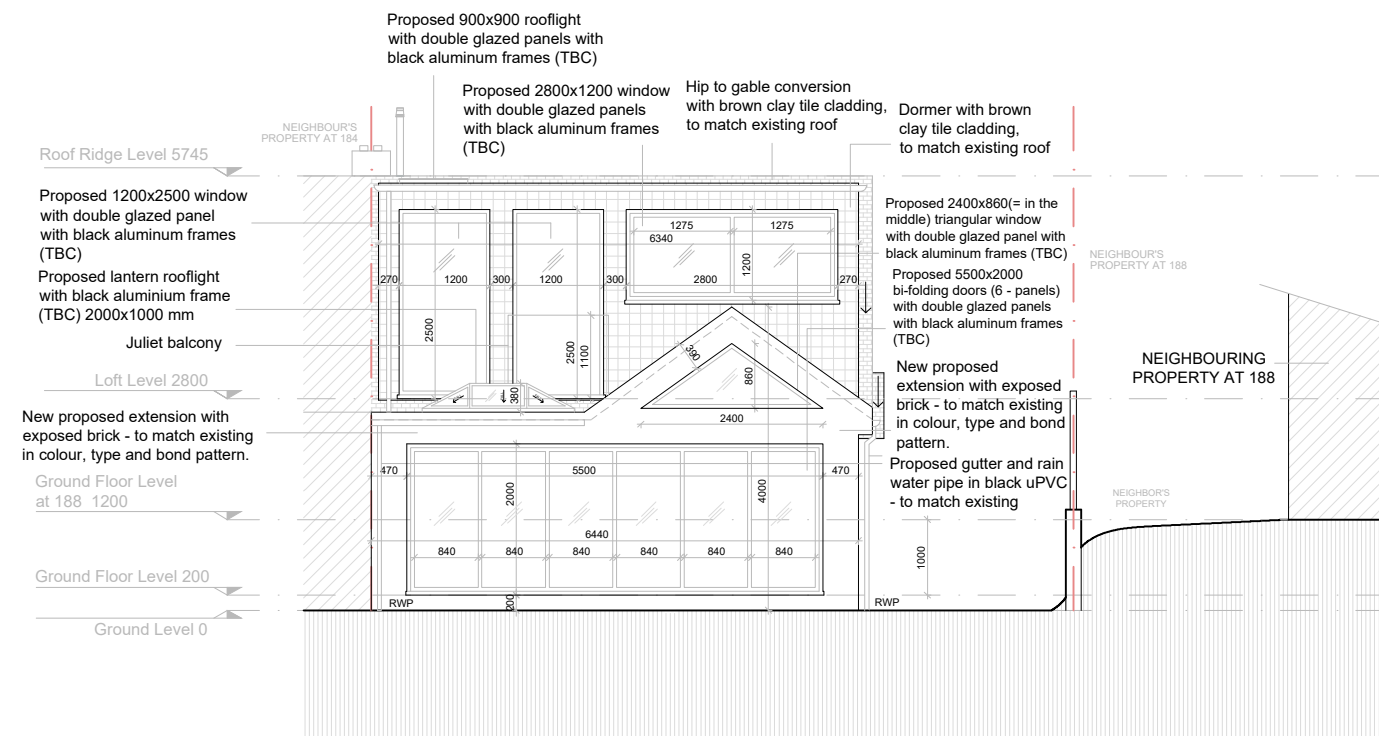

Proposed Rear Elevation

Site: 186 Whitehill Road Hitchin Hertfordshire SG4 9HY	Client: Rosie Smith	Northpoint:	Scale: 1:100 at A3 	Date: 02/02/2022	BeforeBricks 3rd Floor, 86-90 Paul St. London EC2A 4NE 0800 072 3695 hello@beforebricks.com
Title: Proposed Rear Elevation PLANNING	Drawing No. 4	Disclaimer: Drawing not intended for purposes of construction. Do not scale off drawings except for purposes of planning.	Drawn by: TR	Checked by: IC	