


Notes

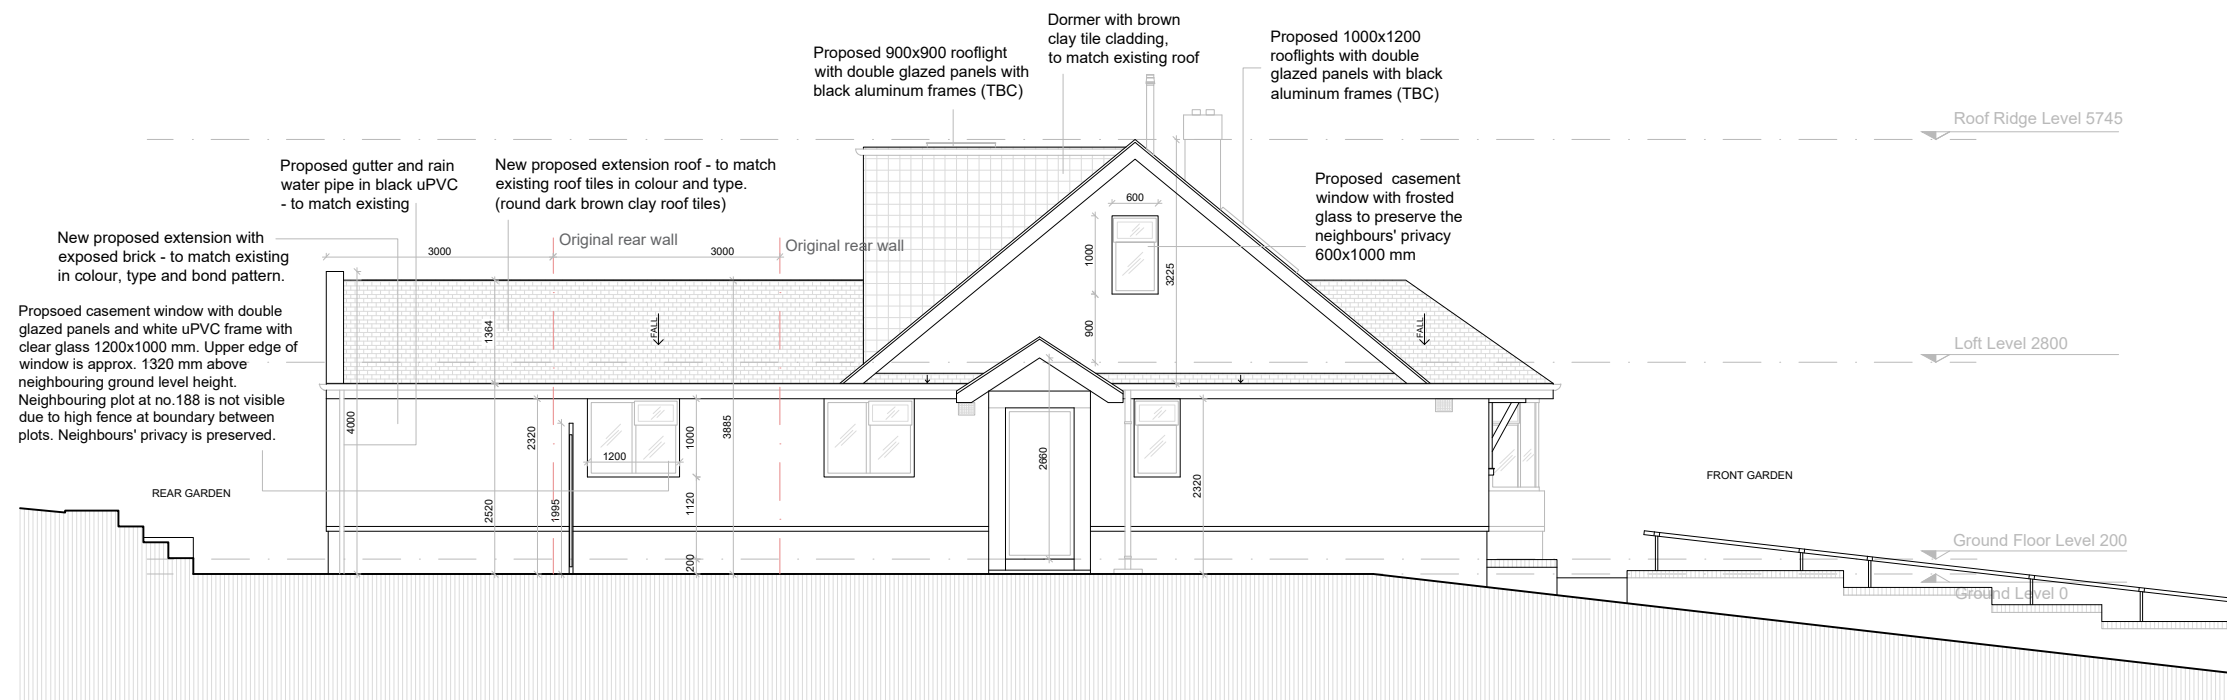

Proposed East Elevation

Site: 186 Whitehill Road Hitchin Hertfordshire SG4 9HY	Client: Rosie Smith	Northpoint:	Scale: 1:100 at A3 	Date: 02/02/2022
Title: Proposed East Elevation PLANNING	Drawing No. 5	Disclaimer: Drawing not intended for purposes of construction. Do not scale off drawings except for purposes of planning.	Drawn by: TR	Checked by: IC

BeforeBricks

3rd Floor, 86-90 Paul St.
London EC2A 4NE
0800 072 3695
hello@beforebricks.com