


Notes
This map is reproduced from Ordnance Survey material with the permission of Ordnance Survey on behalf of the Controller of His Majesty's Stationery Office Crown copyright. Unauthorised reproduction infringes Crown copyright and may lead to prosecution or civil proceedings. North Hertfordshire District Council, Licence No. 100018622 (2025).

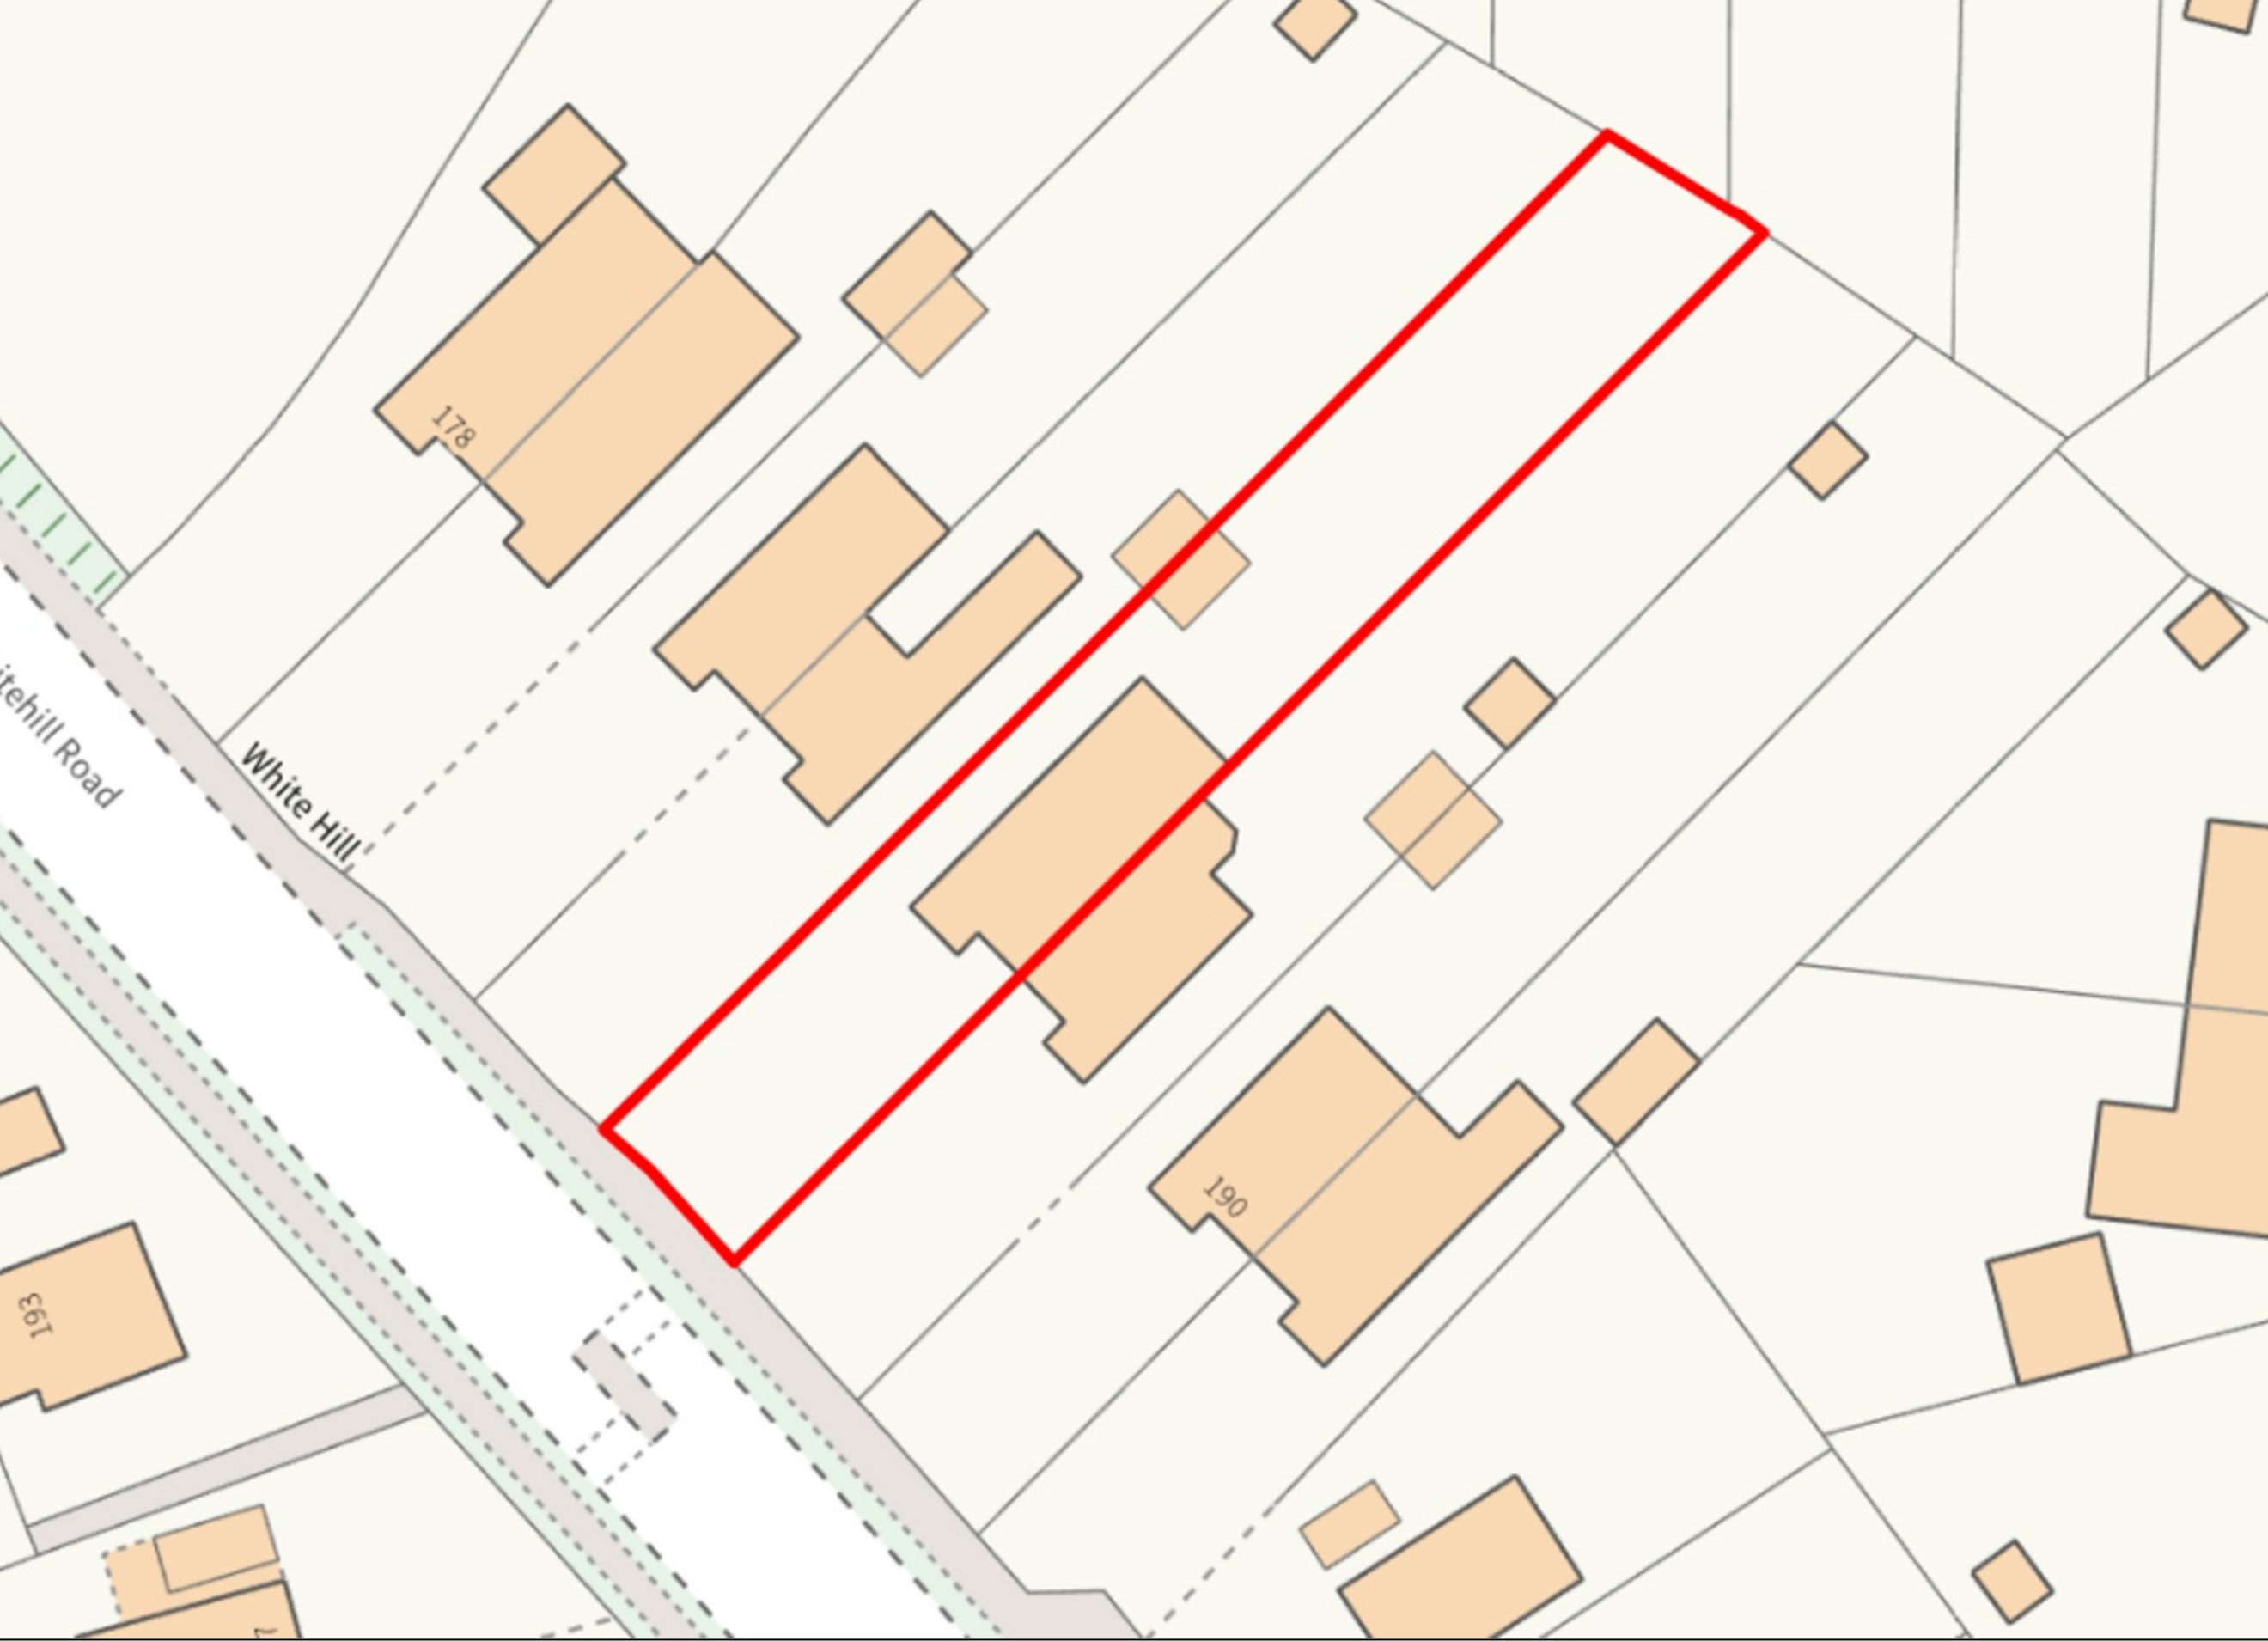

Contact Info: E: info@ubuntuheritage.com	Client: Optimumcare4u 3 Amberley Court, Whitworth Rd, County Oak, Crawley RH11 7XL T: +44 203 985 1400	Site: 186 Whitehill Road, Hitchin Hertfordshire SG4 9HY	Drawn by: SS	Date: 01.04.2025	Scale: 1:100 @ A3 0124m
		Title: Site Plan Planning	Checked by: SMS	Drawing Ref. OC2501-UHL-PL-ZZ-DR-0001_03	
	Disclaimer: Drawing not intended for purposes of construction. Do not scale off drawings except for purposes of planning.				