





GROUND FLOOR PLAN

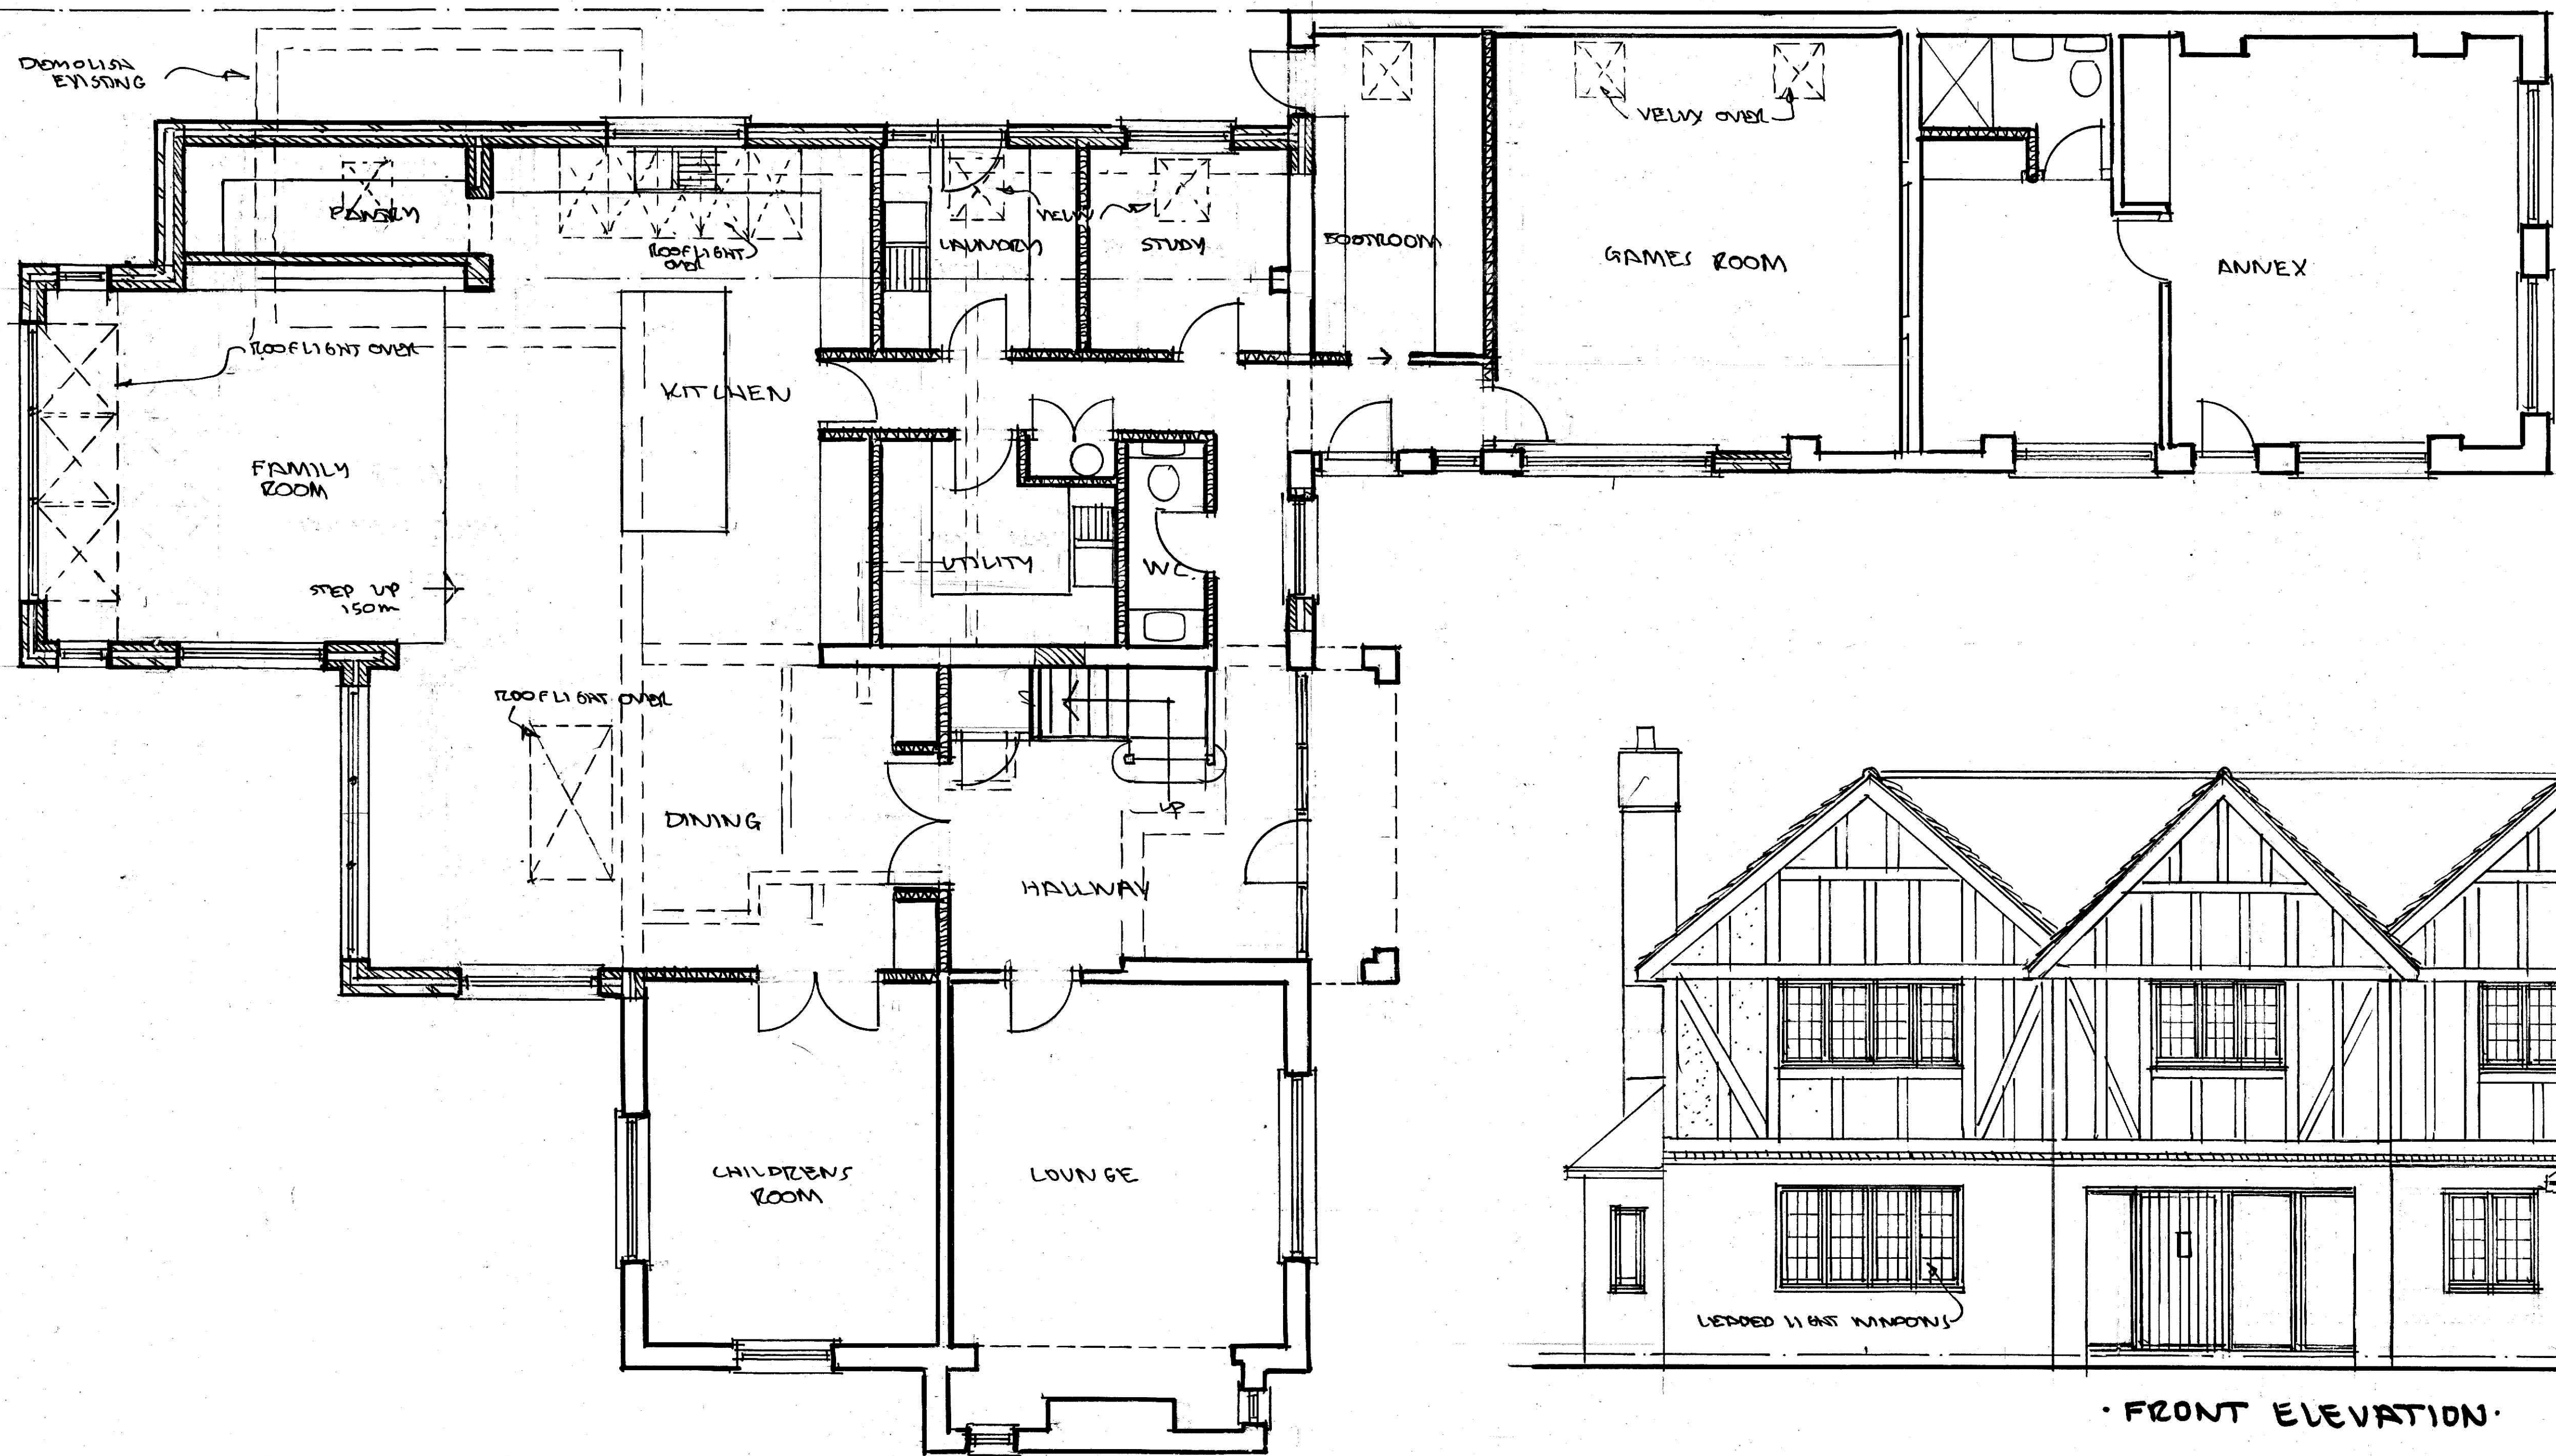

FRONT ELEVATION

 

REAR ELEVATION

REVISION	DATE	COMMENTS
HOWARD PEASE ARCHITECTS		
07749 173672 howard@howardpeasearchitects.co.uk		
CLIENT	MR & MRS EDWARDS	
PROJECT	6 THE DINE BRAMPTON END WHEATHAMPTON	
TITLE	PLANS & ELEVATIONS	
SCALE	1:50	DATE SEP. 14
DRAWING NO	BEN/1014/01	REVISION