


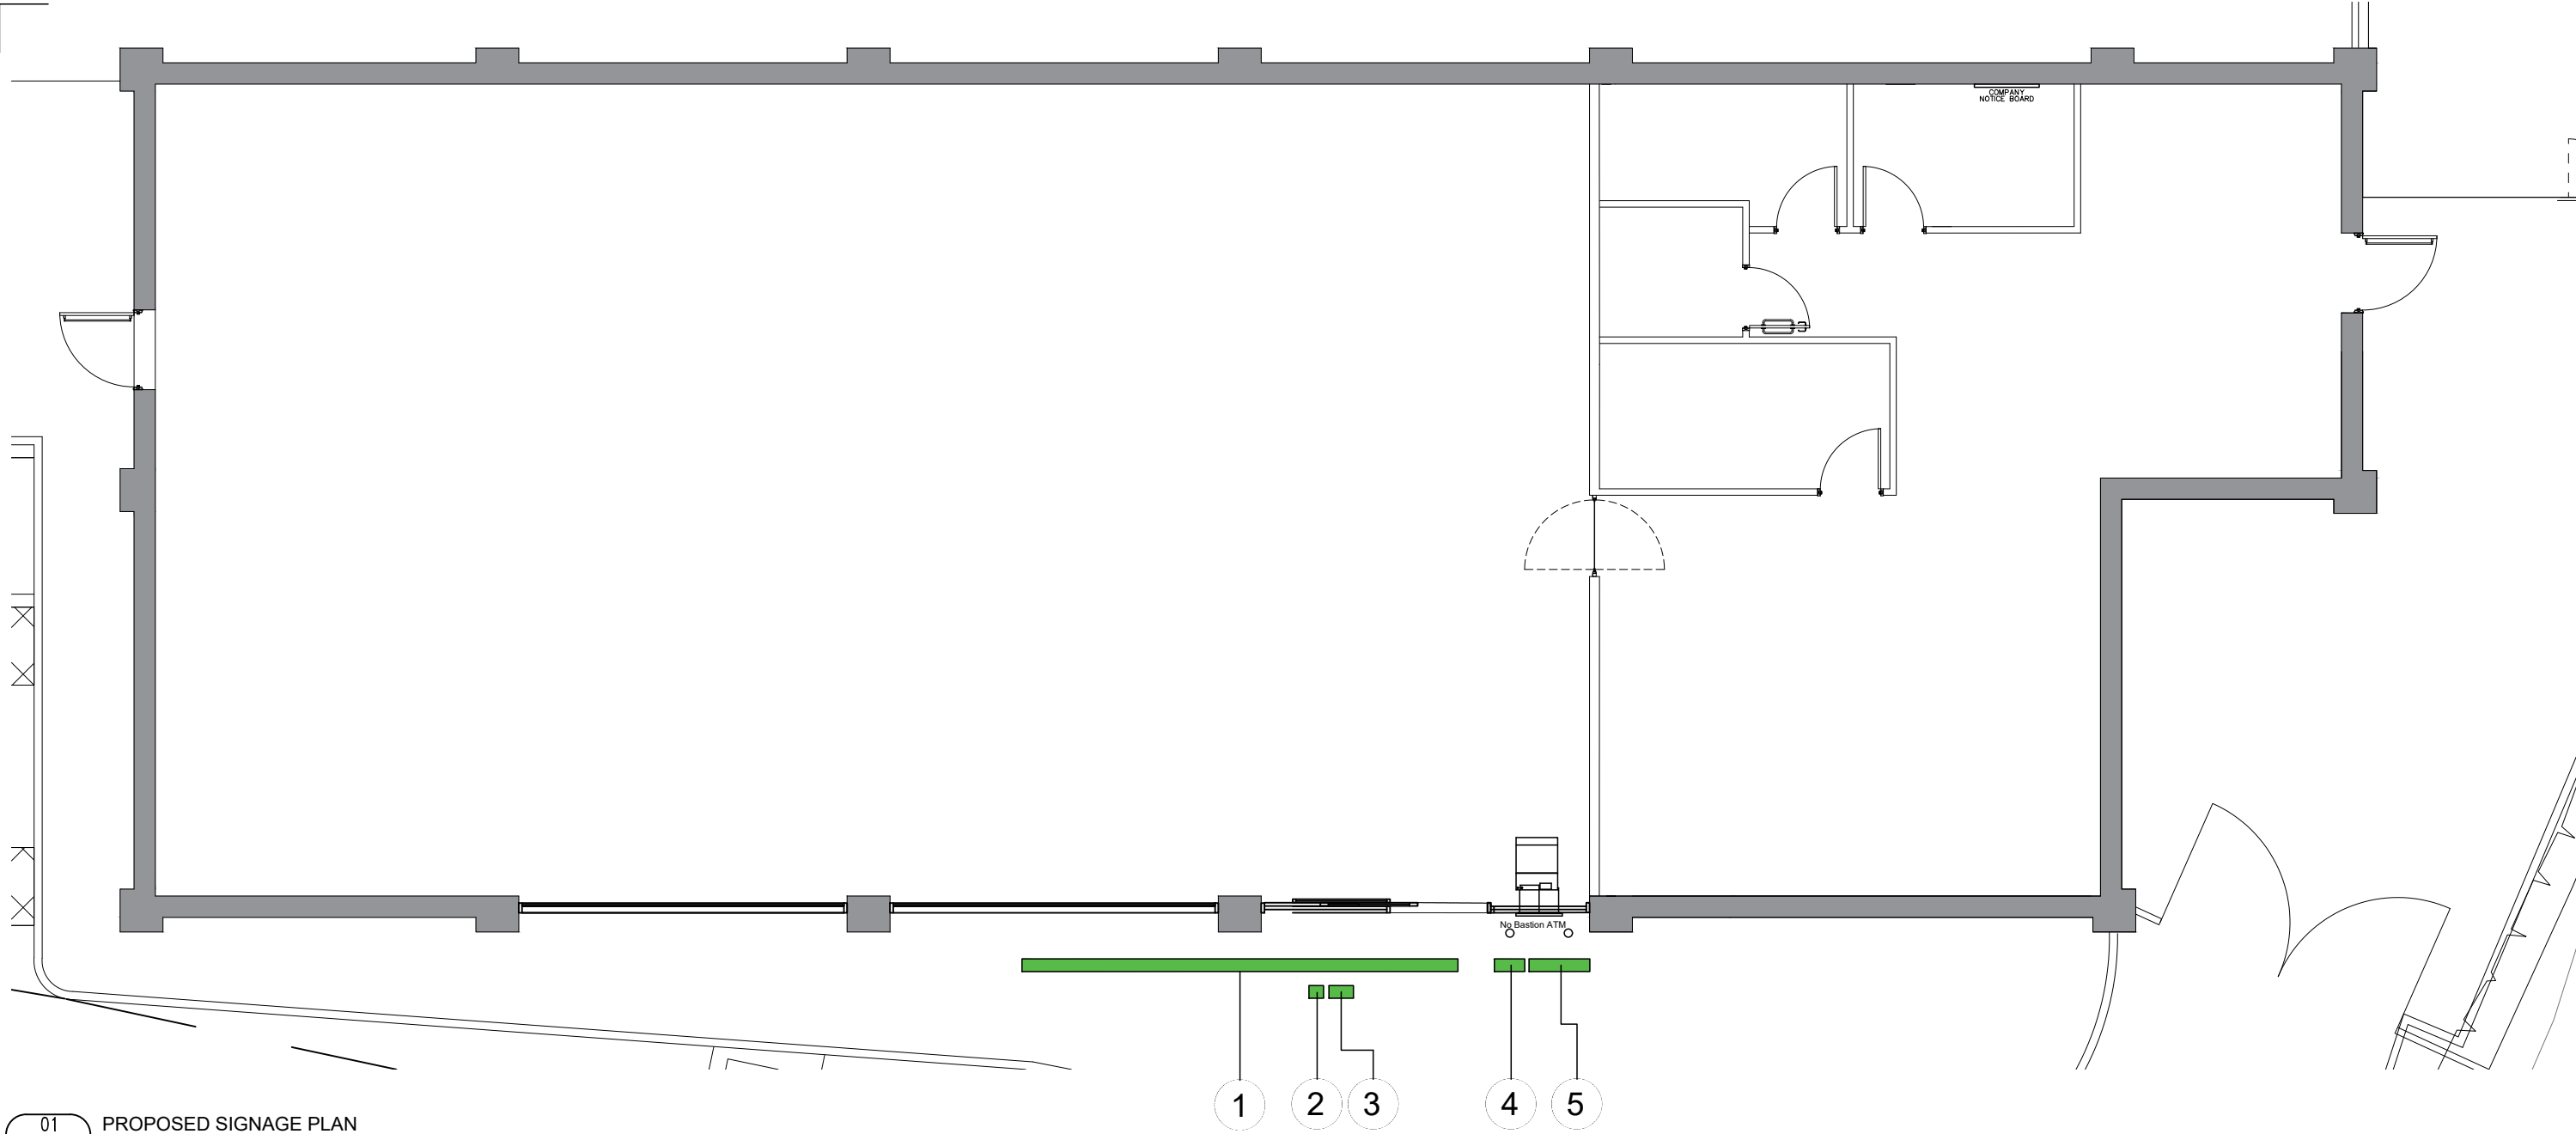

01 PROPOSED SIGNAGE PLAN
P90589 217 1:200 @A3

LEGEND	
Number	Advertisement
1	'Sainsbury's Local' Fascia
2	Disclaimer Boards - Benefits from Deemed Consent
3	Welcome sign
4	ATM Disclaimer
5	ATM Surround



A	10.04.25	Elevation amended to new developer dwg	JN
--	07.04.25	First issue	JN
Rev.	Date	Description	
architects project managers cost consultants 2nd Floor 13 Swan Yard Islington, London N1 1SD tel: 0203 637 8889 jla			
Status	PLANNING		
Client	Sainsbury's		
Project Title	SAINSBURY'S LOCAL THE ANCHOR, 84 CAMBRIDGE RD HITCHIN, SG4 0JH		
Drawing Title	PROPOSED GROUND FLOOR PLAN SIGNAGE PLAN		
Project Number S-90589		Drawing Number P-90589-217	Revision A
Drawn JN	Checked VA	Scale 1:100@A3	Date 07.04.25
JLA Architects is a trading name of Company Ref: OC315608 registered in England and Wales Registered Office: Turn House, 1384 High Road, London, N20 9YD. Any reproduction of all or any part of this drawing without formal consent of the copyright owner, Company Ref: OC315606, is prohibited. The content of this drawing is the property of the Company Ref: OC315606.			