


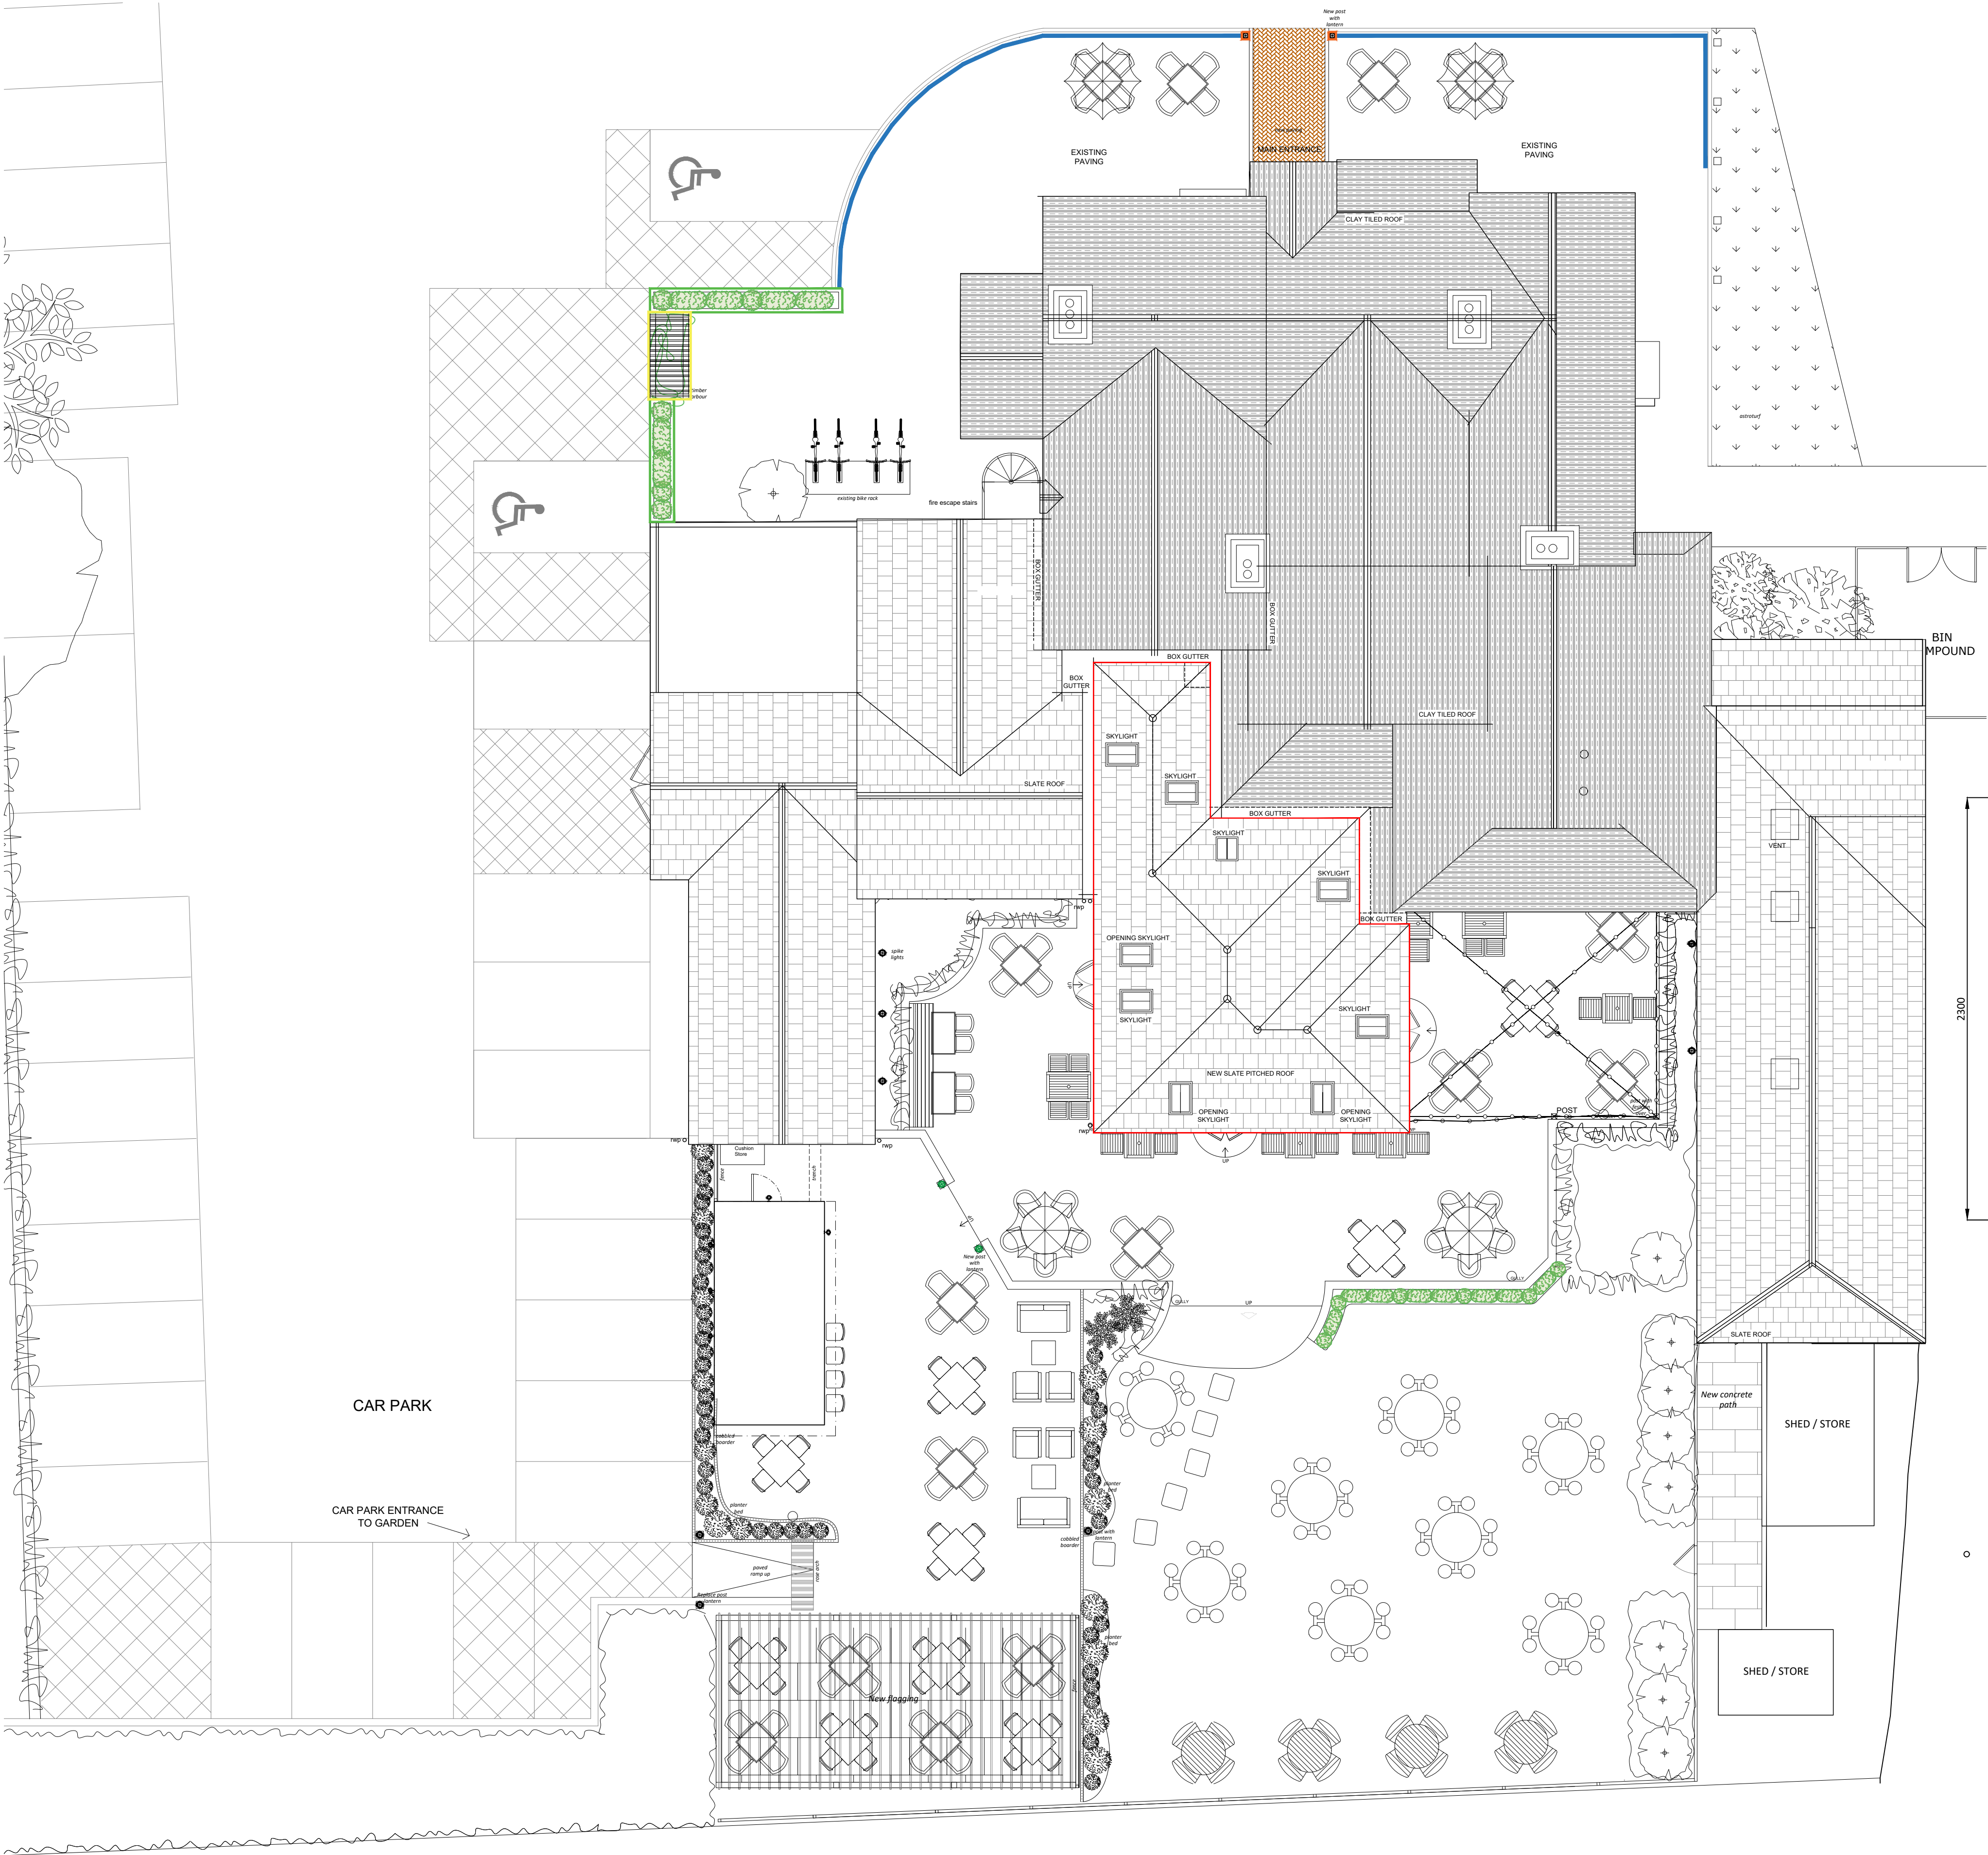

1 Proposed Site Plan
Scale: 1:100

1:20
1:100
1:50
1:5

0 200mm 400mm 600mm 800mm 1000 1200 1400 1600 1800 2000

0 1m 2m 3m 4m 5m 6m 7m 8m 9m 10m

0 1m 2m 3m 4m 5m

0 100mm 200mm 300mm 400mm 500mm

NOTE: Do not scale dimensions from this drawing. If in doubt refer to JS Design.

This drawing remains the copyright of the JS Design Partnership alone all materials specified must be used in accordance with the manufacturers recommendations and all relevant current codes of practice.

Rev.	Description	Date
A	Bike rack labeled as existing and horse tethering removed	02.03.26

L1 Estate Fencing
Scale: 1:20
Extent of fencing

L2 Raised Planter
Scale: 1:20
Planter locations

L4 Timber Arbour
Scale: 1:20
Arbour locations

L3 Post Lantern
Scale: 1:20
Post locations

Conservatory location
-Extent of New tile roof to replace existing double glazed conservatory roof.

CDM 2015:
Under the CDM regulations there are no significant design risks.

JSDESIGN

PARTNERSHIP LLP

T: 01274 533022
E: info@jsdesignpartnership.co.uk
Unit 5, Peel House, 2 Taunton Street, Shipley Bradford, BD18 3NA.
The partnership is a limited liability partnership registered no 00388211

Client:

GREENE KING

Project:

GREEN MAN
5 HIGH STREET,
HITCHIN
SG5 3AR

Title:

PROPOSED SITE PLAN DETAILS

Drawing No:	Rev:	Date:	Drawn By:	Checked:	Scale @ A1:
9319-04-03	A	16.01.26	TG	FP	VARIES