


NOTES

- 1. BRICKWORK TO MATCH EXISTING
- 2. TILES TO BE INTERLOCKING COLOUR TO MATCH EXISTING
- 3. FOR MATERIALS AND NOTES SEE SEPERATE SPECIFICATION SHEETS
- 4. ALL DIMENSIONS TO BE CHECKED ON SITE PRIOR TO CONSTRUCTION

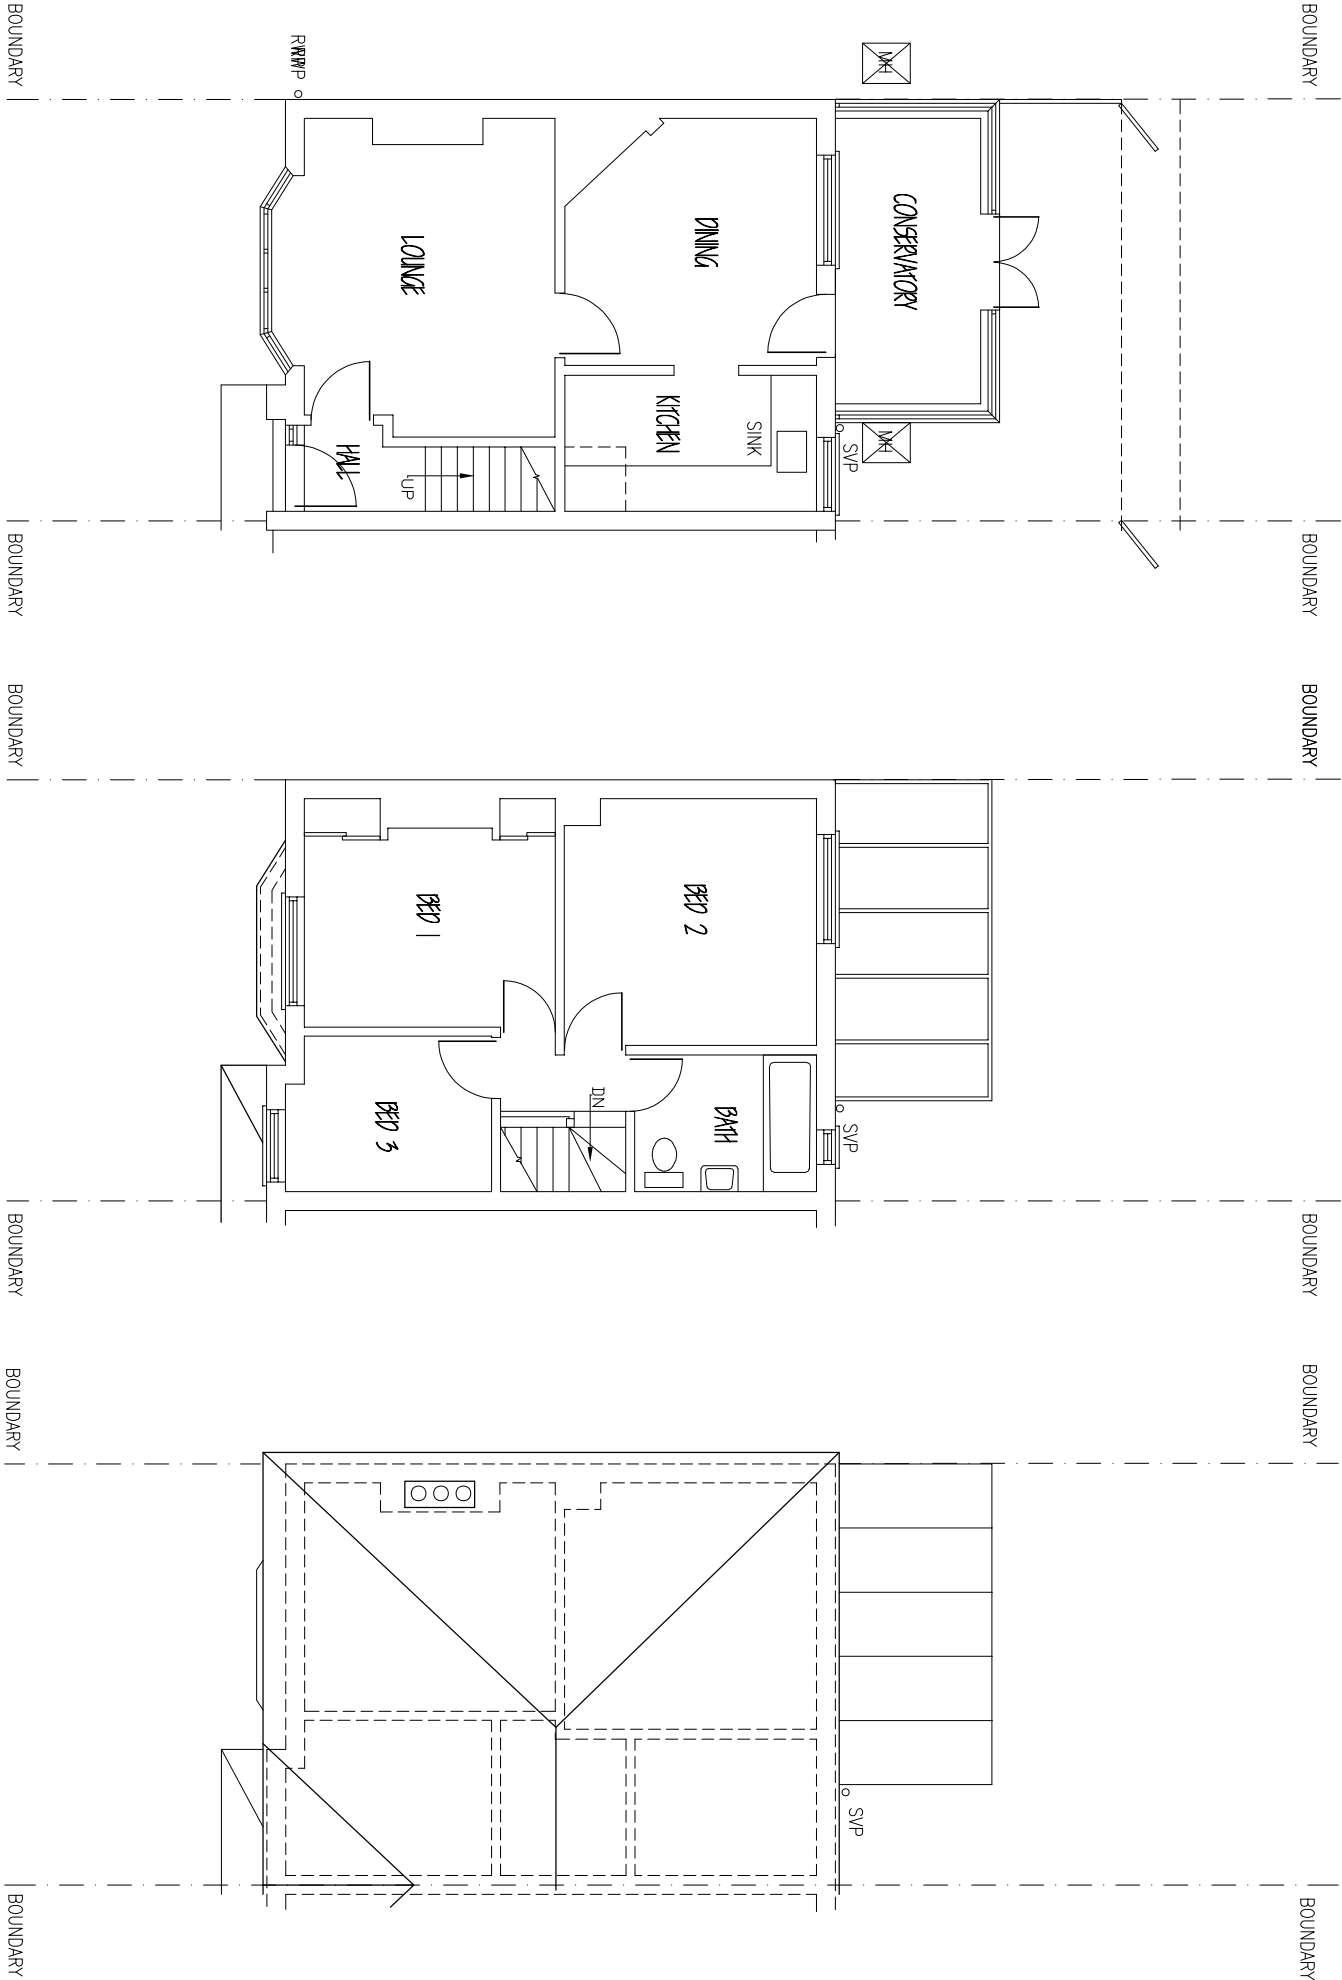

GROUND FLOOR PLAN

FIRST FLOOR PLAN

ROOF PLAN



IMPROVE.IT DESIGN LTD
9 BROADSTONE, DARTMOUTH, DEVON. TQ6 9NR.
Tel: 07850 243045
Email: improvedesignltd@gmail.com

SITE: MRS A BEYNON,
14 WILTON ROAD,
HITCHIN, HERTS. SG5 1SS.

PROPOSED
SINGLE STOREY REAR EXTENSION
(EXISTING)

SCALE: 1:100 (A3) DRG No. 131125/01