


NOTES

- 1. BRICKWORK TO MATCH EXISTING
- 2. TILES TO BE INTERLOCKING COLOUR TO MATCH EXISTING
- 3. FOR MATERIALS AND NOTES SEE SEPERATE SPECIFICATION SHEETS
- 4. ALL DIMENSIONS TO BE CHECKED ON SITE PRIOR TO CONSTRUCTION

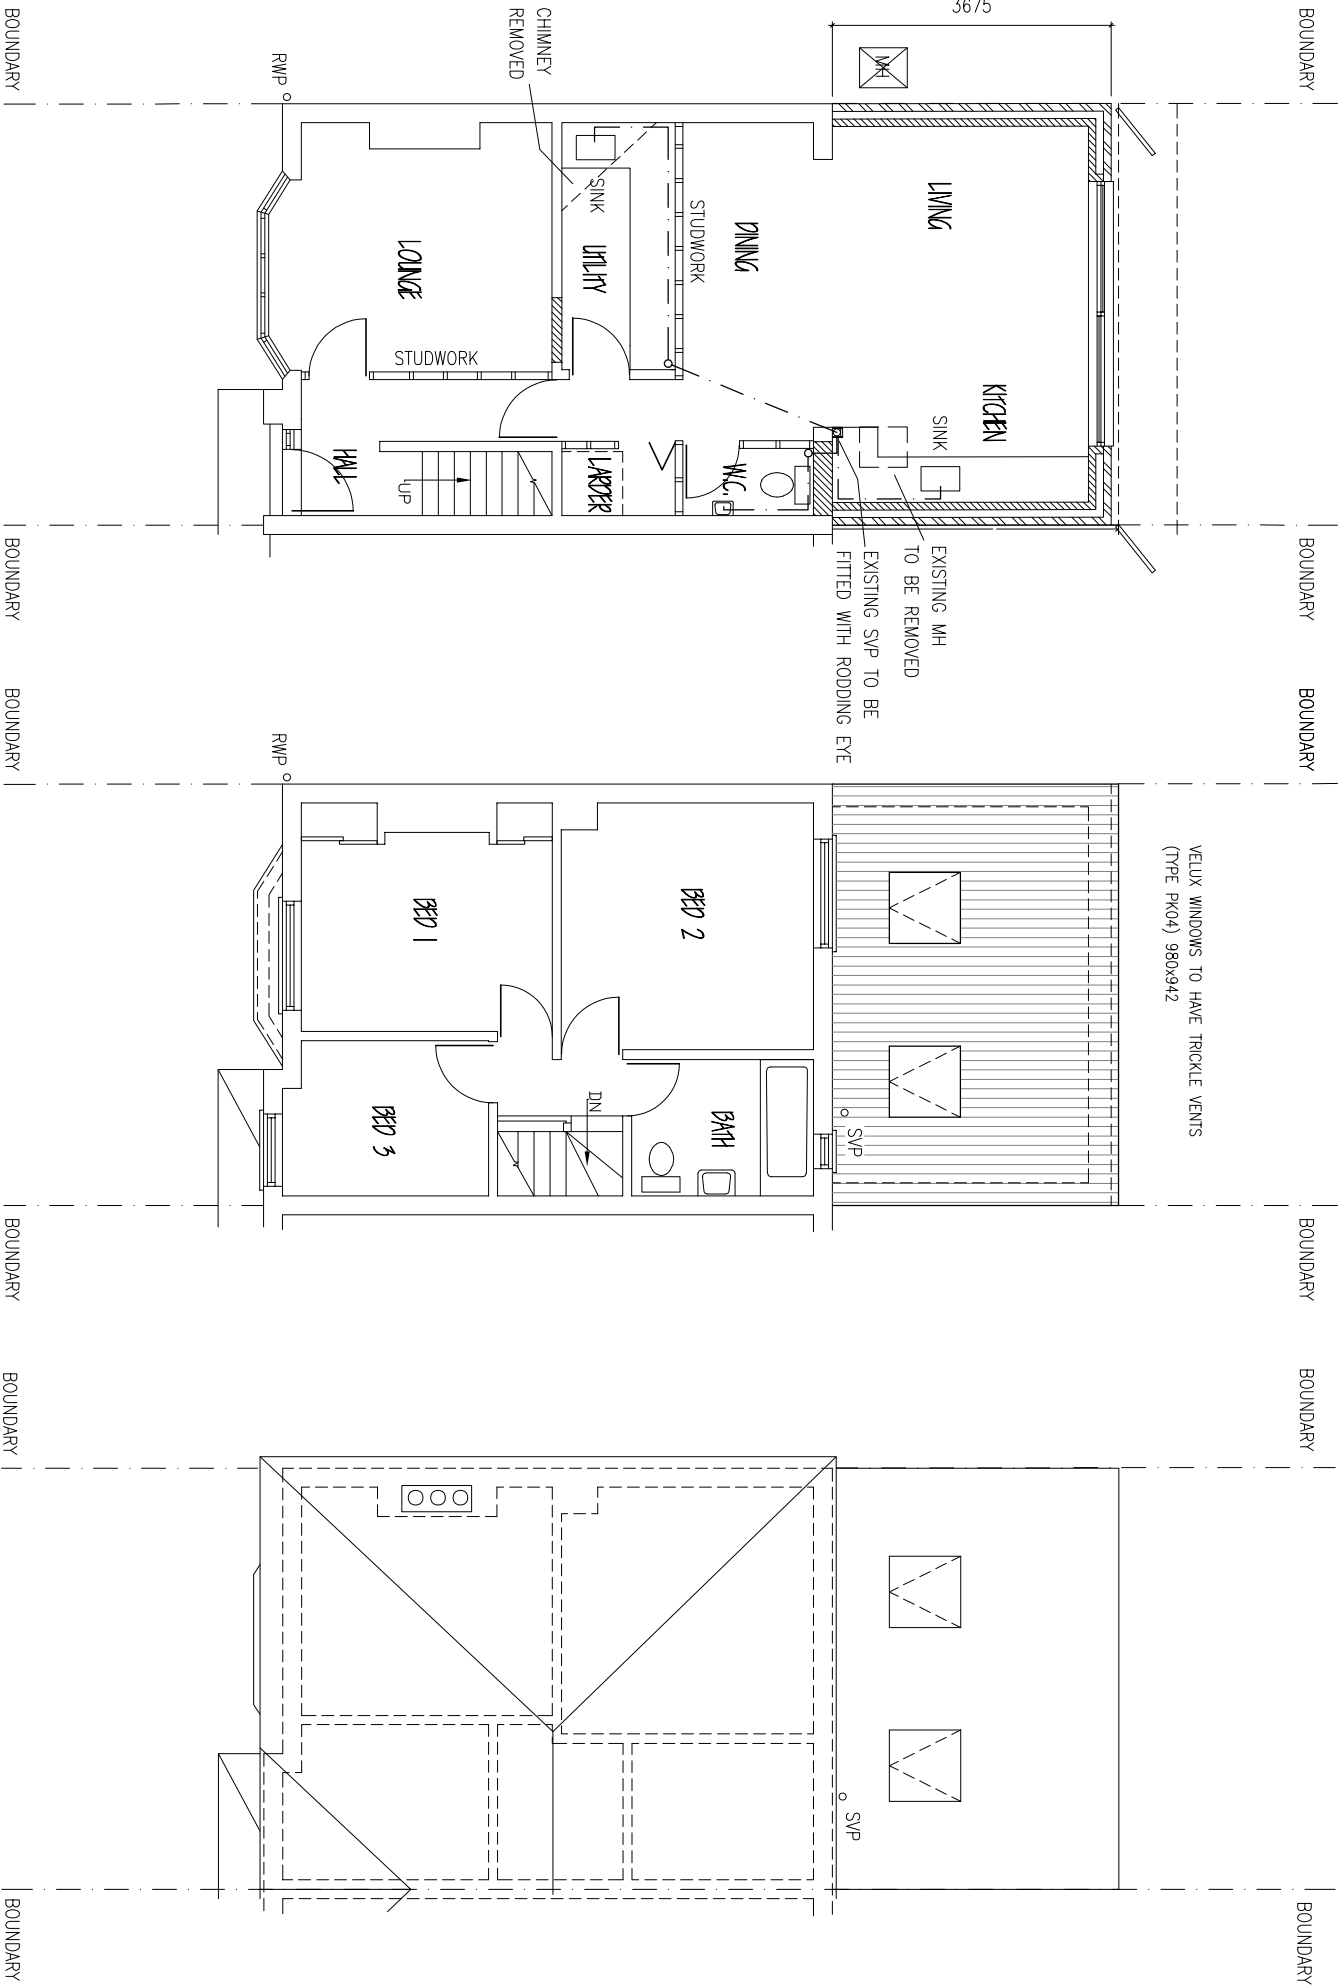

GROUND FLOOR PLAN

FIRST FLOOR PLAN

ROOF PLAN



Scale Bar

IMPROVE.IT DESIGN LTD  
9 BROADSTONE, DARTMOUTH, DEVON. TQ6 9NR.  
Tel: 07850 243045  
Email: improveitdesignltd@gmail.com

SITE: MRS A BEYNON,  
14 WILTON ROAD,  
HITCHIN, HERTS. SG5 1SS.

PROPOSED

SINGLE STOREY REAR EXTENSION  
(PROPOSED)

|        |            |         |           |
|--------|------------|---------|-----------|
| SCALE: | 1:100 (A3) | DRG No. | 131125/03 |
|--------|------------|---------|-----------|