




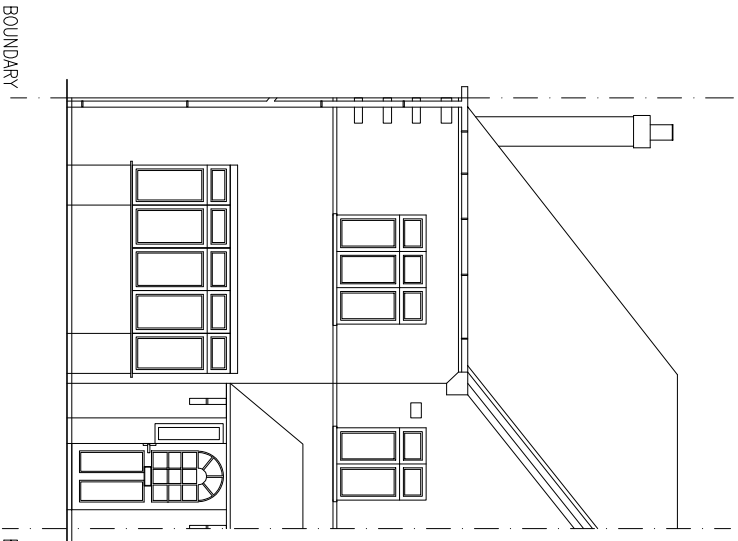


FRONT ELEVATION

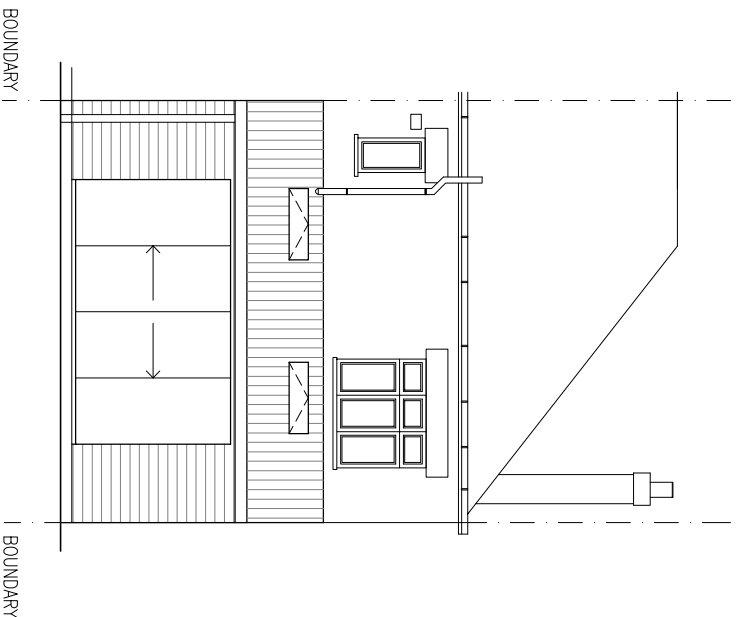


REAR ELEVATION

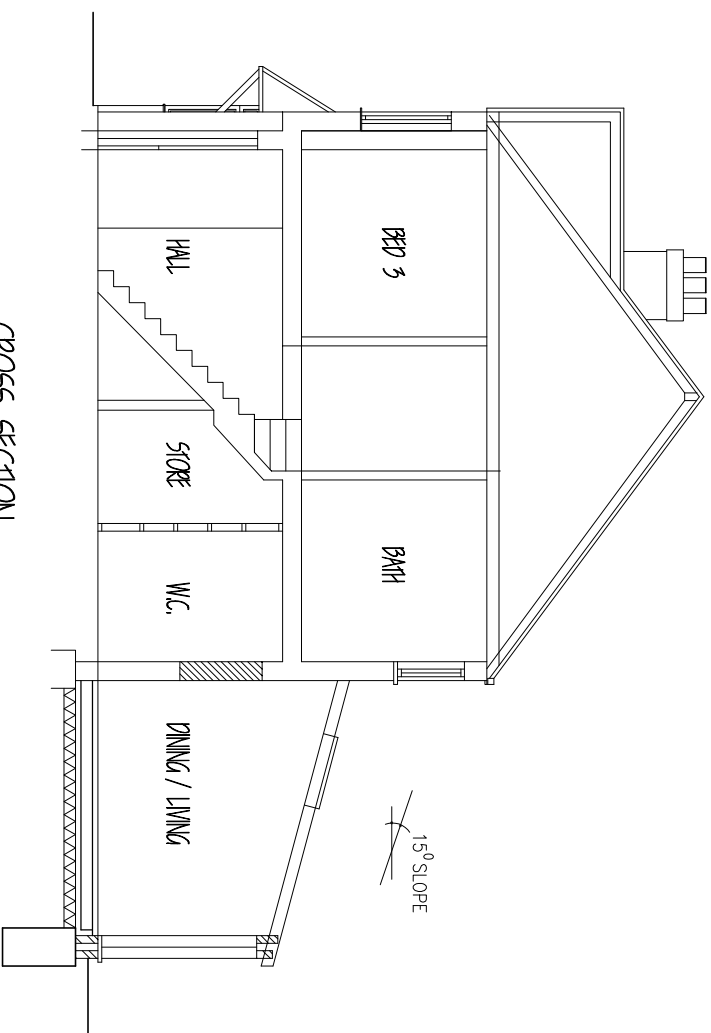

CROSS SECTION

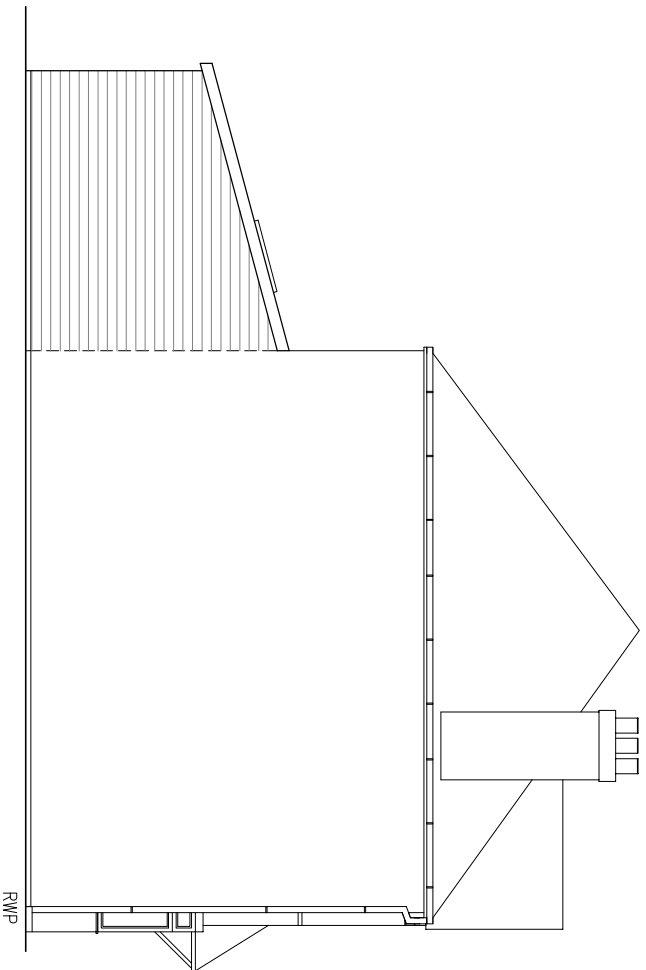

LEFT ELEVATION

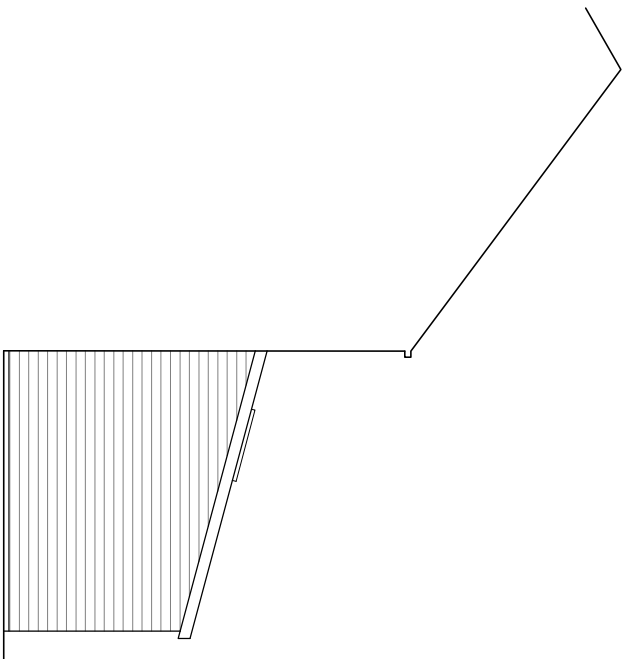

RIGHT ELEVATION



Scale Bar

IMPROVE.IT DESIGN LTD
9 BROADSTONE, DARTMOUTH, DEVON. TQ6 9NR.
Tel: 07850 243045
Email: improveitdesignltd@gmail.com

SITE: MRS A BEYNON,
14 WILTON ROAD,
HITCHIN, HERTS. SG5 1SS.

PROPOSED
SINGLE STOREY REAR EXTENSION
(PROPOSED)

SCALE: 1:100 (A3) DRG No. 131125/04