


FRONT (EAST) ELEVATION



SIDE (NORTH) ELEVATION




REAR (WEST) ELEVATION

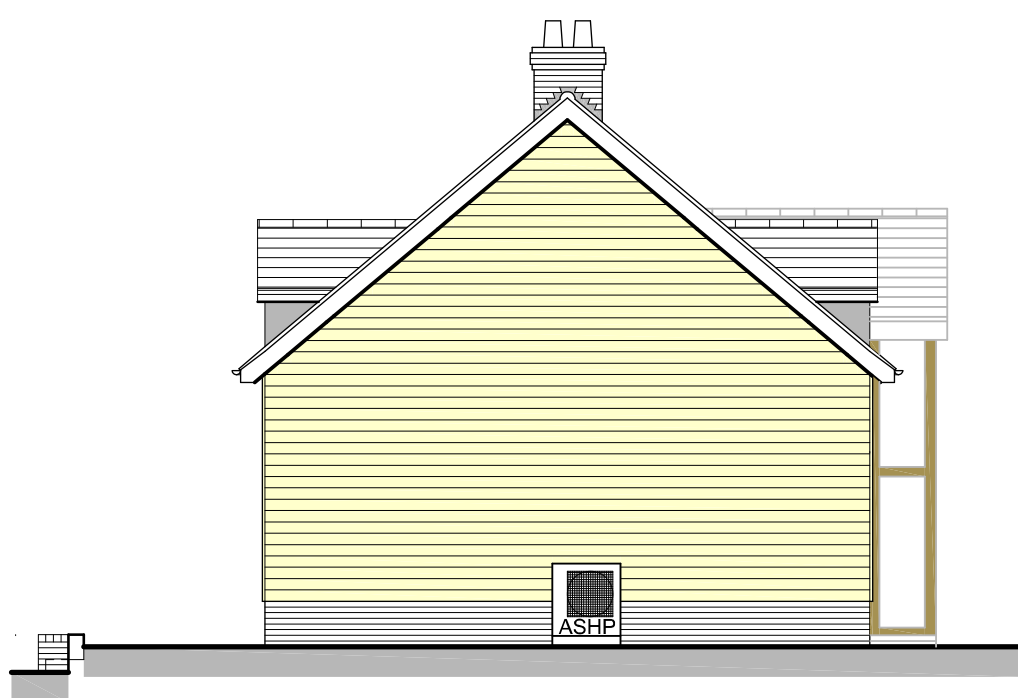


SIDE (SOUTH) ELEVATION


Project	
PROPOSED DWELLING ON LAND AT No 1 HIGH STREET, GRAVELEY, HERTS SG4 7LE	
Client	
MR R ROGERS	
Drawing	
PROPOSED PLAN	
Scale1:50 @ A1	DrawnC.R
Checked	DateApril 25
Drawing No.	
ROG/25/02C	
This drawing and design is copyright and must not be reproduced in part or in whole without prior written consent. Contractors must verify all dimensions on site before commencing work	

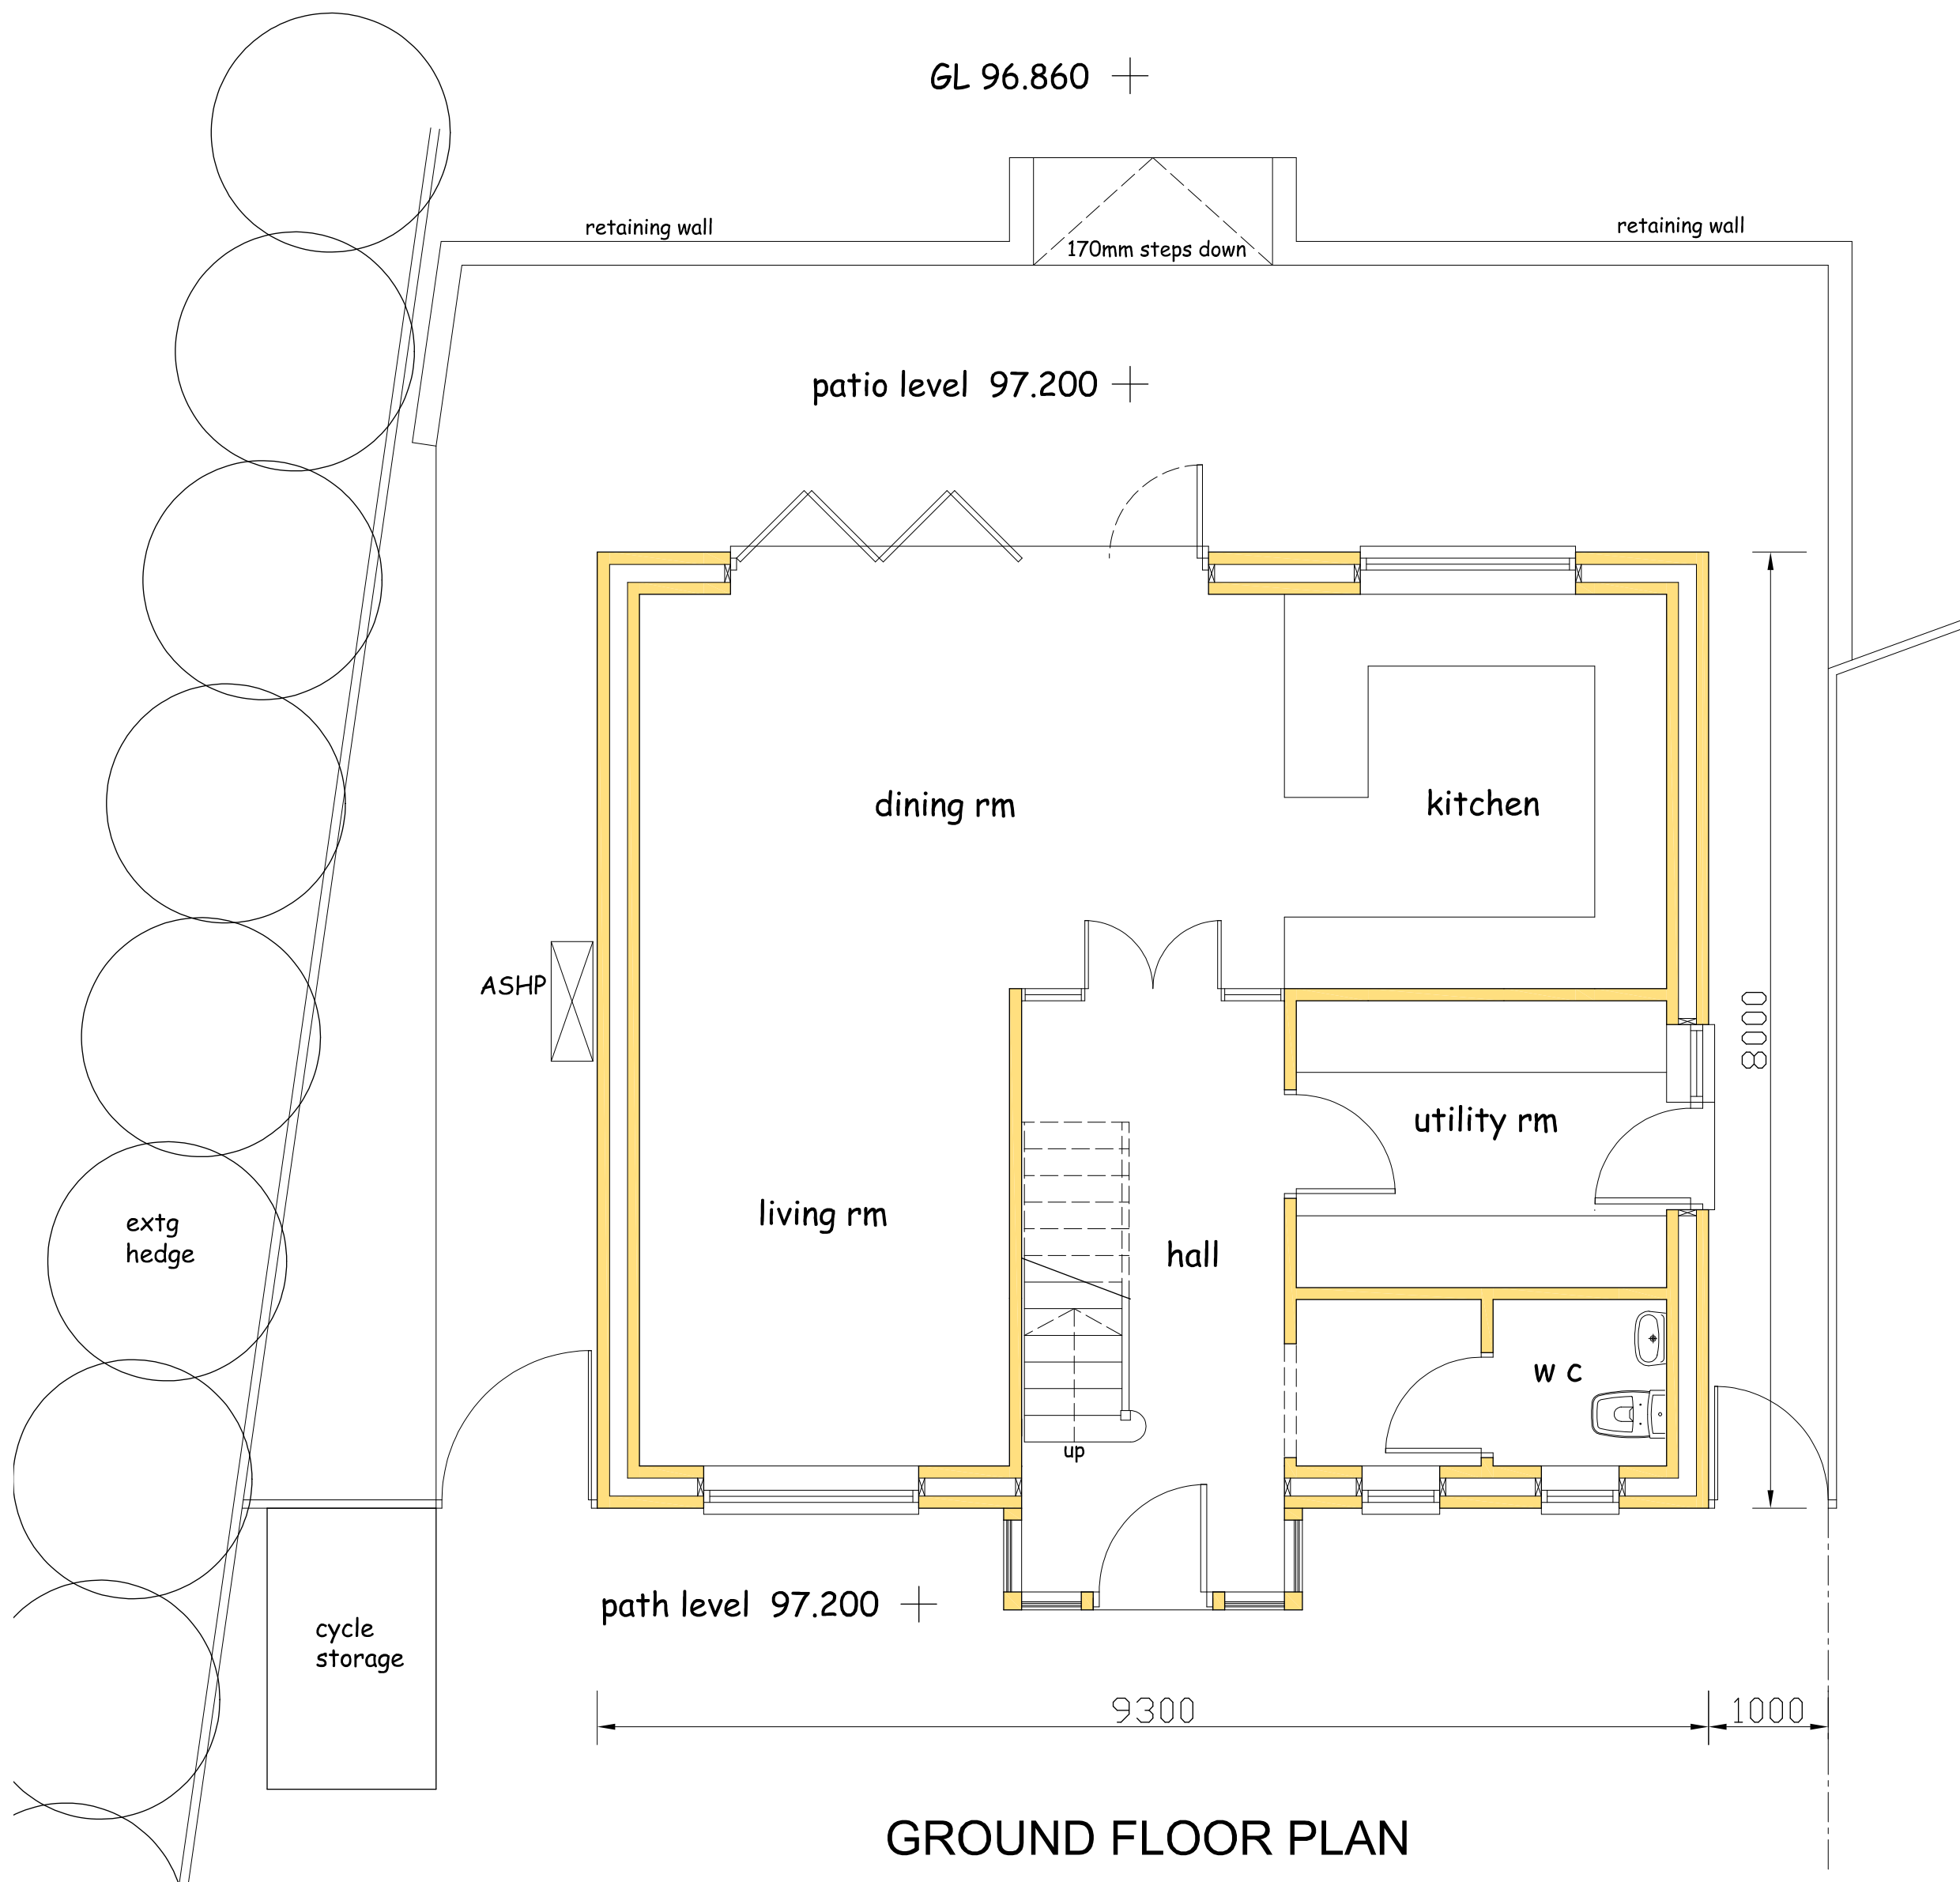

GROUND FLOOR PLAN

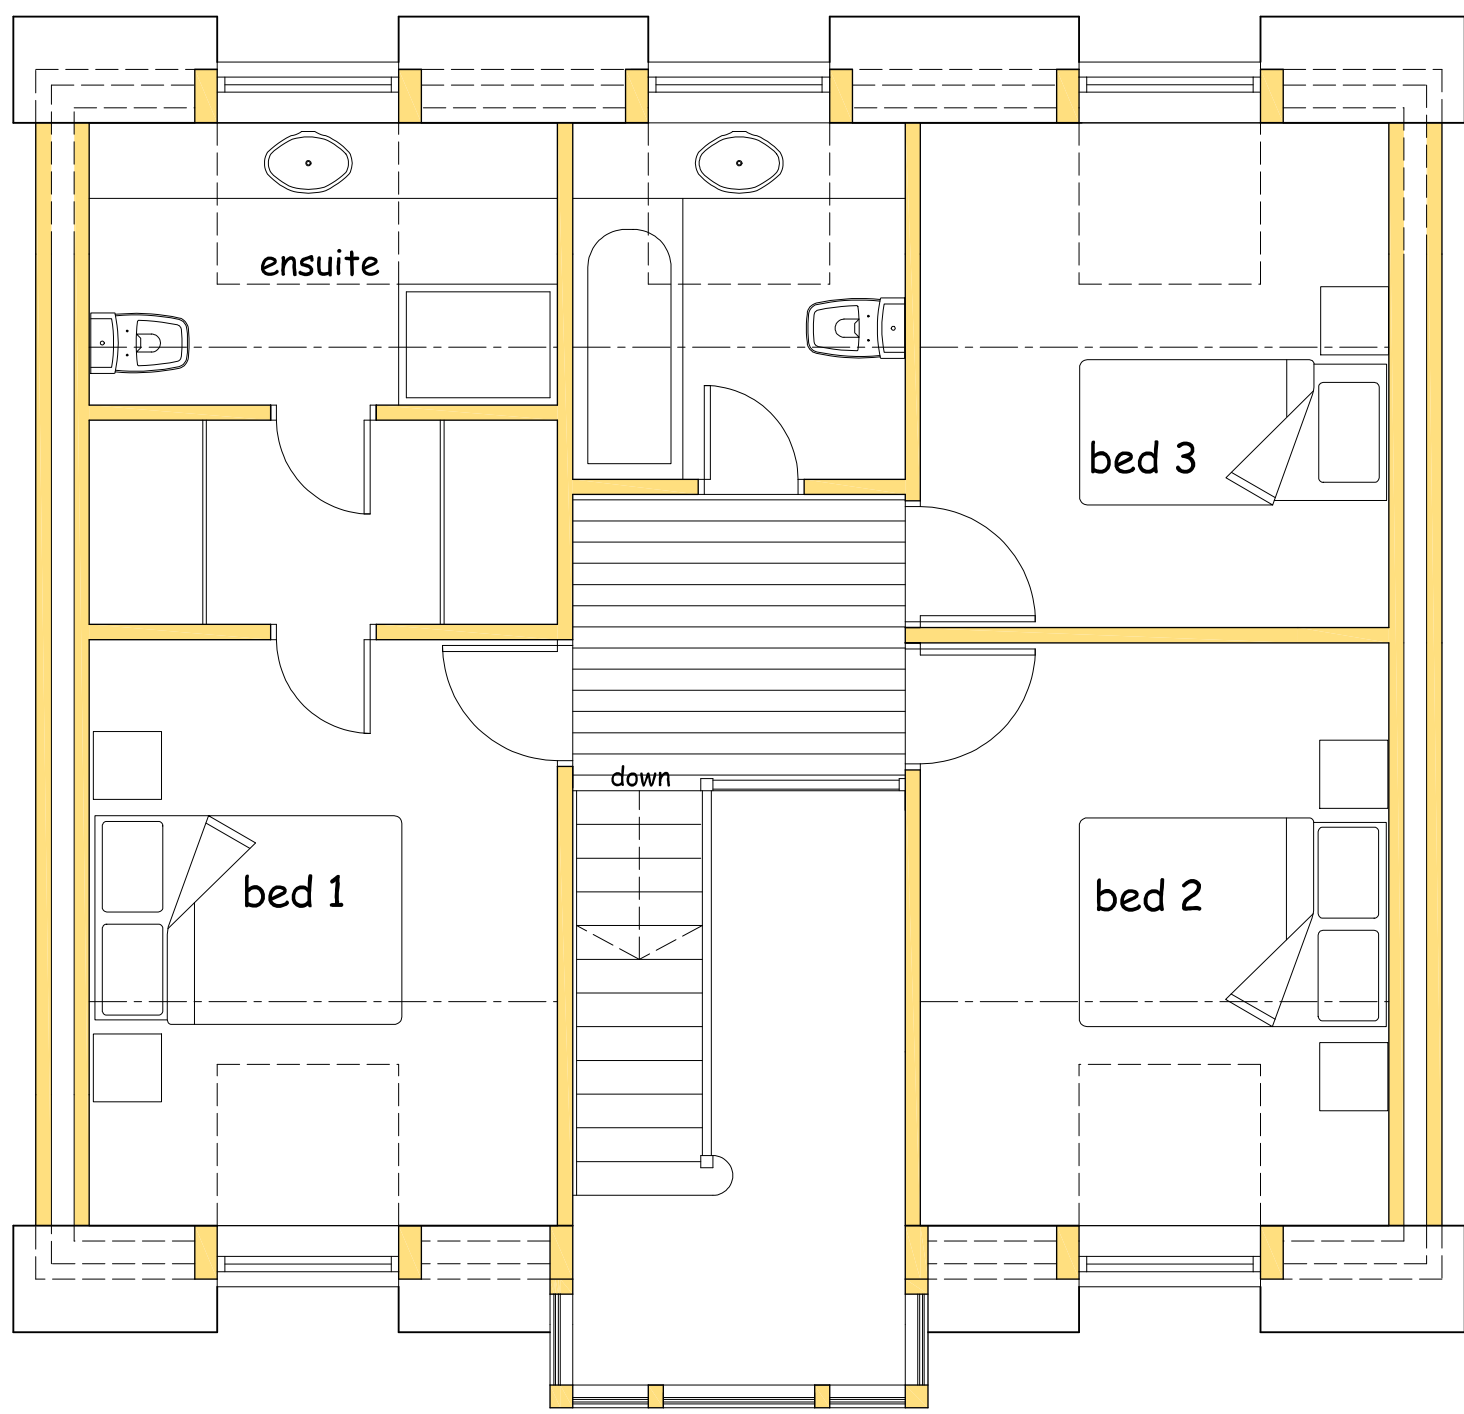

FIRST FLOOR PLAN

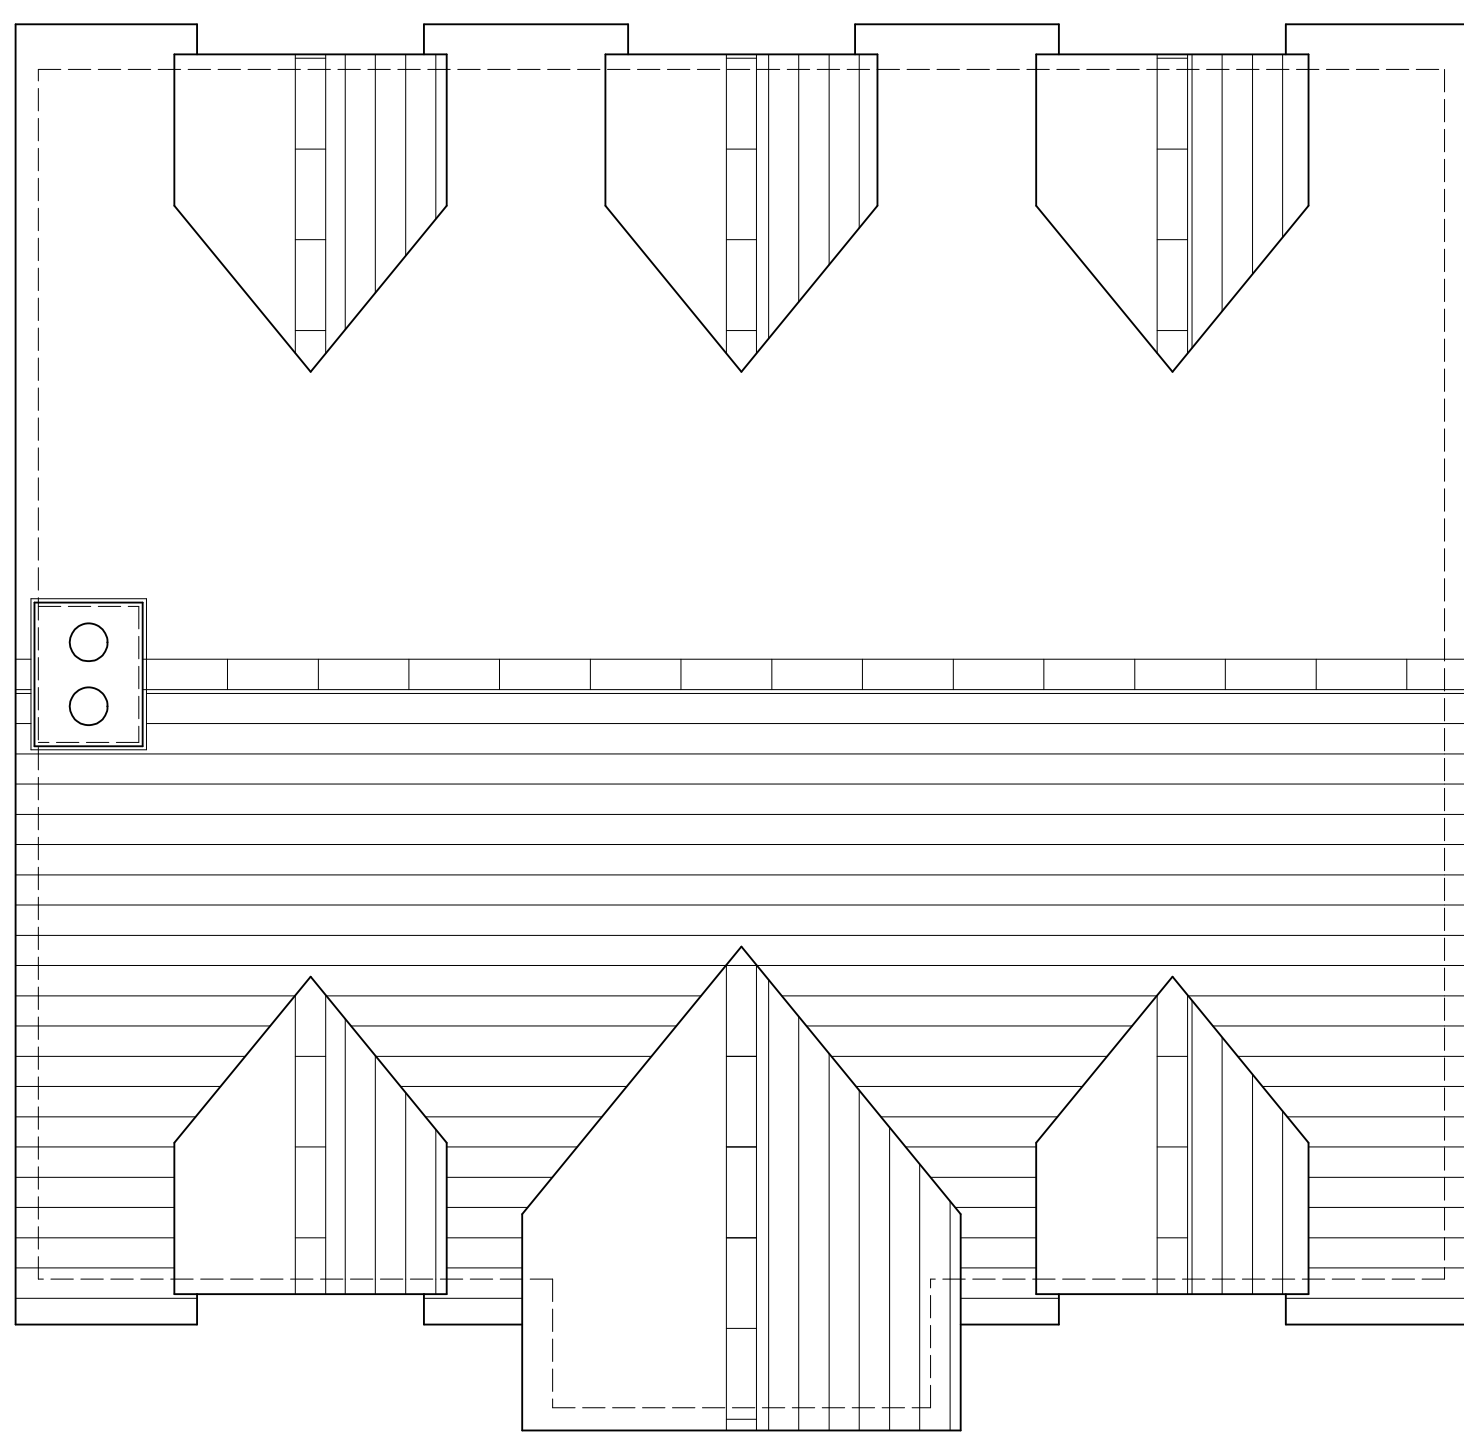

ROOF PLAN

