


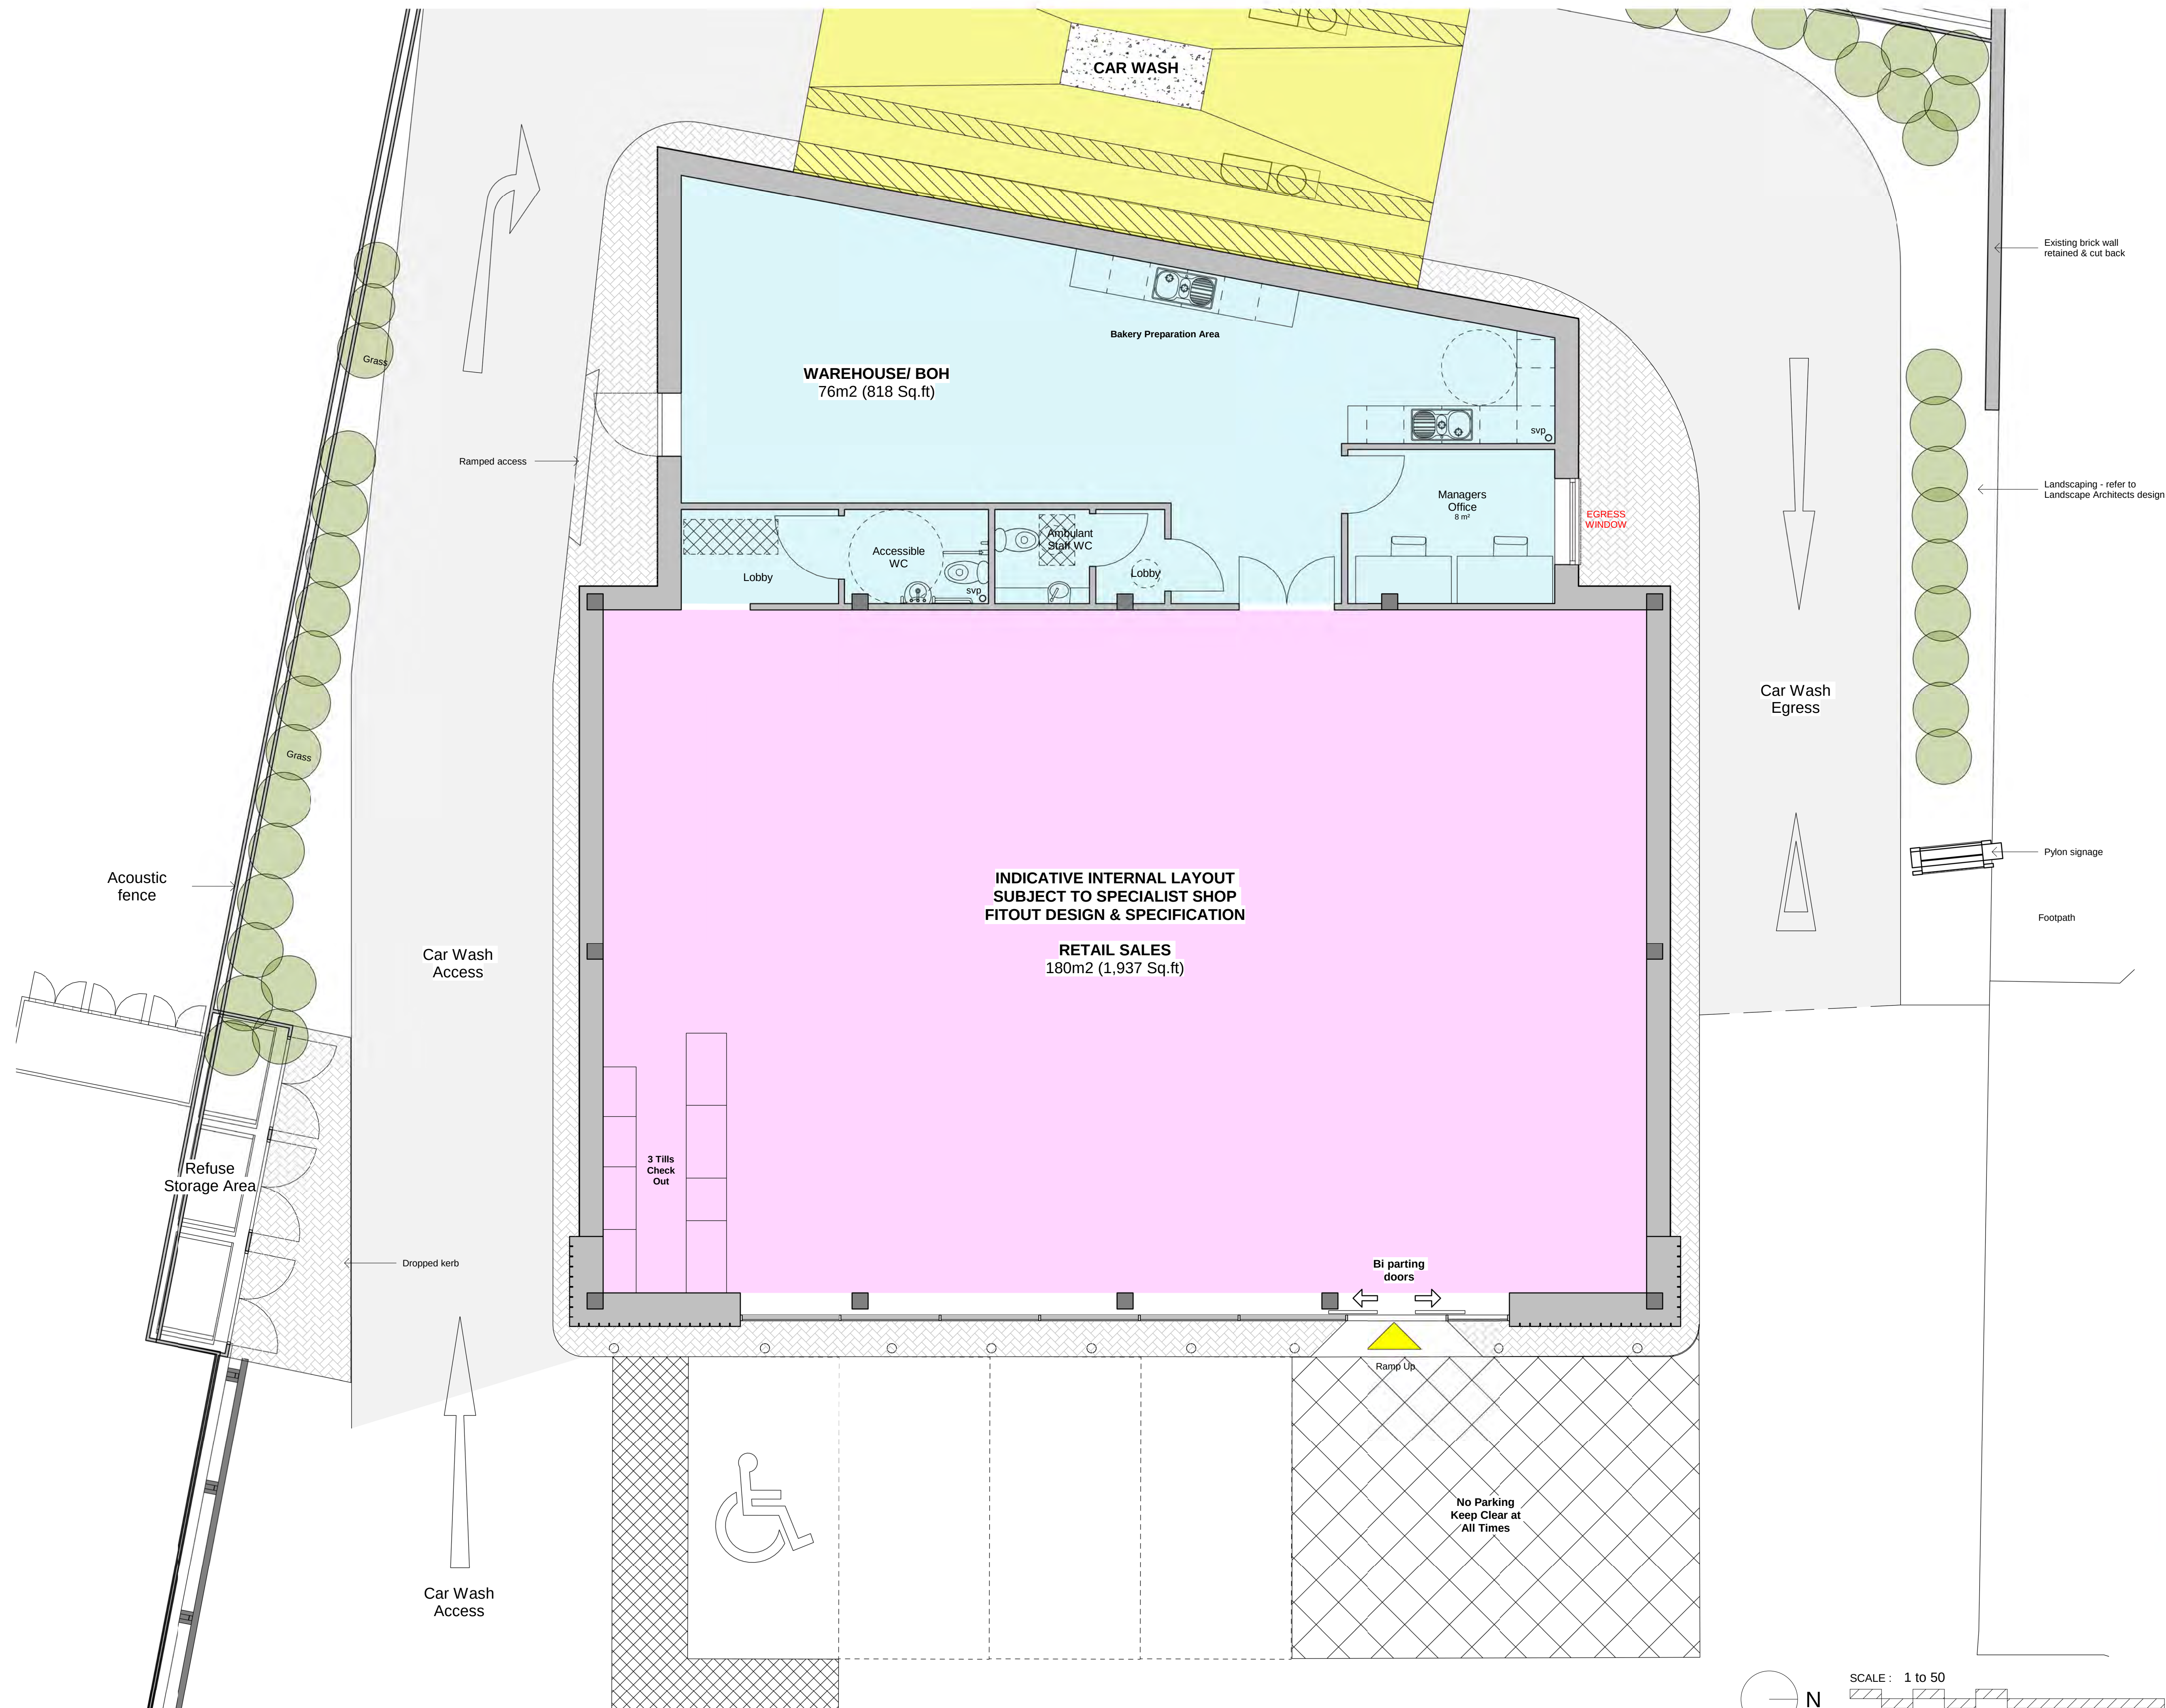

NOTE: Report all errors and omissions to the Architect. All dimensions to be checked on site before fabrication.

Contractors must verify all dimensions on site before setting out, commencing work, or making any shop drawings.

- All dimensions must be checked on site
- All setting out to be checked on site
- All levels must be checked on site and their datum confirmed
- This drawing must be read in conjunction with the relevant specification clauses
- This drawing must not be used for land transfer purposes

P8	Detail added to car wash in accordance with LPA requirements	EF	01.09.2025	MAS
P7	Planning Submission	EF	02.06.2025	MAS
P6	Pre-Application Submission	MAS	12.03.2025	MAS
P5	Updated to client's email 21/01/2025	MAS	21.01.2025	MAS
P4	Redesigned to client's requirements	MAS	20.01.2025	MAS
P3	Updated to client sketch plan (email 24/12/2024)	MAS	24.12.2024	MAS
P2	Scheme updated to client's requirement (site meeting)	MAS	29.11.2024	MAS
P1	Preliminary Issue	MAS	29.11.2024	MAS
Revision	Description	Drawn	Date	Checked

Client's Name
JP&S Servicess Ltd

Job Title
Clothall Road, Baldock

Drawing Title
Proposed Ground Floor Plan
PETROL FILLING STATION

Scale
1 : 50 @A1

Job No
1209

Drawing No
200-PFS

Status
PLANNING SUBMISSION

Rev
P8



Arena Business Centre
Abbey House
282 Farnborough Road
Farnborough
Hampshire
GU14 7NA

TJ +44 (0)1276 402 433
MJ +44 (0)777 208 3303
EJ mike@ms4architects.co.uk

