


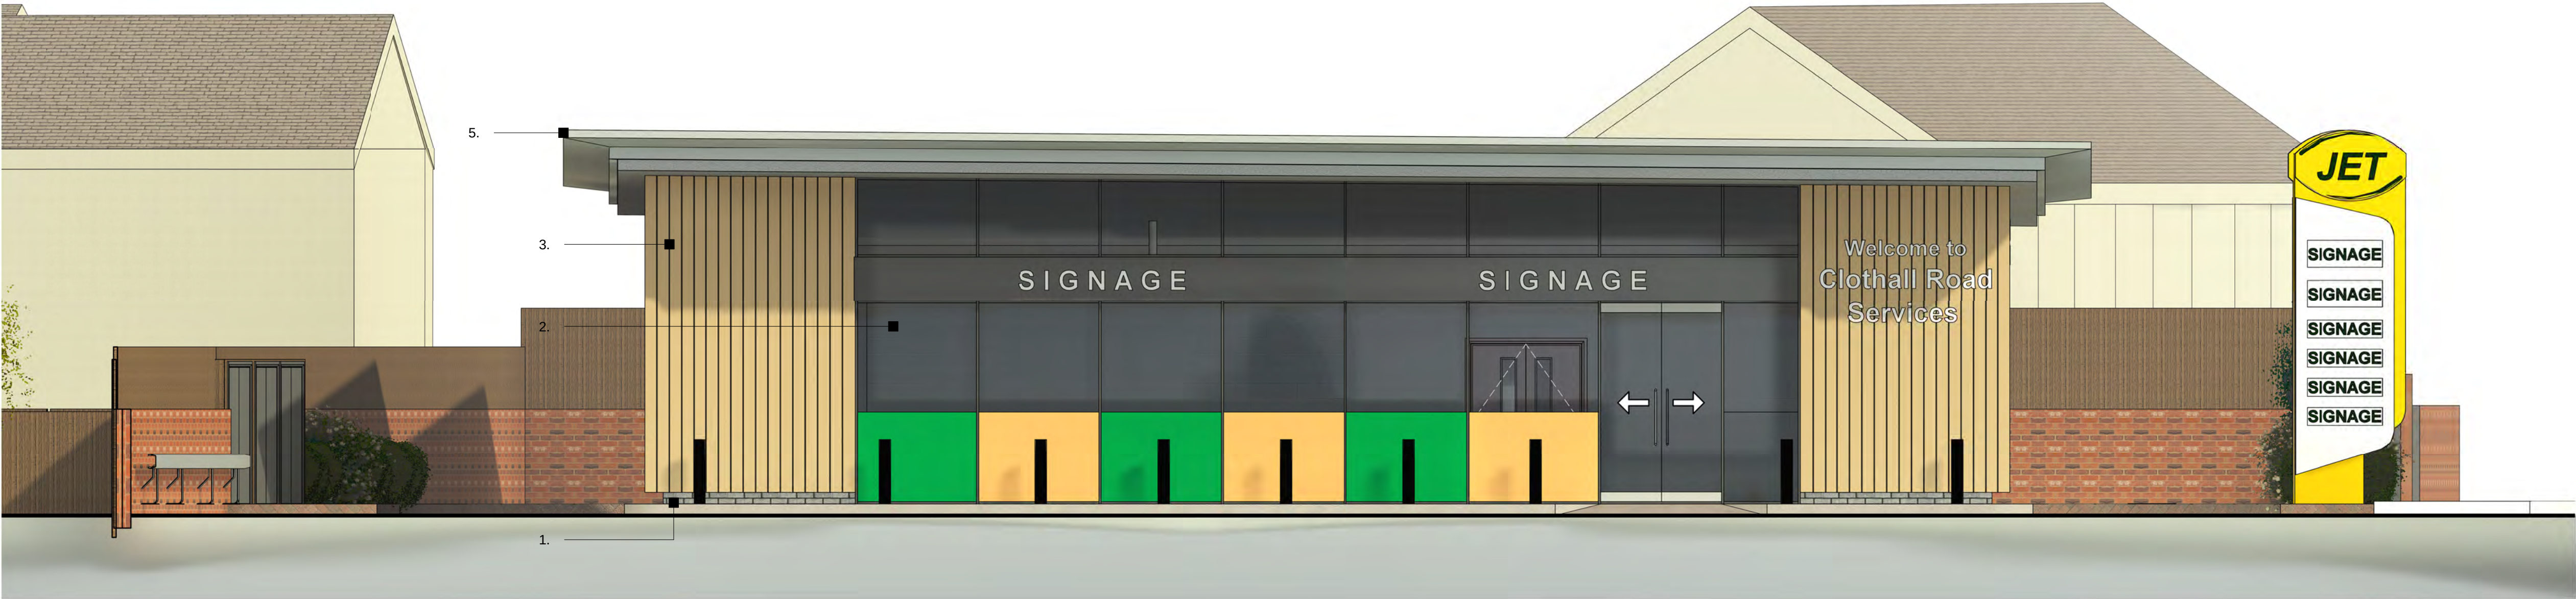

Front Elevation
1 : 50

NOTE: Report all errors and omissions to the Architect. All dimensions to be checked on site before fabrication.


Contractors must verify all dimensions on site before setting out, commencing work, or making any shop drawings.

- All dimensions must be checked on site
- All setting out to be checked on site
- All levels must be checked on site and their datum confirmed
- This drawing must be read in conjunction with the relevant specification clauses
- This drawing must not be used for land transfer purposes

MATERIALS LEGEND

- 1 Facing brickwork plinth - colour: black
- 2 Aluminium windows & Doors - colour: silver/ grey
- 3 Pressed metal cladding - colour: bronze
- 4 Aluminium insulated cladding panels - colour: silver
- 5 Aluminium coping - colour: grey

P6	Detail added to car wash in accordance with LPA requirements	EF	01.09.2025	MAS
P5	Planning Submission	EF	02.06.2025	MAS
P4	PFS roof height lowered to Client's request	MAS	16.05.2025	MAS
P3	Pre-Application Submission	MAS	12.03.2025	MAS
P2	Redesigned to client's requirements	MAS	20.01.2025	MAS
P1	Preliminary Issue	MAS	29.11.2024	MAS
Revision	Description	Drawn	Date	Checked

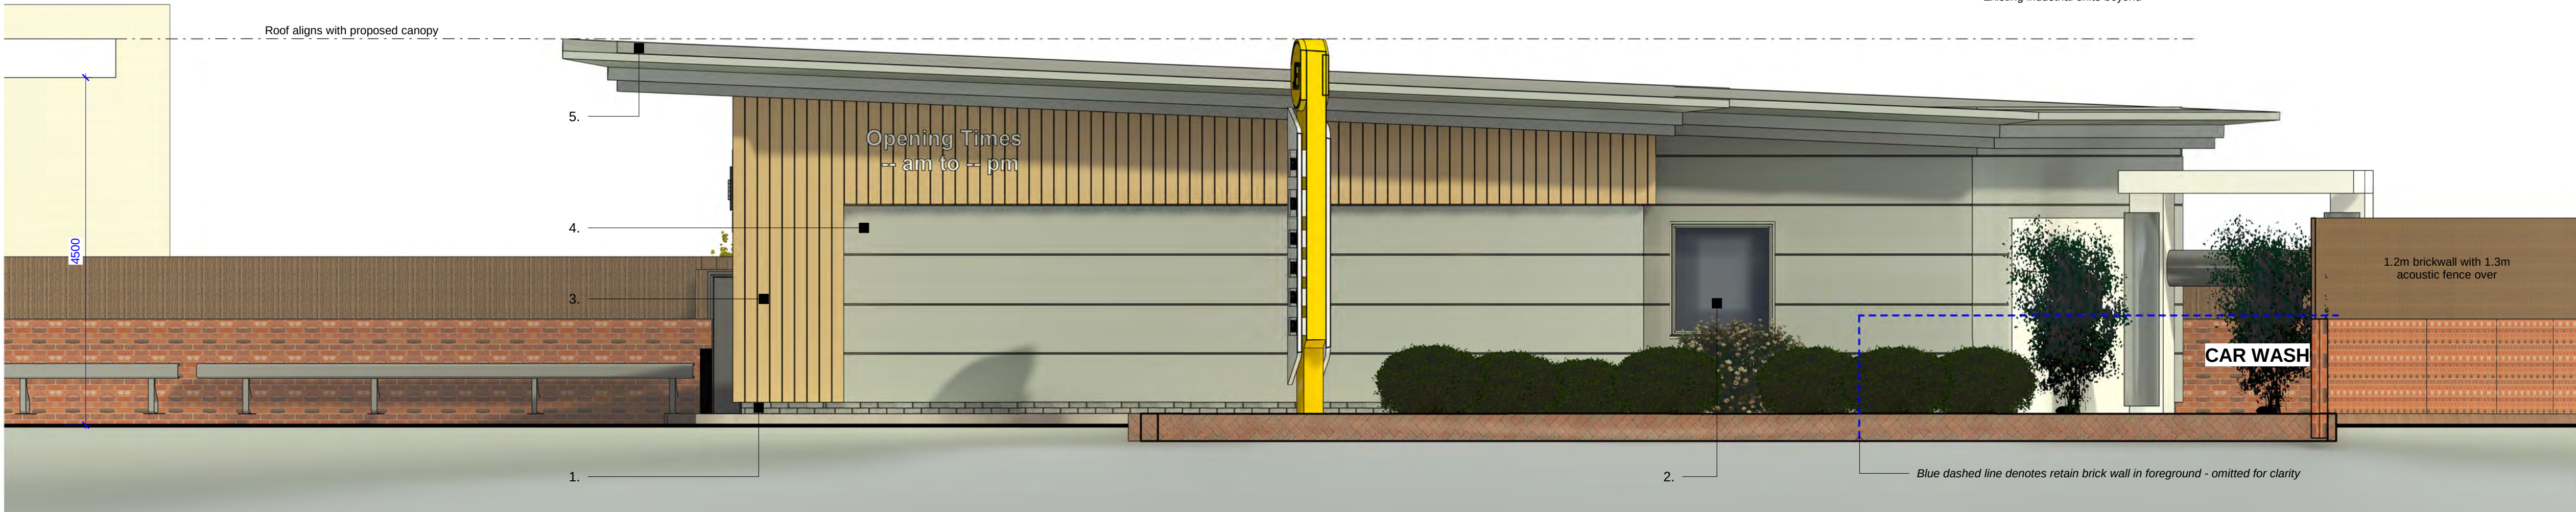

Side Elevation (Right)
1 : 50

Client's Name
JP&S Servicess Ltd

Job Title
Clothall Road, Baldock

Drawing Title
Proposed Elevations - Sheet 1
Petrol Filling Station

Scale
As indicated @A1

Job No
1209

Drawing No
400-PFS



Status
PLANNING SUBMISSION

Rev
P6



Arena Business Centre
Abbey House
282 Farnborough Road
Farnborough
Hampshire
GU14 7NA

T| +44 (0)1276 402 433
M| +44 (0)777 208 3303
E| mike@ms4architects.co.uk

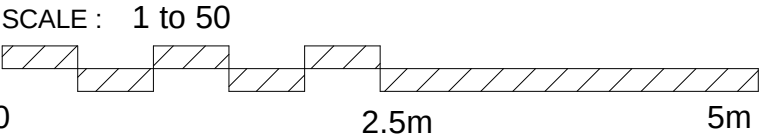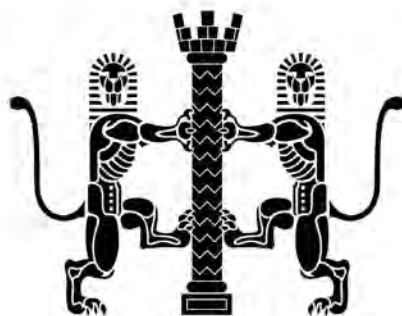

Note: This maybe a reduced sized print, check scales below