



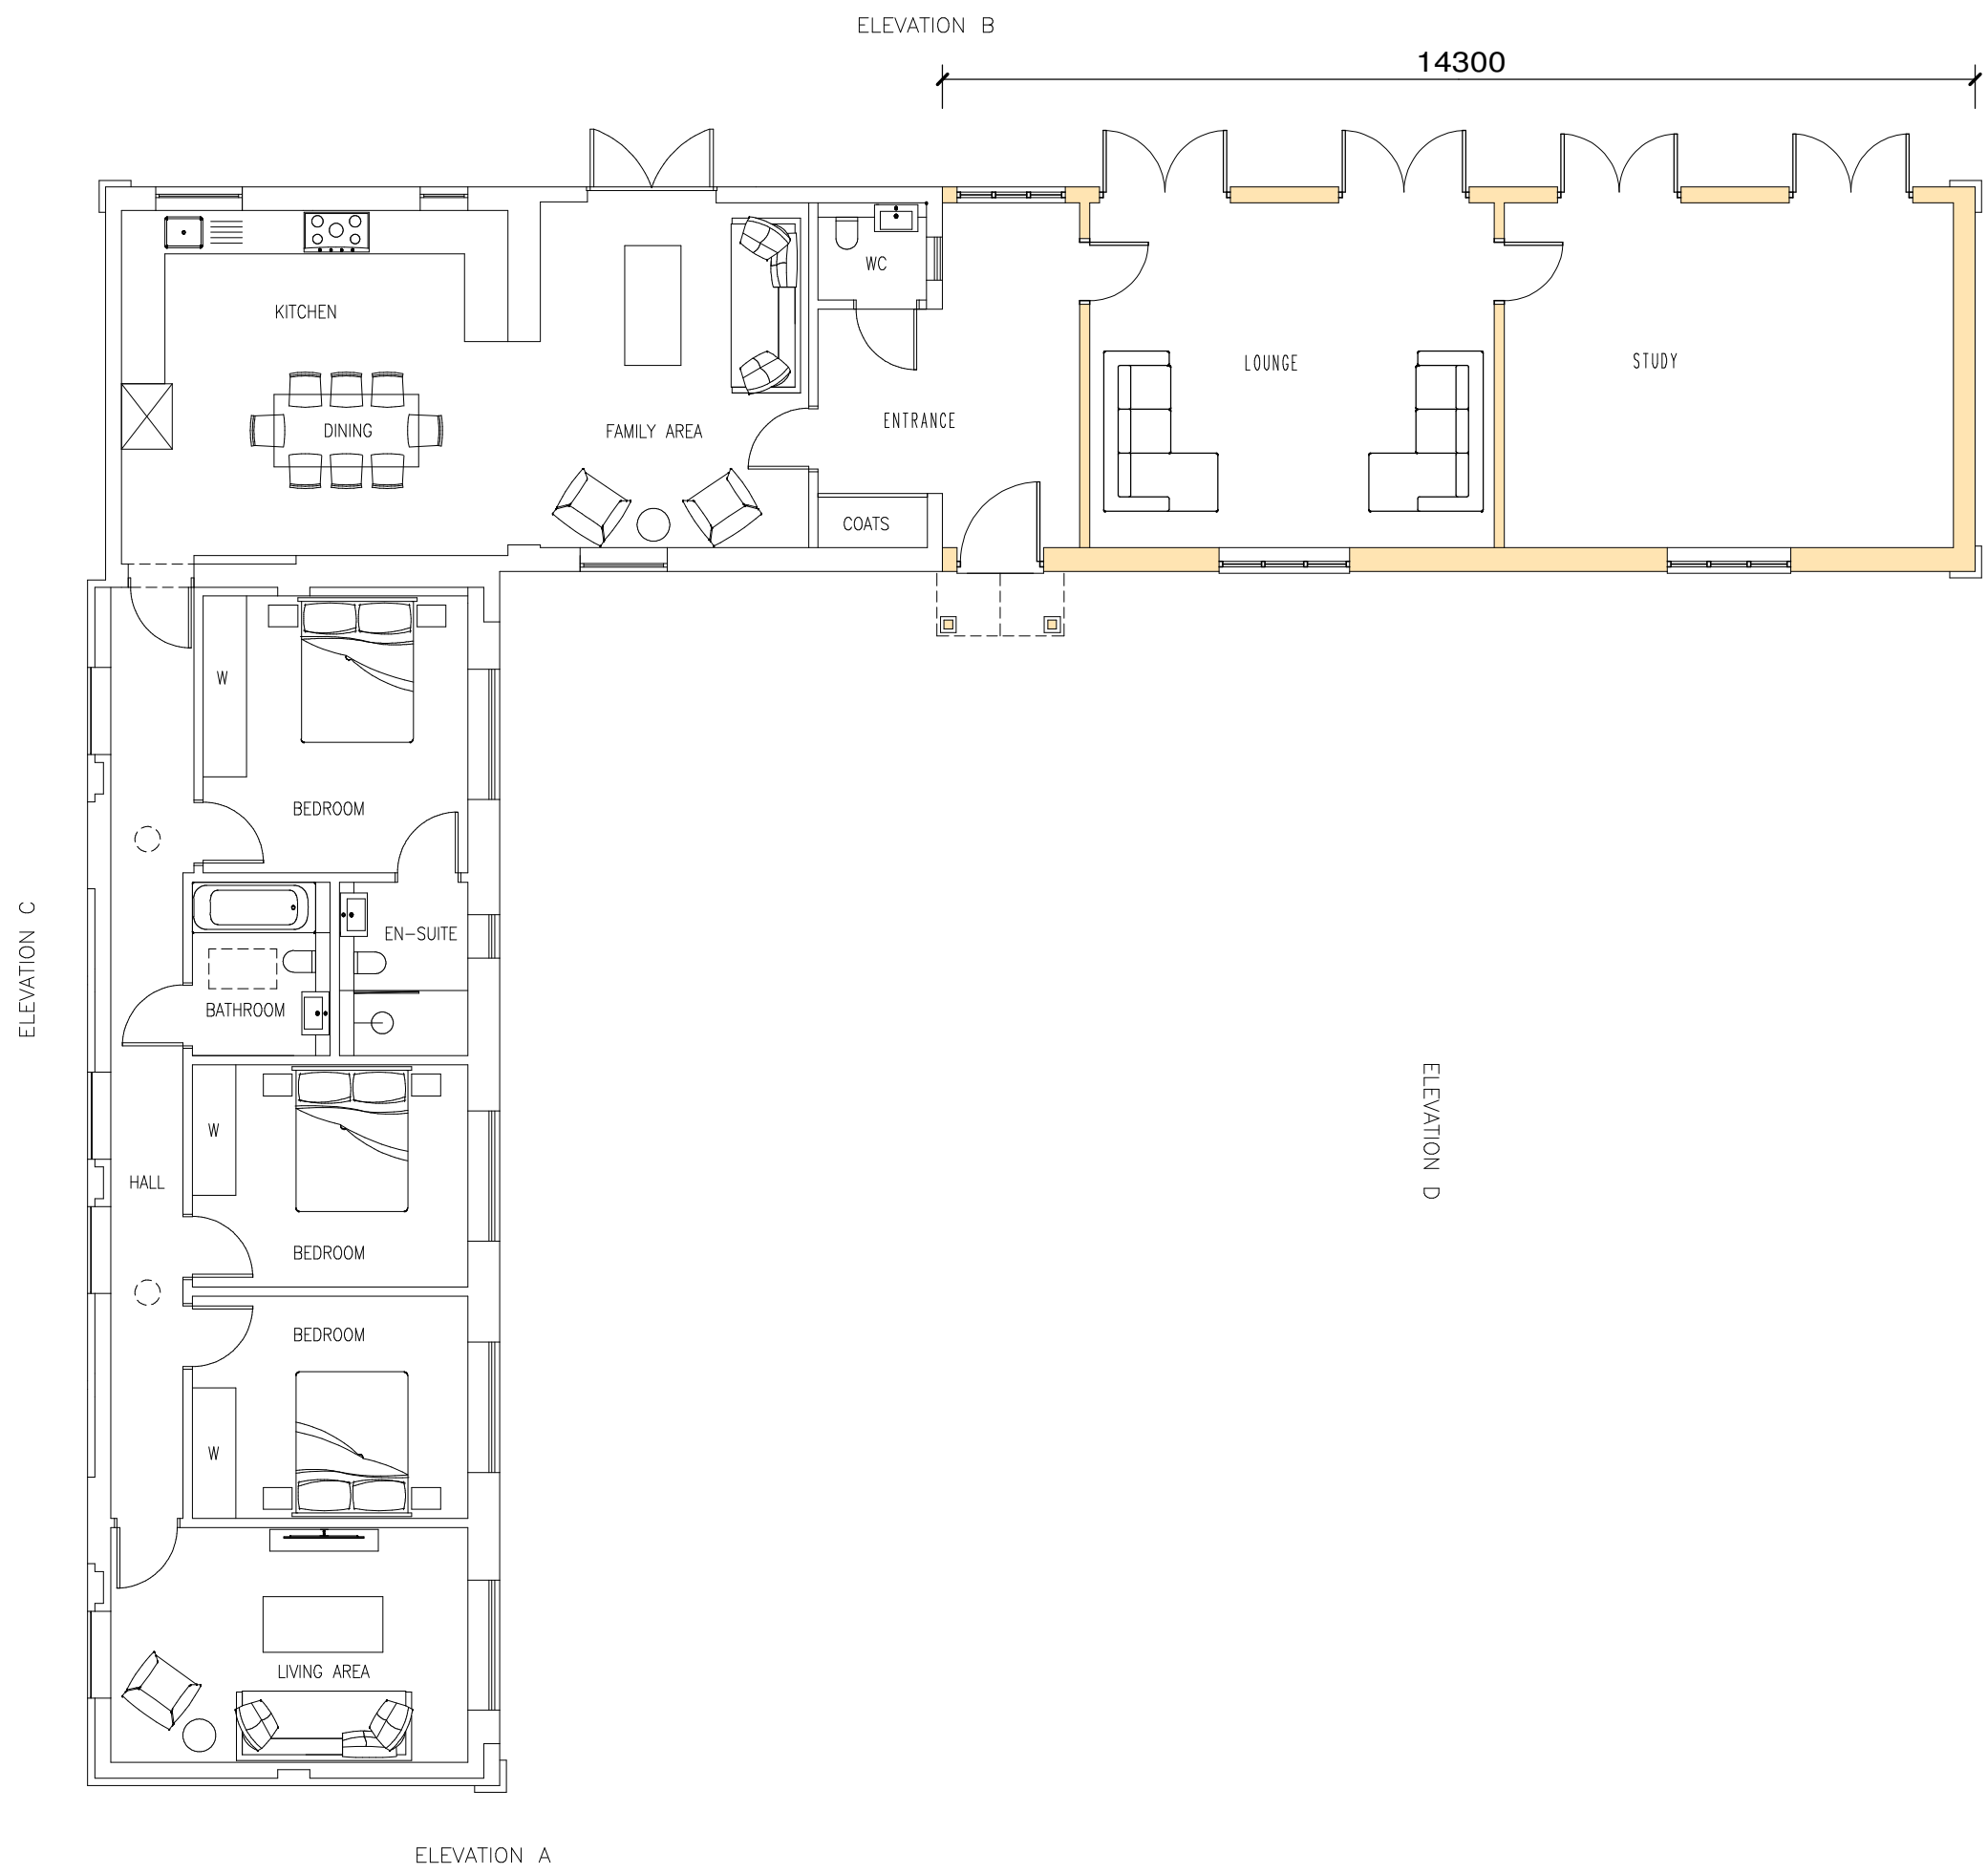


GROUND FLOOR PLAN
(202m2 gifa)

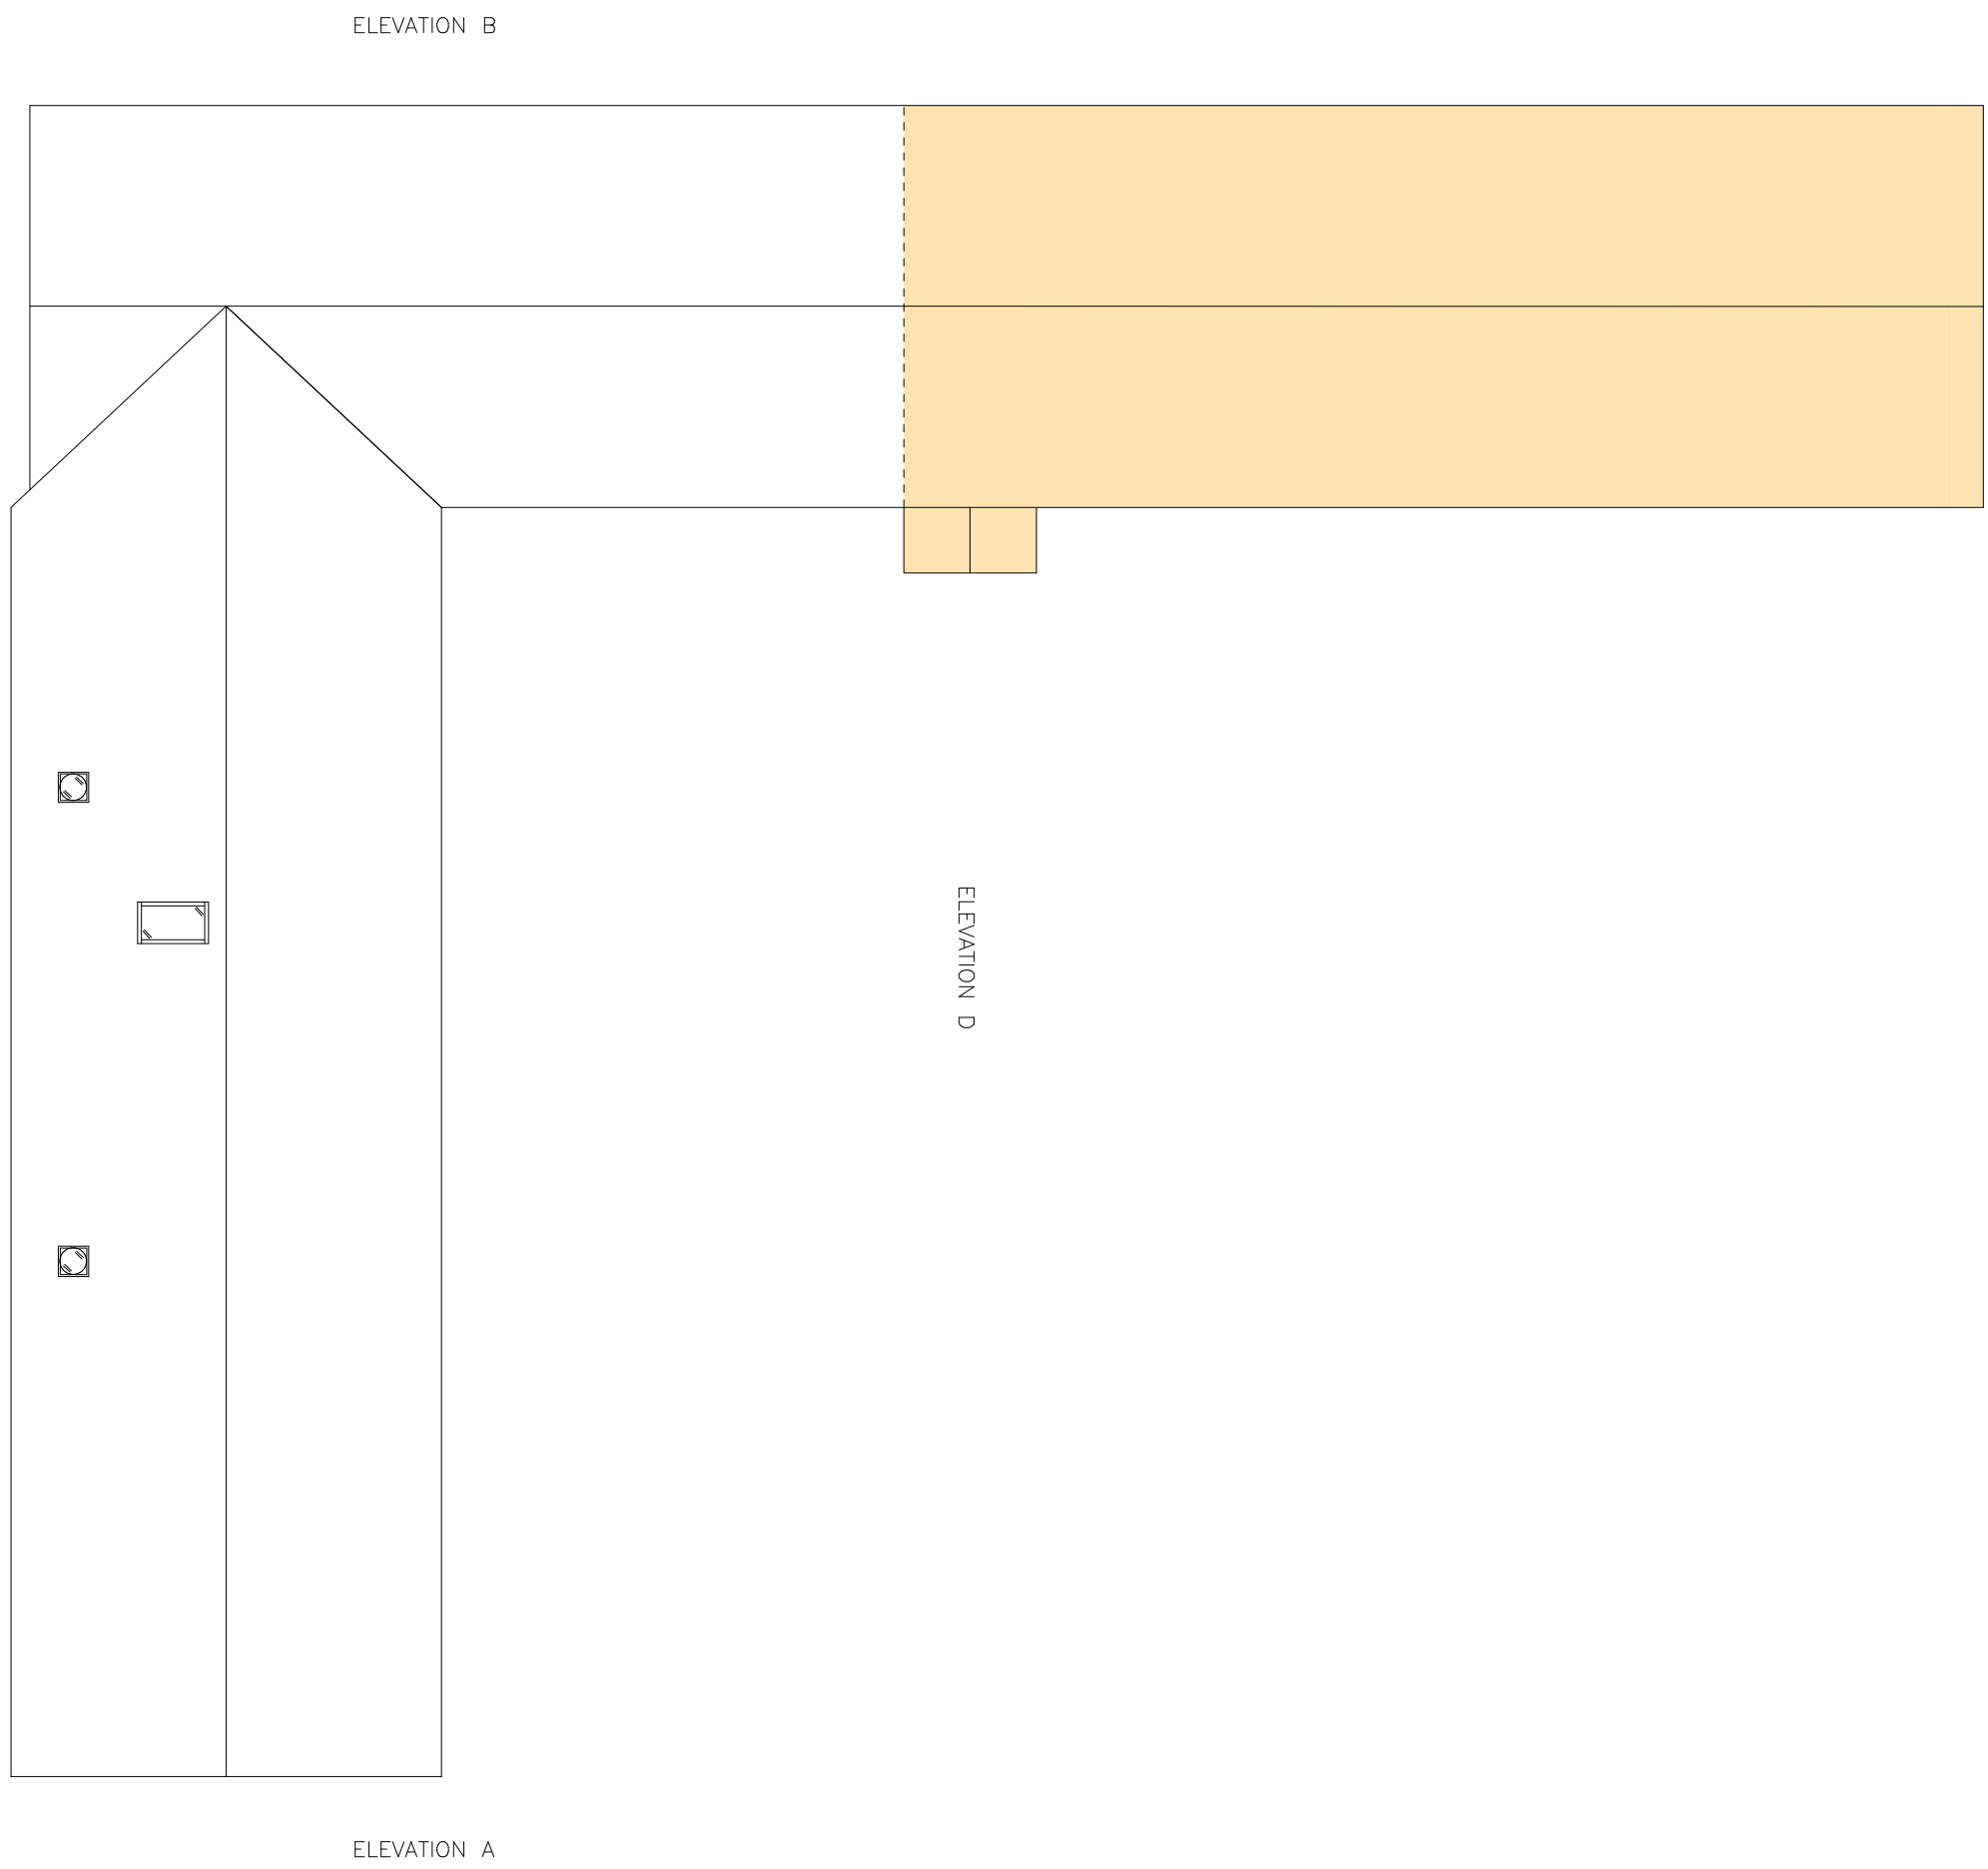

ROOF PLAN

PLANNING

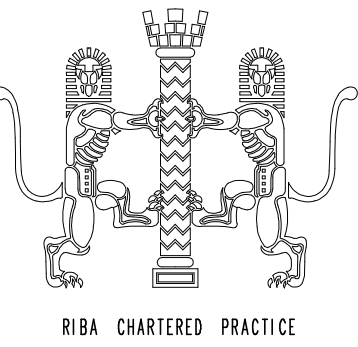

No.	Date	By	Contents
-----	------	----	----------

Revisions			
Site Address			
THE COTTAGE 73 PARK LANE OLD KNEBWORTH KNEBWORTH SG3 6PP			

Job Title			
-----------	--	--	--

FRONT EXTENSION
TO EXG HOUSE

Drawing Title			
PROPOSED PLAN AND ROOF PLAN			
Scale	1:50 @ A1 1:500 @ A1	Date	05/25
Drawn by	SJL		



Alan Cox
Architects

Architectural & Planning Consultants
TEL: 020 - 8440 - 7777
Web: coxassociates.co.uk

Org.No.	567225-51	Rev.	
---------	-----------	------	--